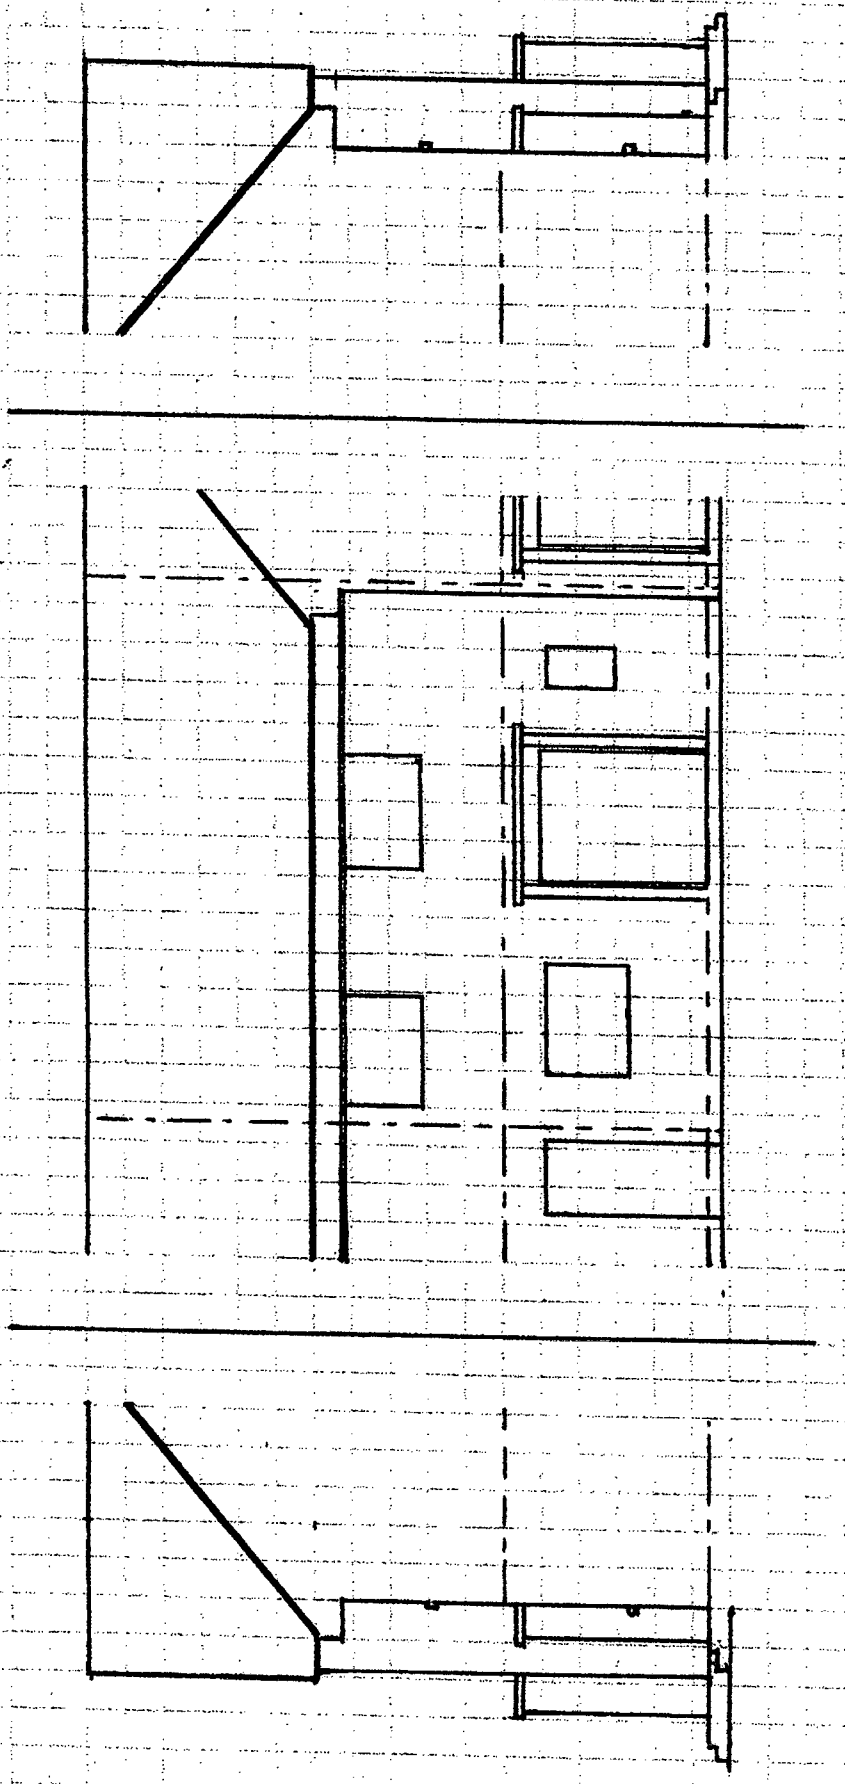


62 CHESTNUT GROVE, BOGNOR REGIS, WEST SUSSEX.

SCALE - 1/100 REVISIONS - DATE -

EXISTING

ARUN DISTRICT COUNCIL

No. BR/401/06

RECEIVED 21/12/06.