



EXISTING.
EAST ELEVATION 1:100

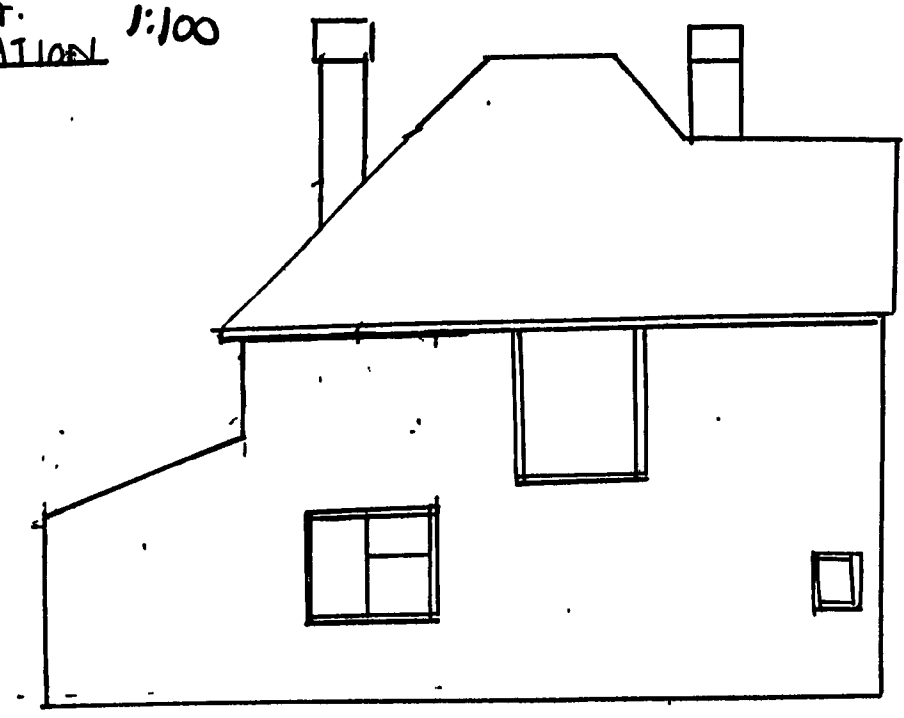


EXISTING.
SOUTH ELEVATION 1:100




EXISTING.
WEST ELEVATION 1:100

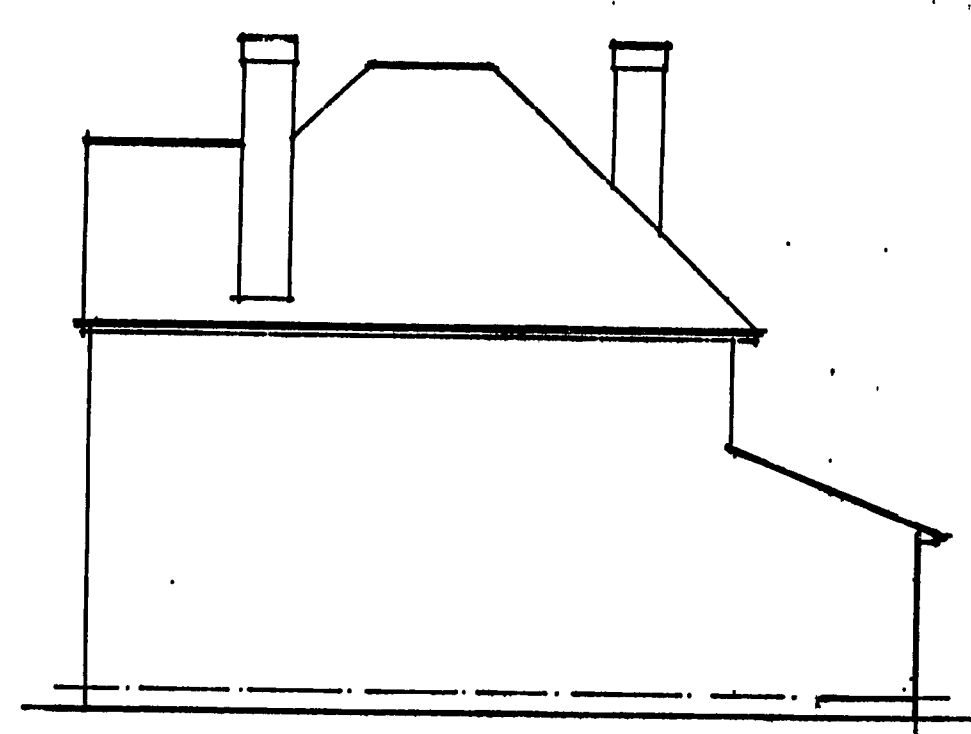

ARUN DISTRICT COUNCIL			
No.	BR	402	05
SUBMISSION			
RECEIVED	22/12/05		

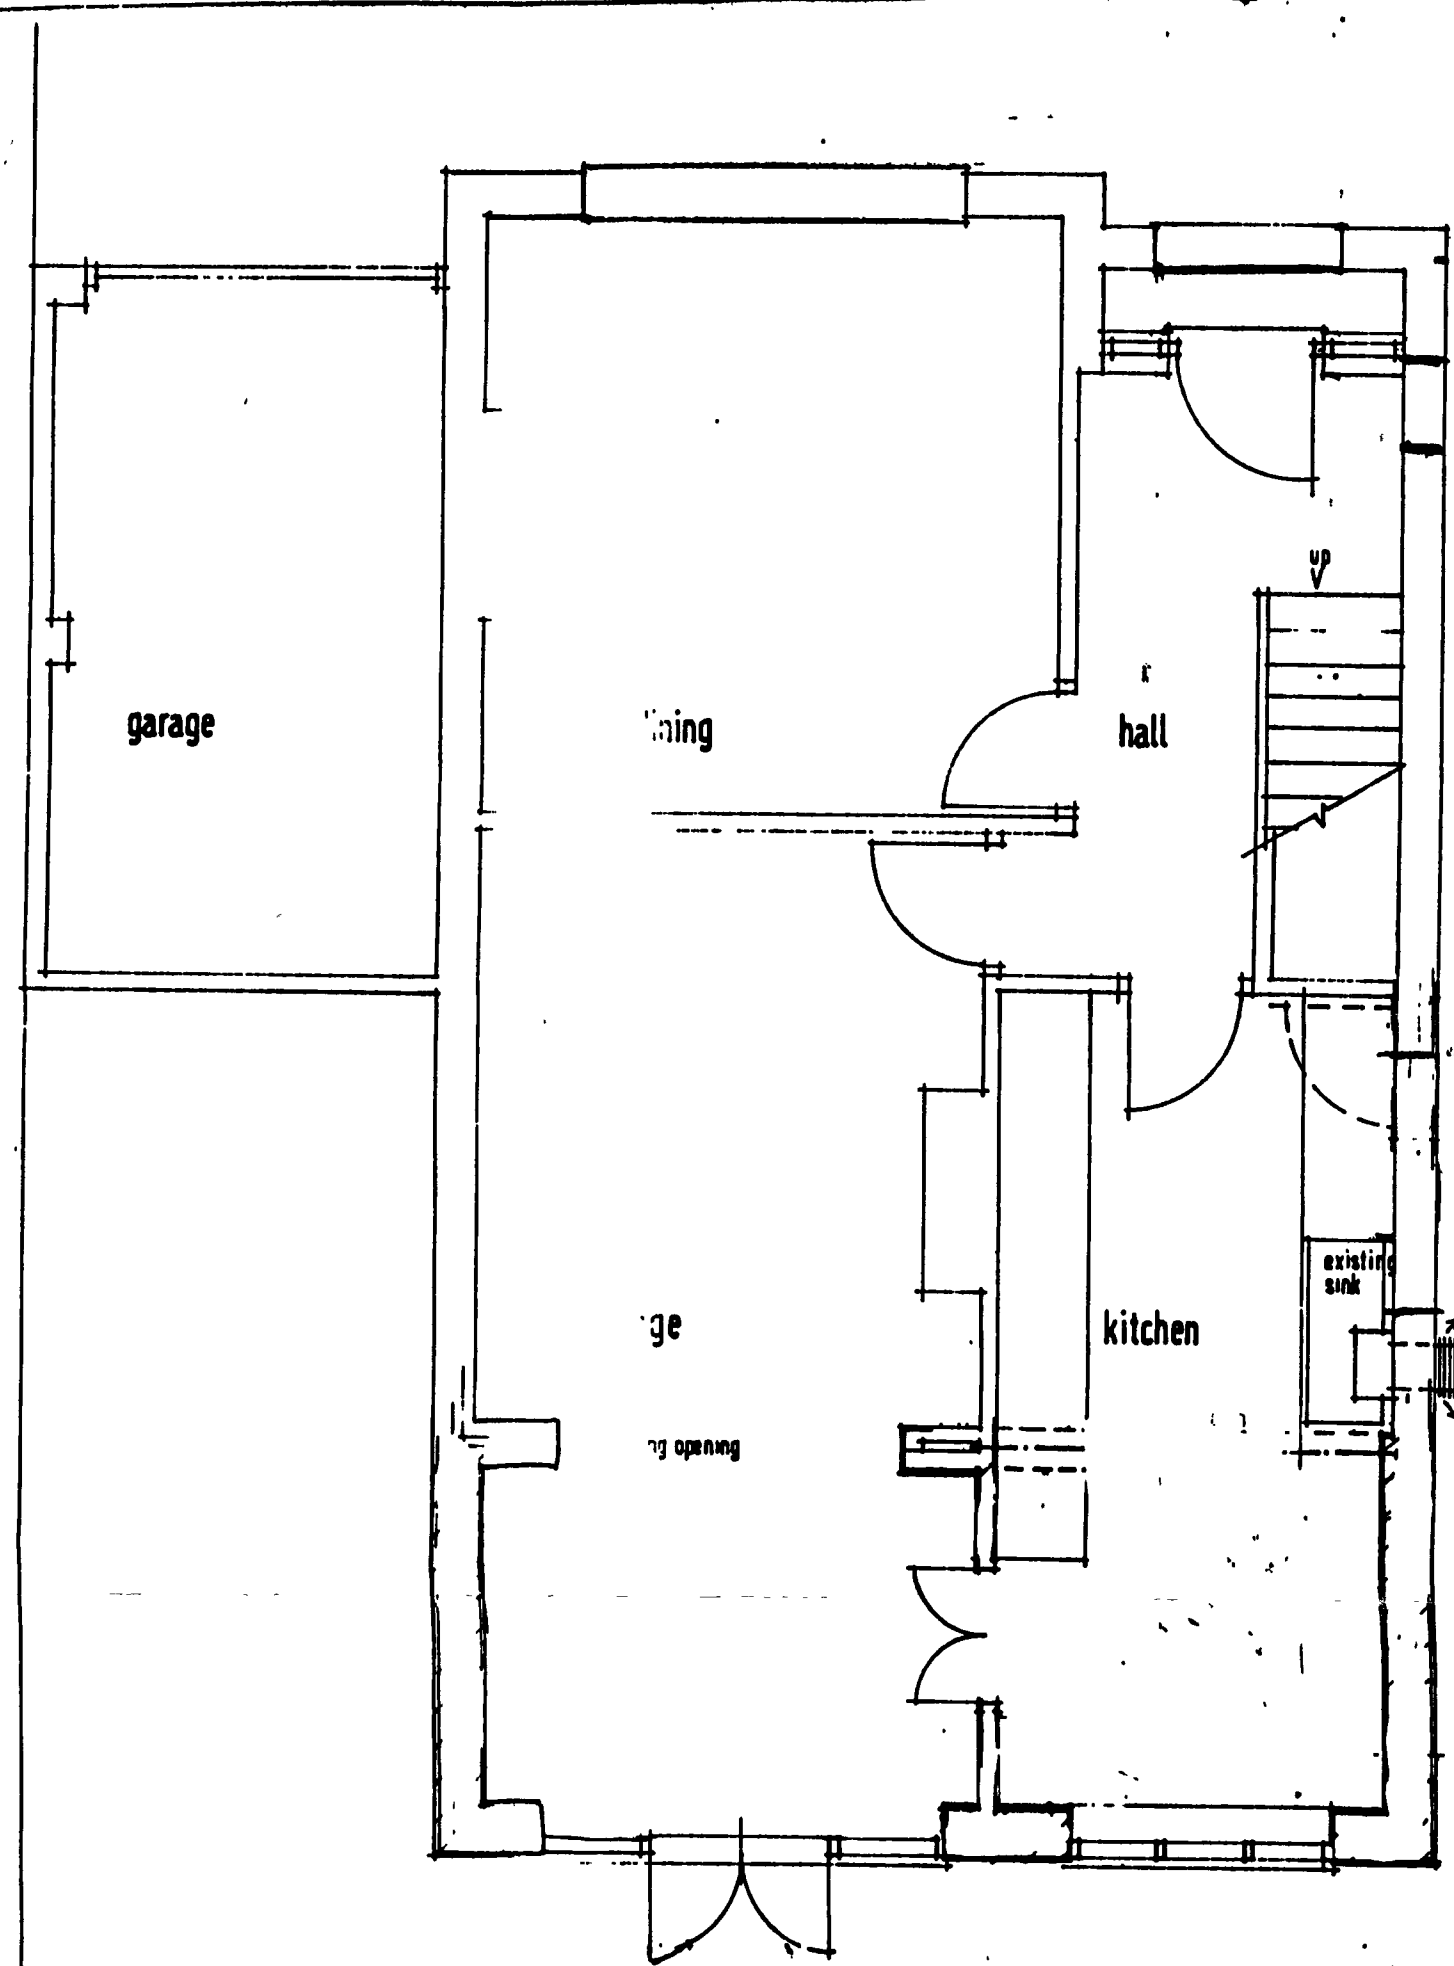

EXISTING.
GROUND FLOOR PLAN 1:50

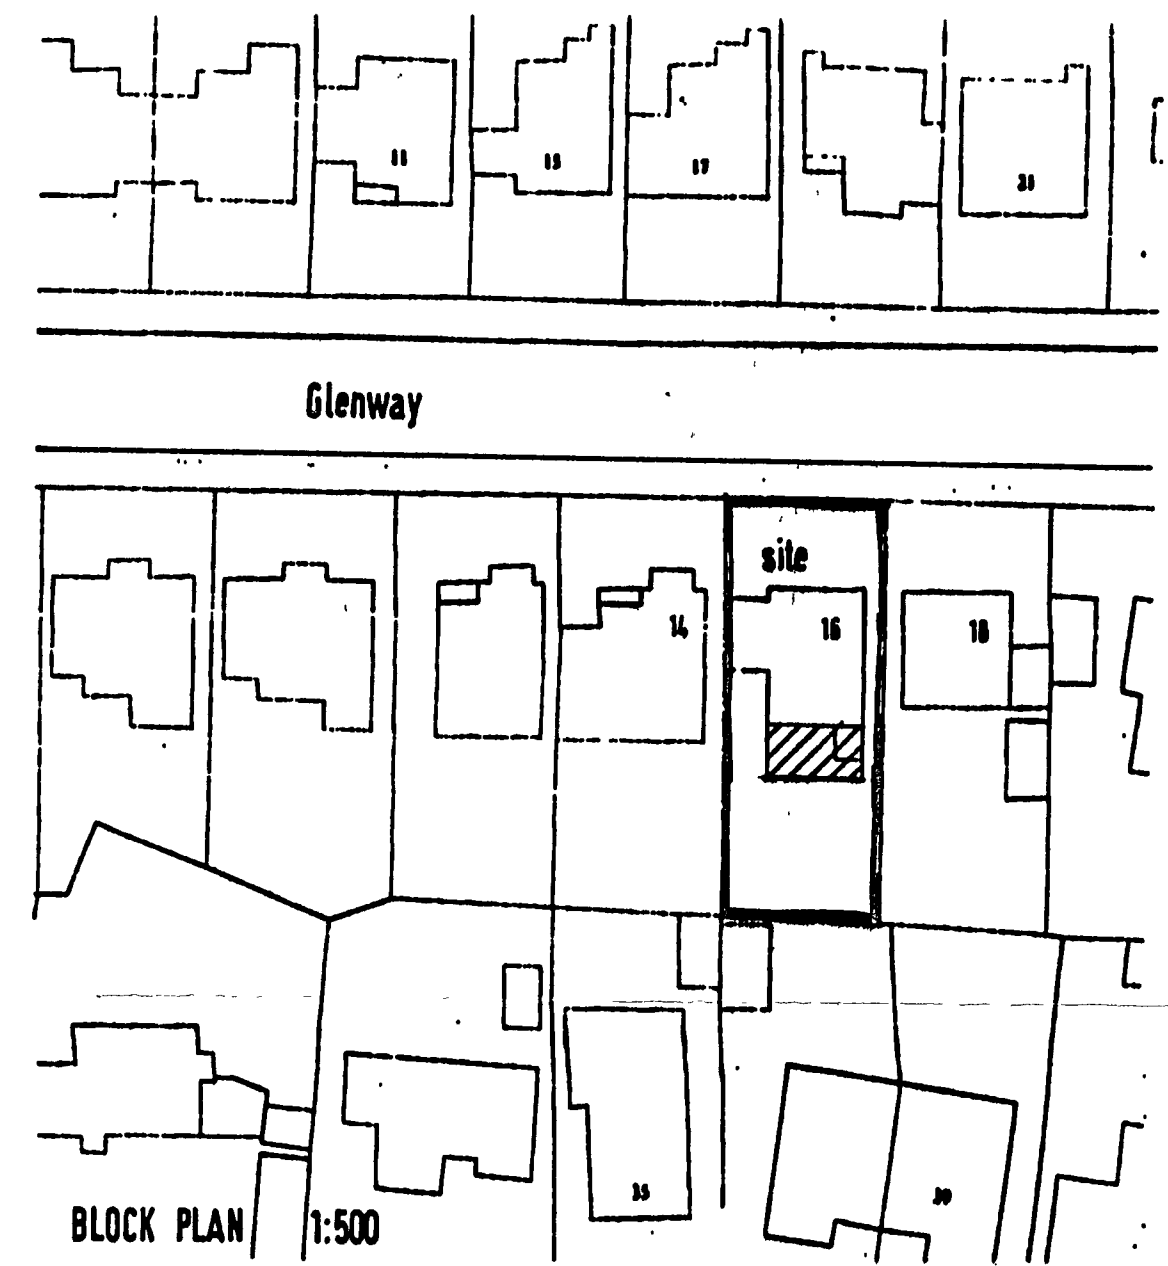

BLOCK PLAN 1:500