

location plan 1:1250

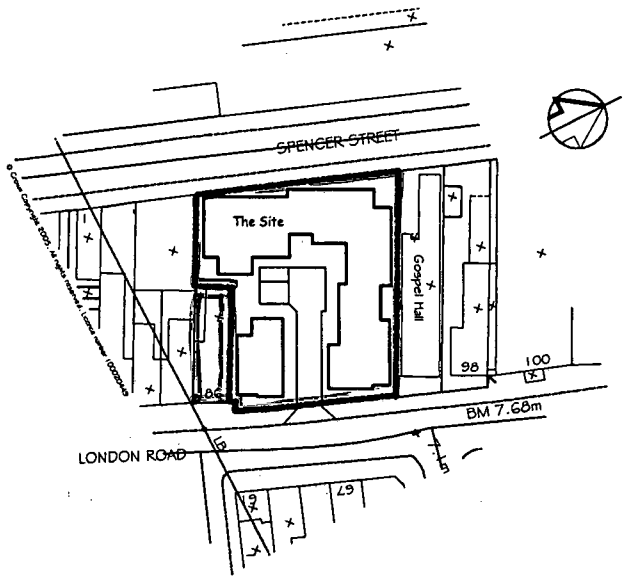

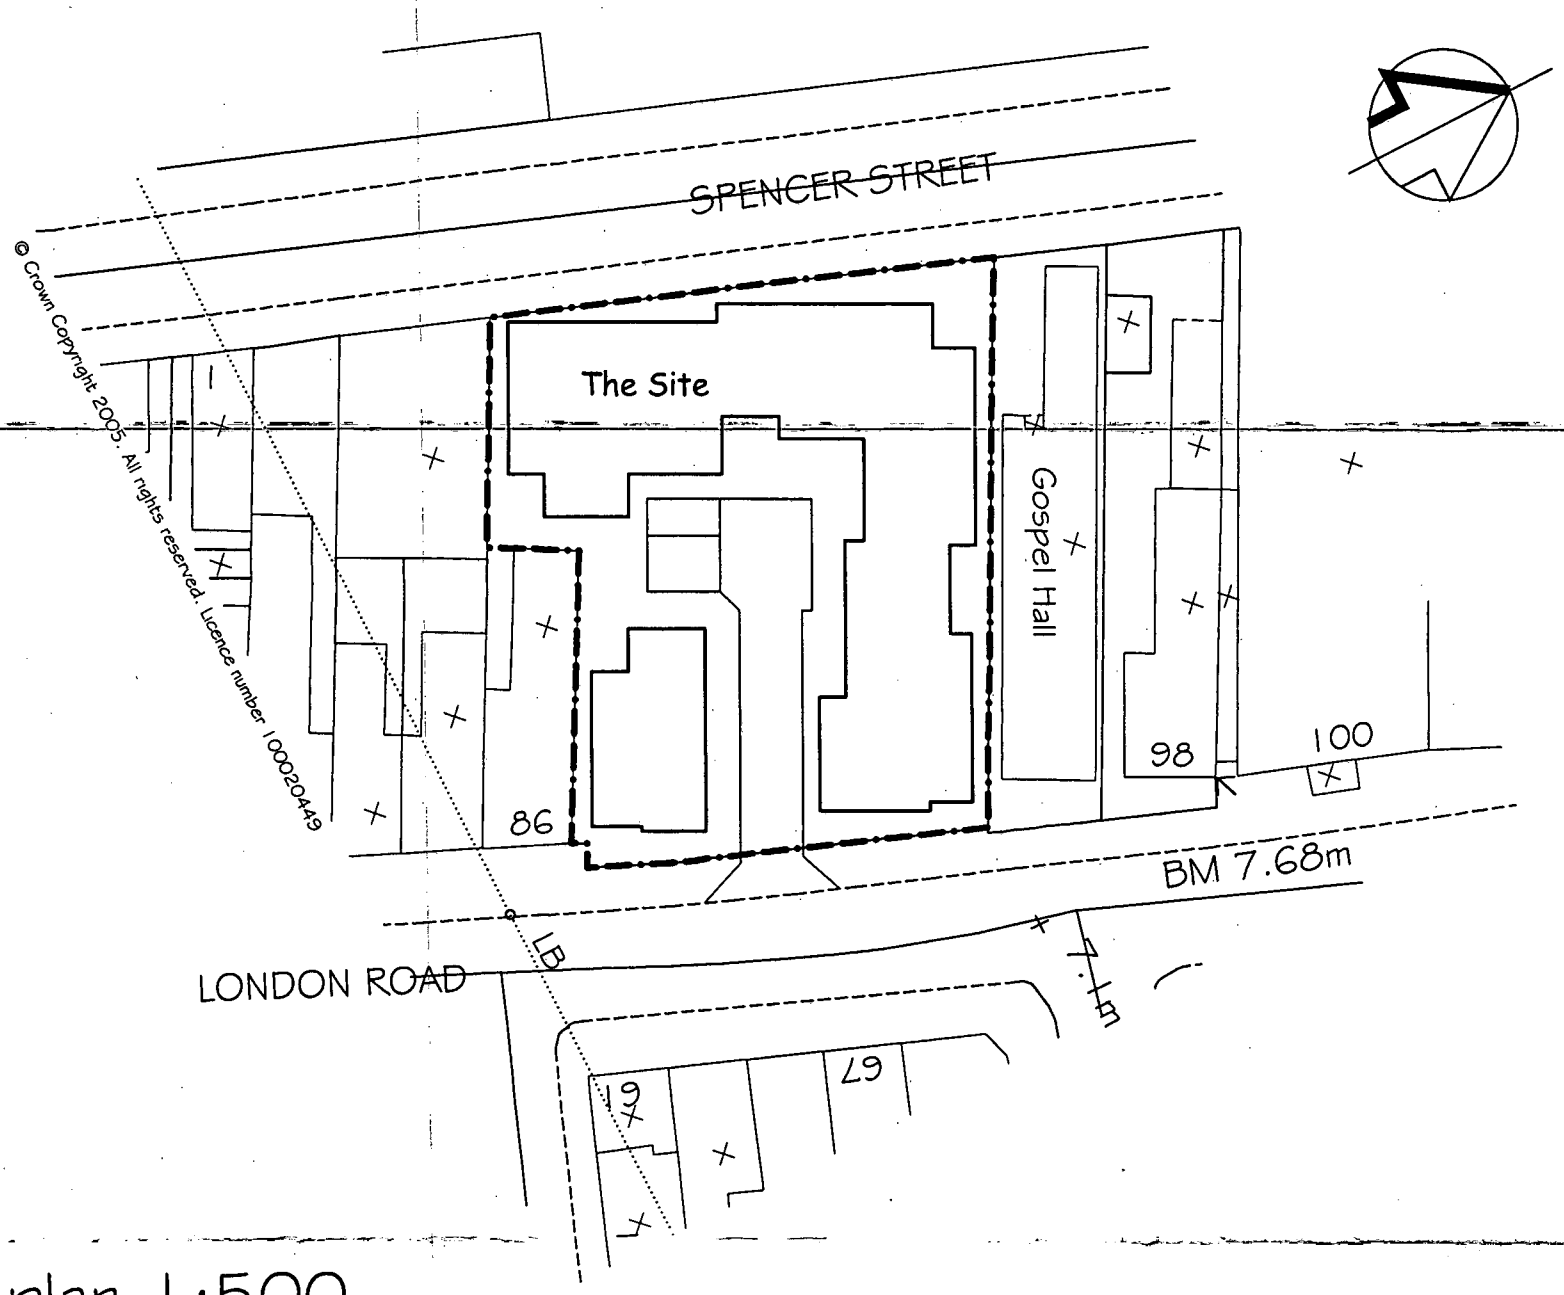

block plan 1:500

LOCATION	HILLS YARD BOGNOR REGIS
DRAWING	Location + Block Plan
Date	November 2005
Drawn By	
Scale	1:500 + 1:1250
Drawing No	TSP1154/01
Cad File Location	

-the SEAMAN PARTNERSHIP

UNIT 2
MARTINS BARN
BIRDHAM ROAD
CHICHESTER
WEST SUSSEX
PO20 7BX

TELEPHONE 01243 514131
FACSIMILE 01243 511488
E MAIL
office@the-seaman-partnership.co.uk
www.the-seaman-partnership.co.uk

ARUN DISTRICT COUNCIL
No. BR 412 05
RECEIVED 17.11.05