

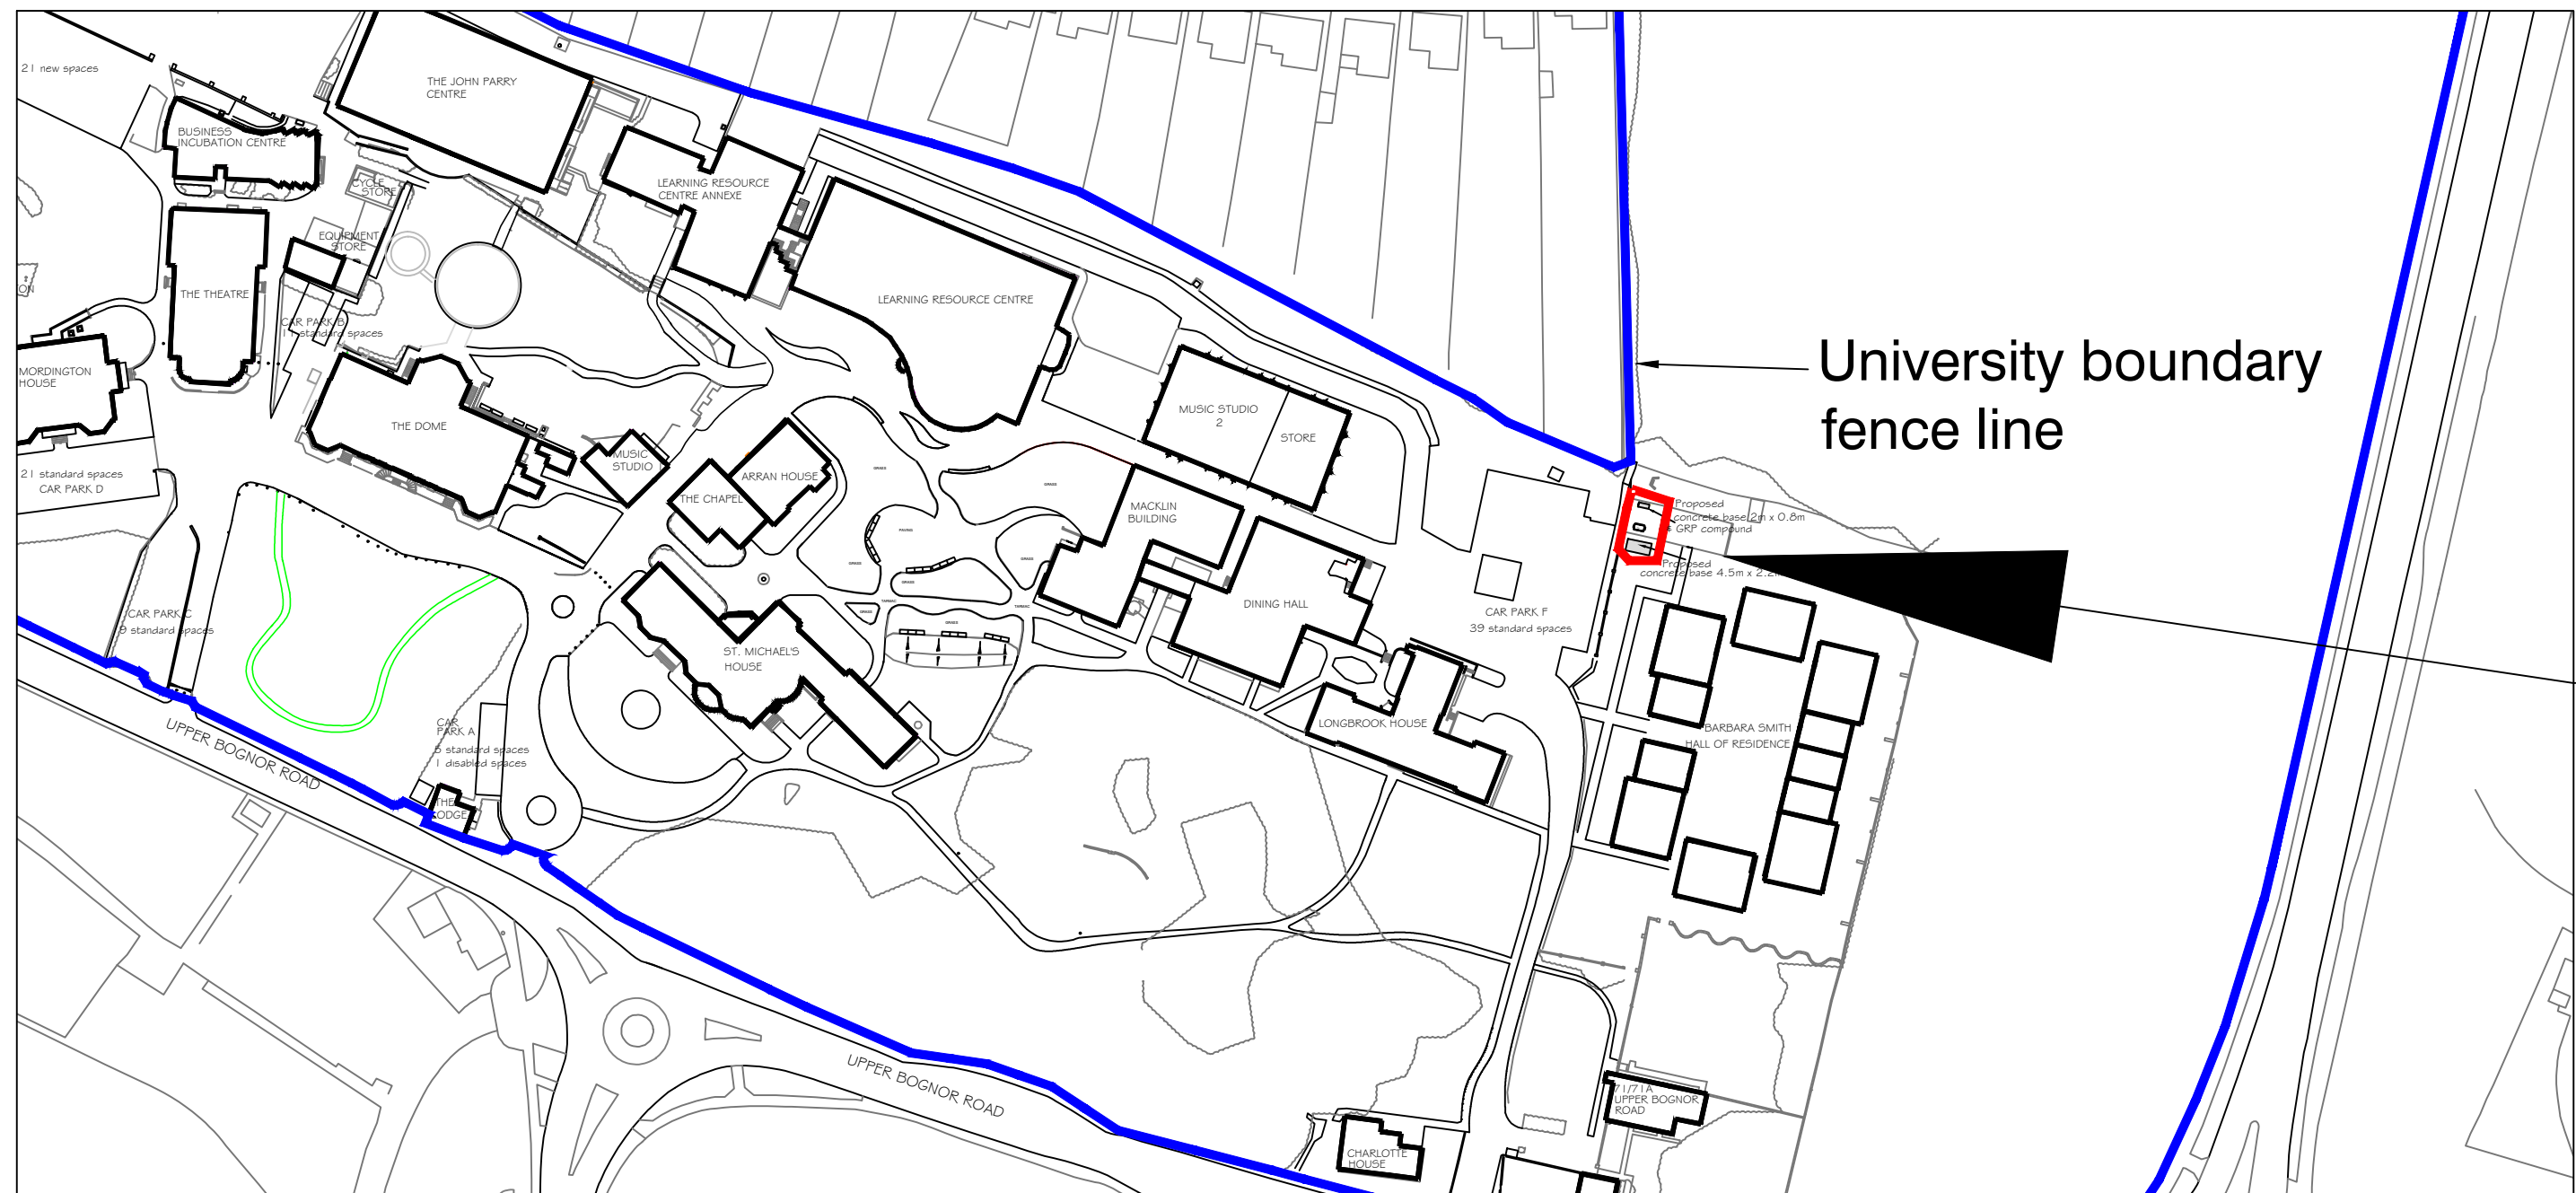


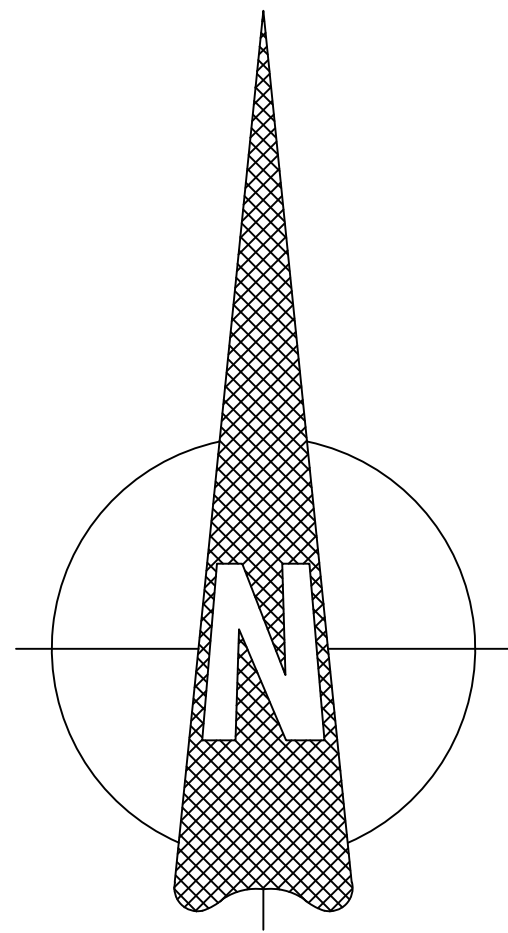


Areas where
proposed
works to be
undertaken

SITE LOCATION PLAN

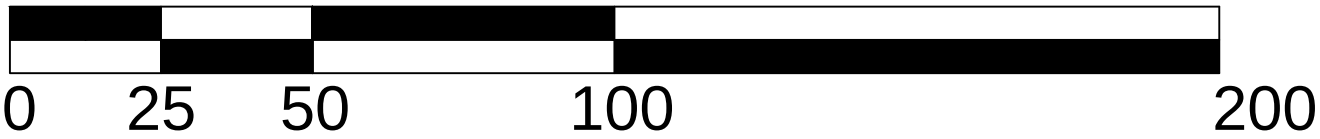

SCALE BAR 1:1250


PROPOSED AREA ELEVATION PLAN

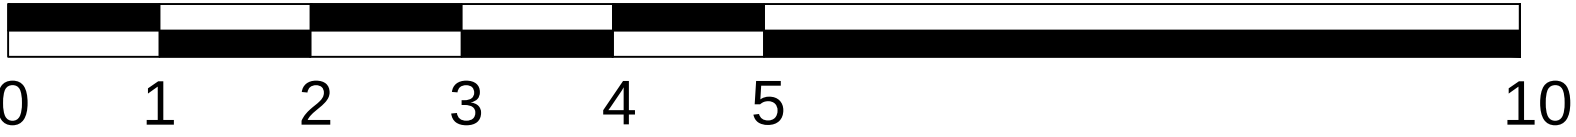

SCALE BAR 1:50


Proposal 2

6m x 3.5m base

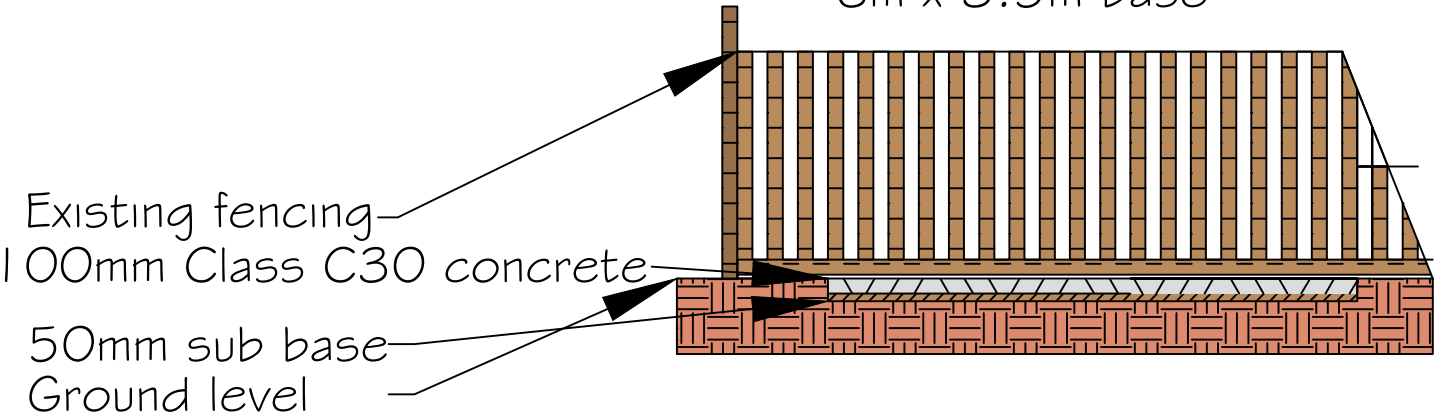

Proposal 1

2m x 0.8m base

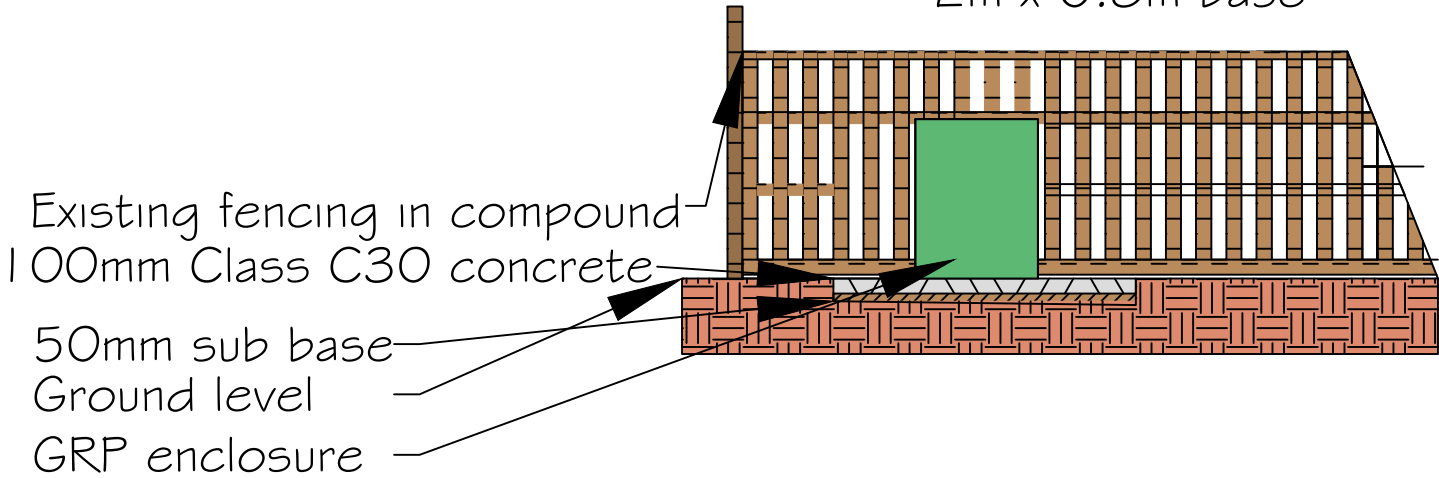

Rev	Date	Notes
PROJECT BRC GENERATOR ENCLOSURE ELEVATIONS BOGNOR REGIS CAMPUS		
DRAWING BRC SITE LOCATION & BLOCK PLANS		
SCALE 1:1250 @ A2 1:50 @ A2		
DRAWN BY GT	DATE Feb 2018	
DWG.NO. BRC_BG_02	REV. —	



College Lane Chichester
West Sussex PO19 4PE
T: 01243 816000
E: website@chi.ac.uk