

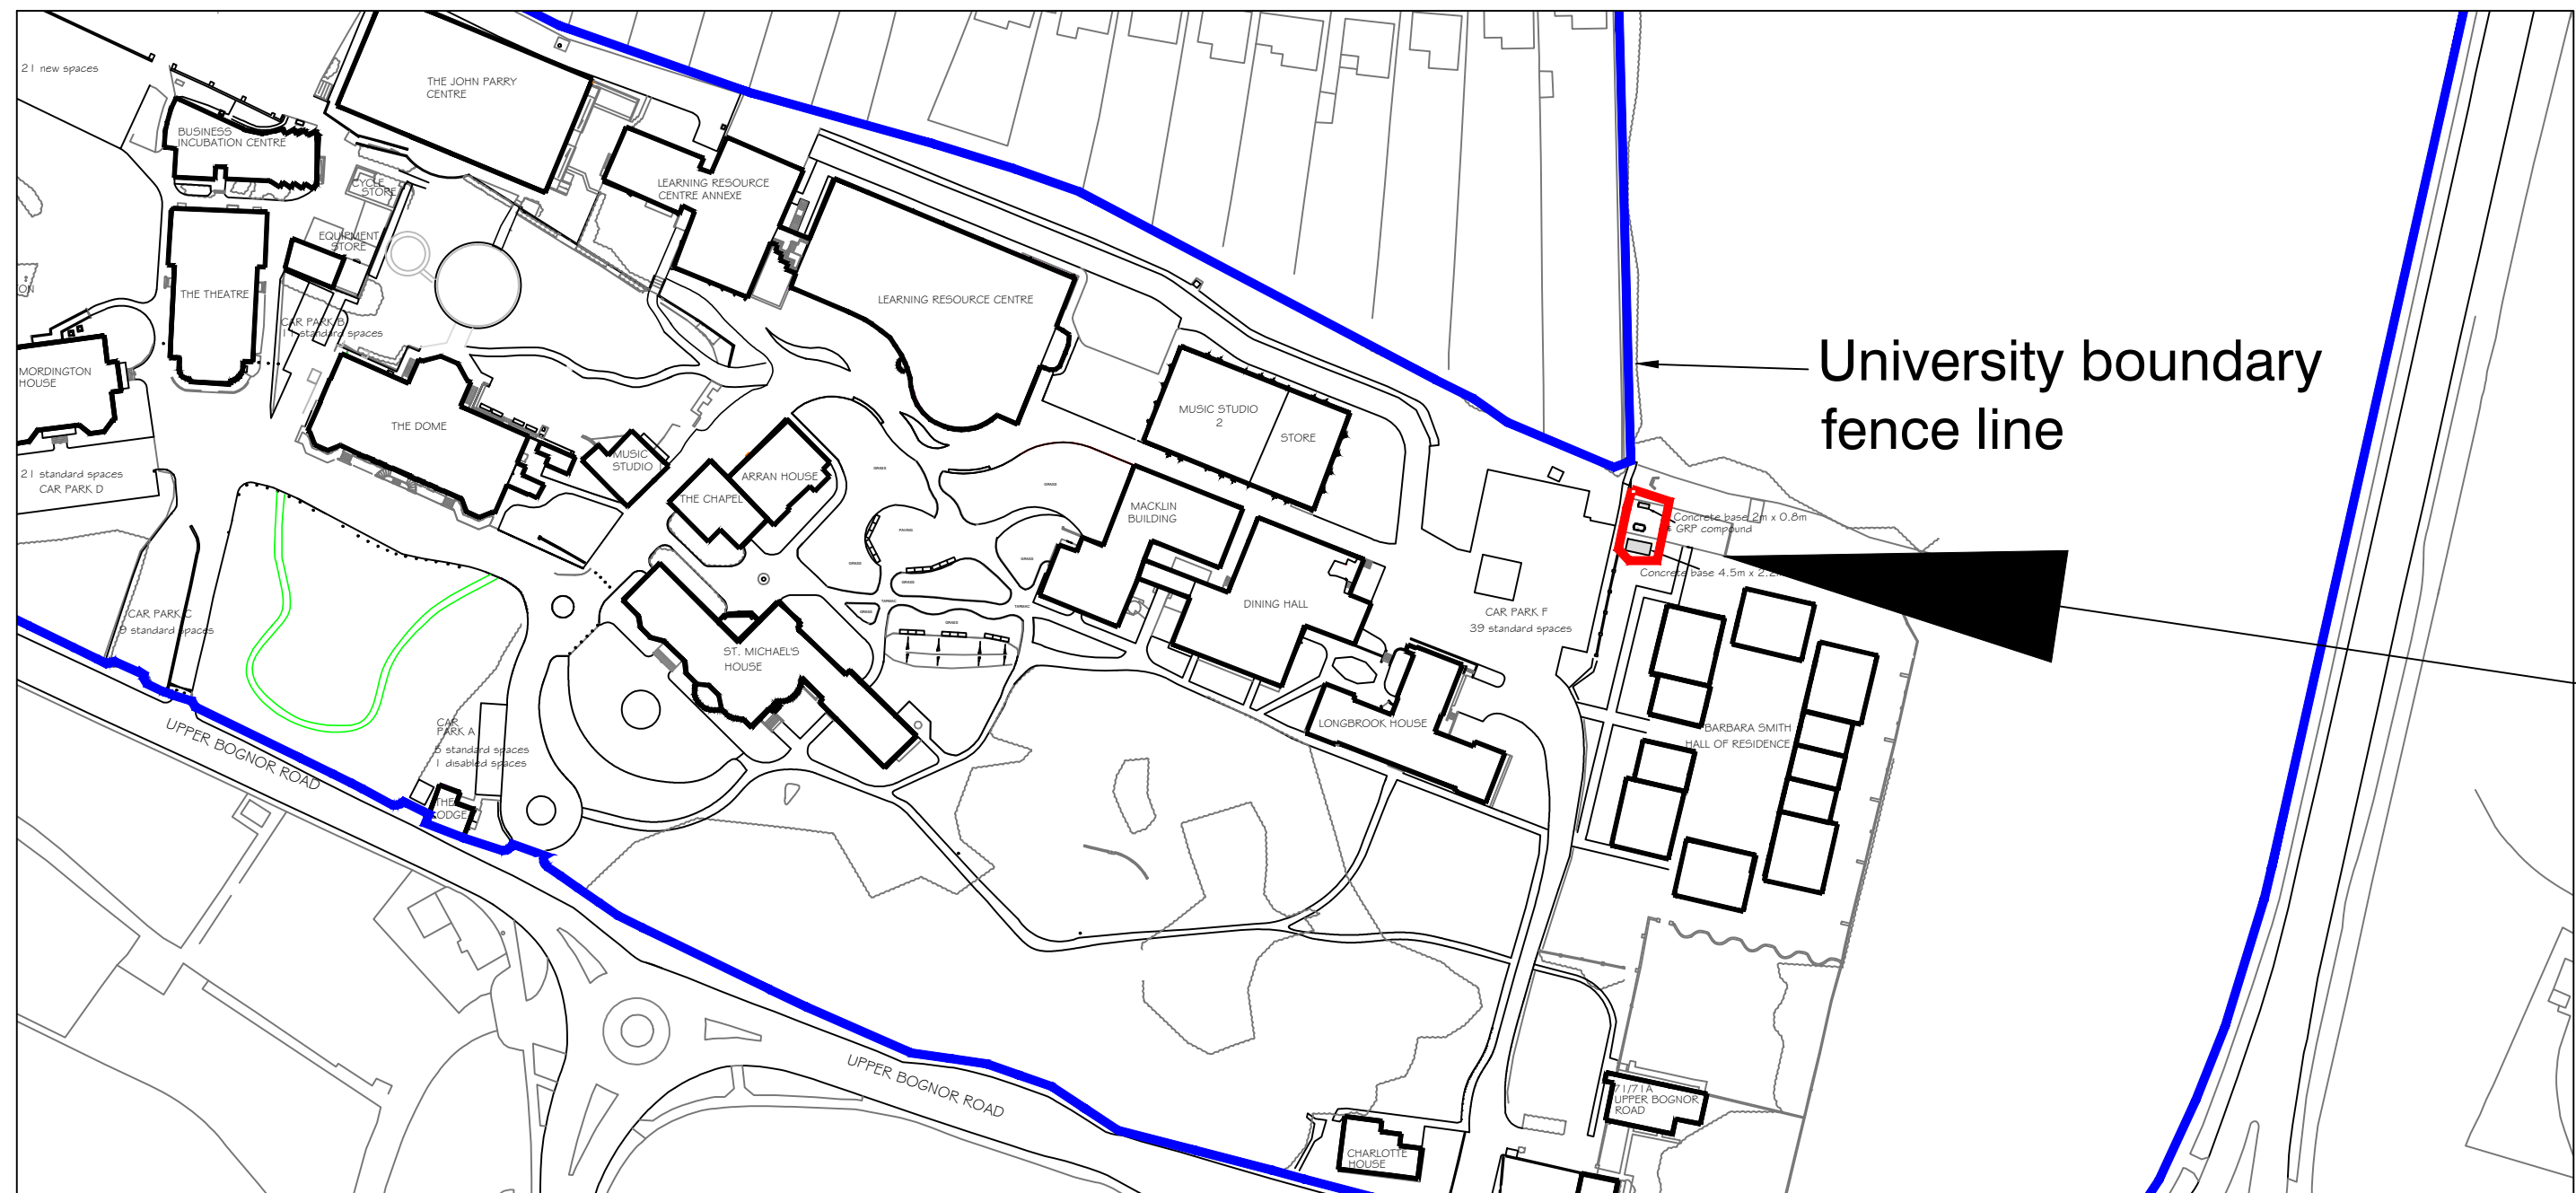


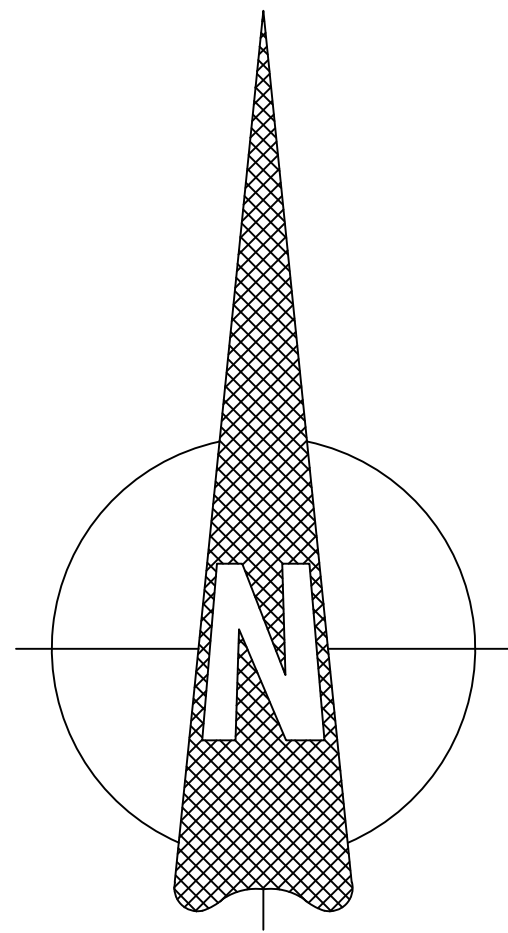



Areas where
remedial
works to be
undertaken

SITE LOCATION PLAN

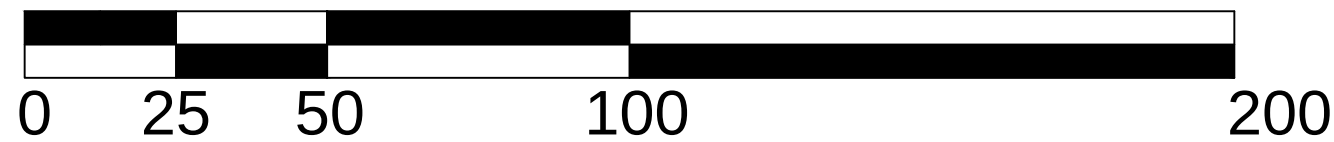

SCALE BAR 1:1250

SITE BLOCK PLAN

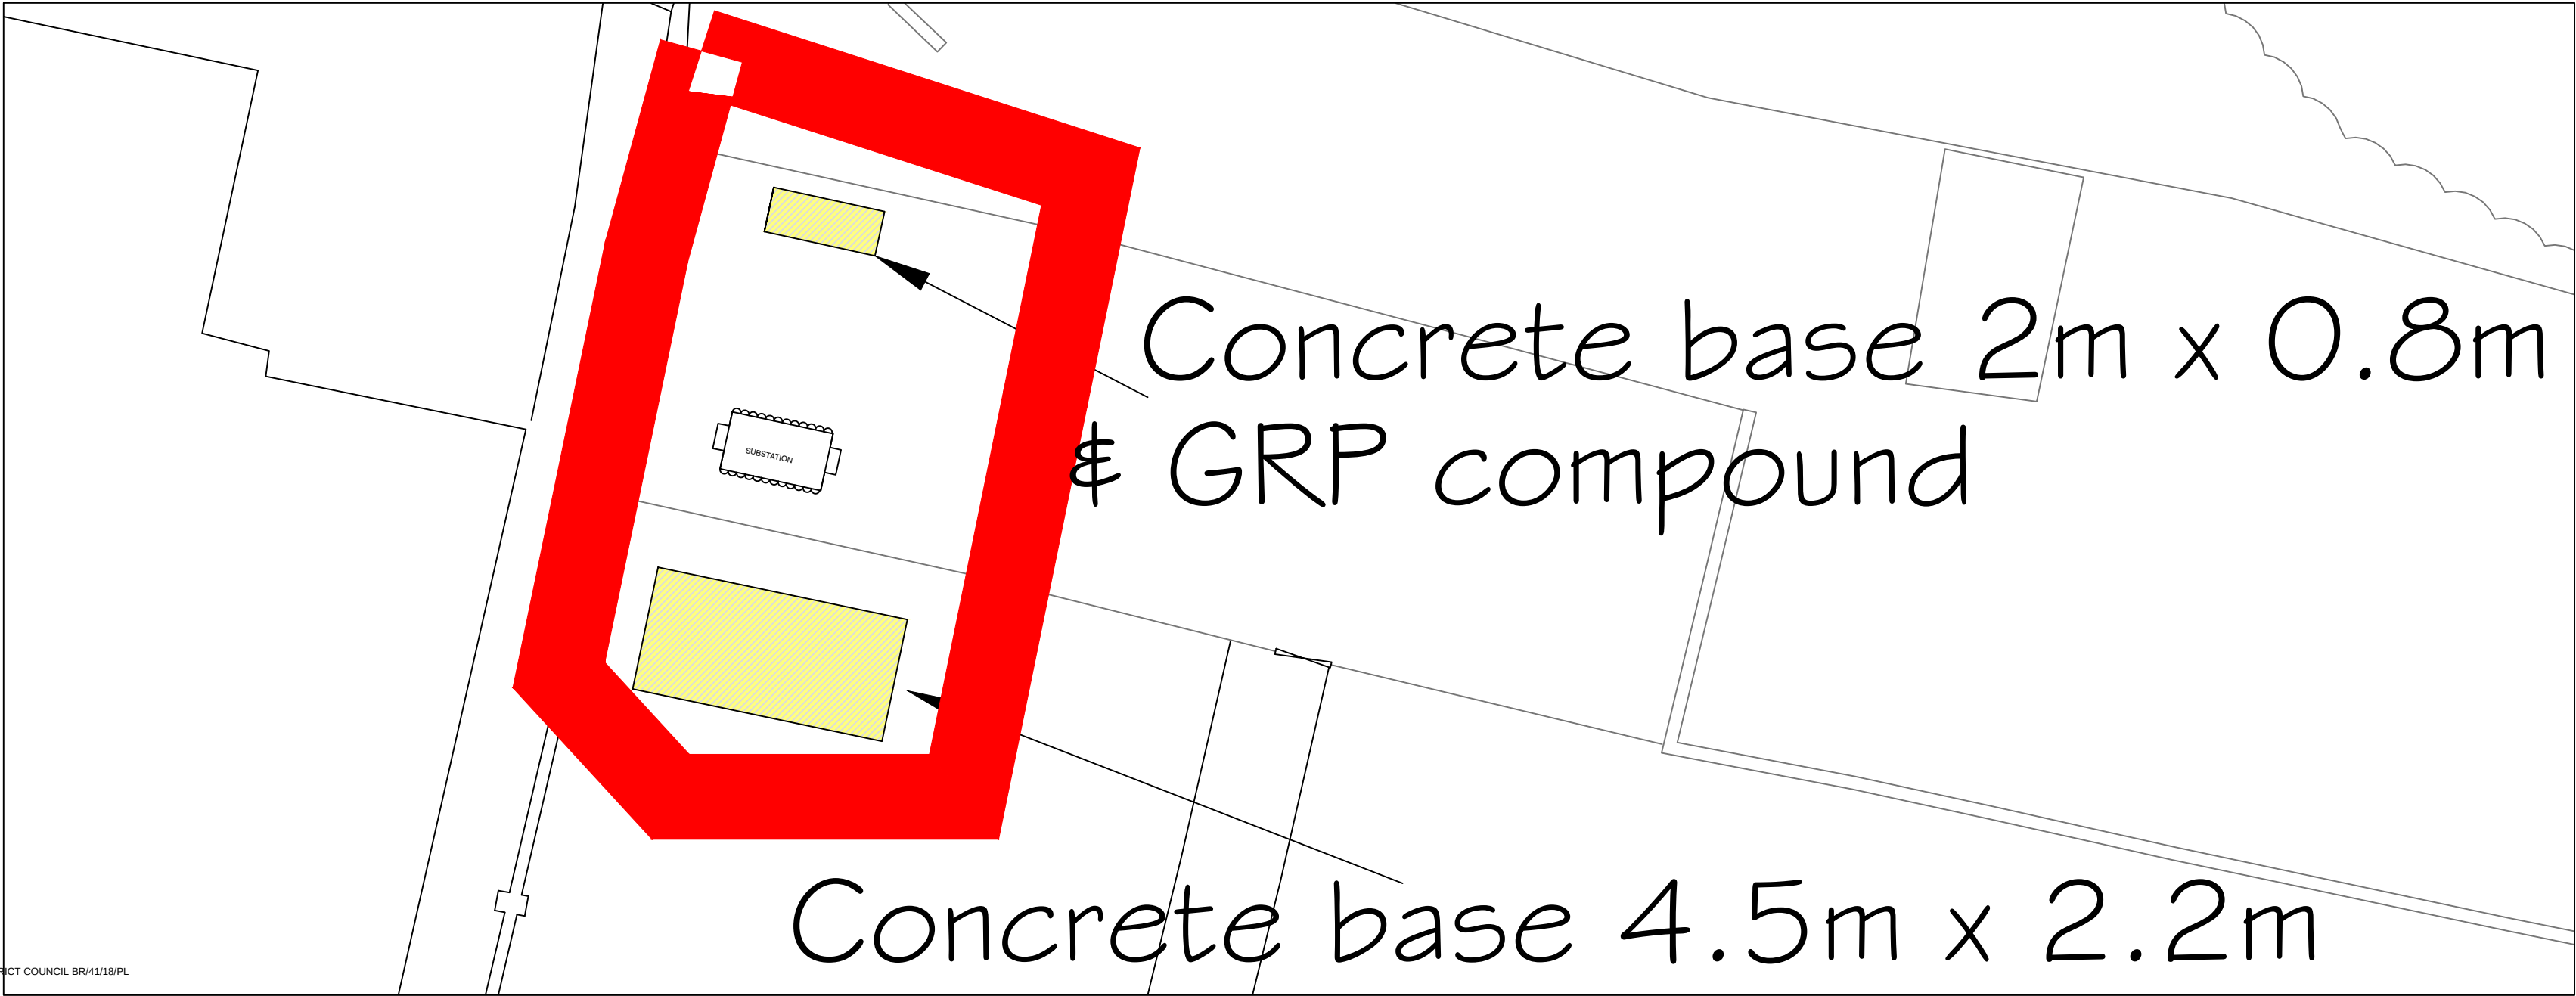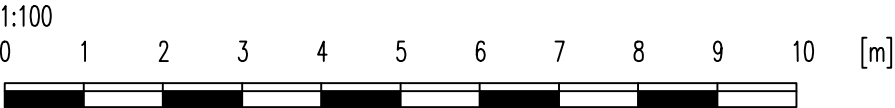

Rev	Date	Notes
PROJECT		
BRC BACKUP GENERATOR & ENCLOSURE PLAN BOGNOR REGIS CAMPUS		
DRAWING		
BRC SITE LOCATION & BLOCK PLANS		
SCALE 1:1250 @ A2 1:100 @ A2		
DRAWN BY GT		DATE Feb 2018
DWG.NO. BRC_BG_01		REV. —
		
College Lane Chichester West Sussex PO19 4PE T: 01243 816000 E: website@chi.ac.uk		