

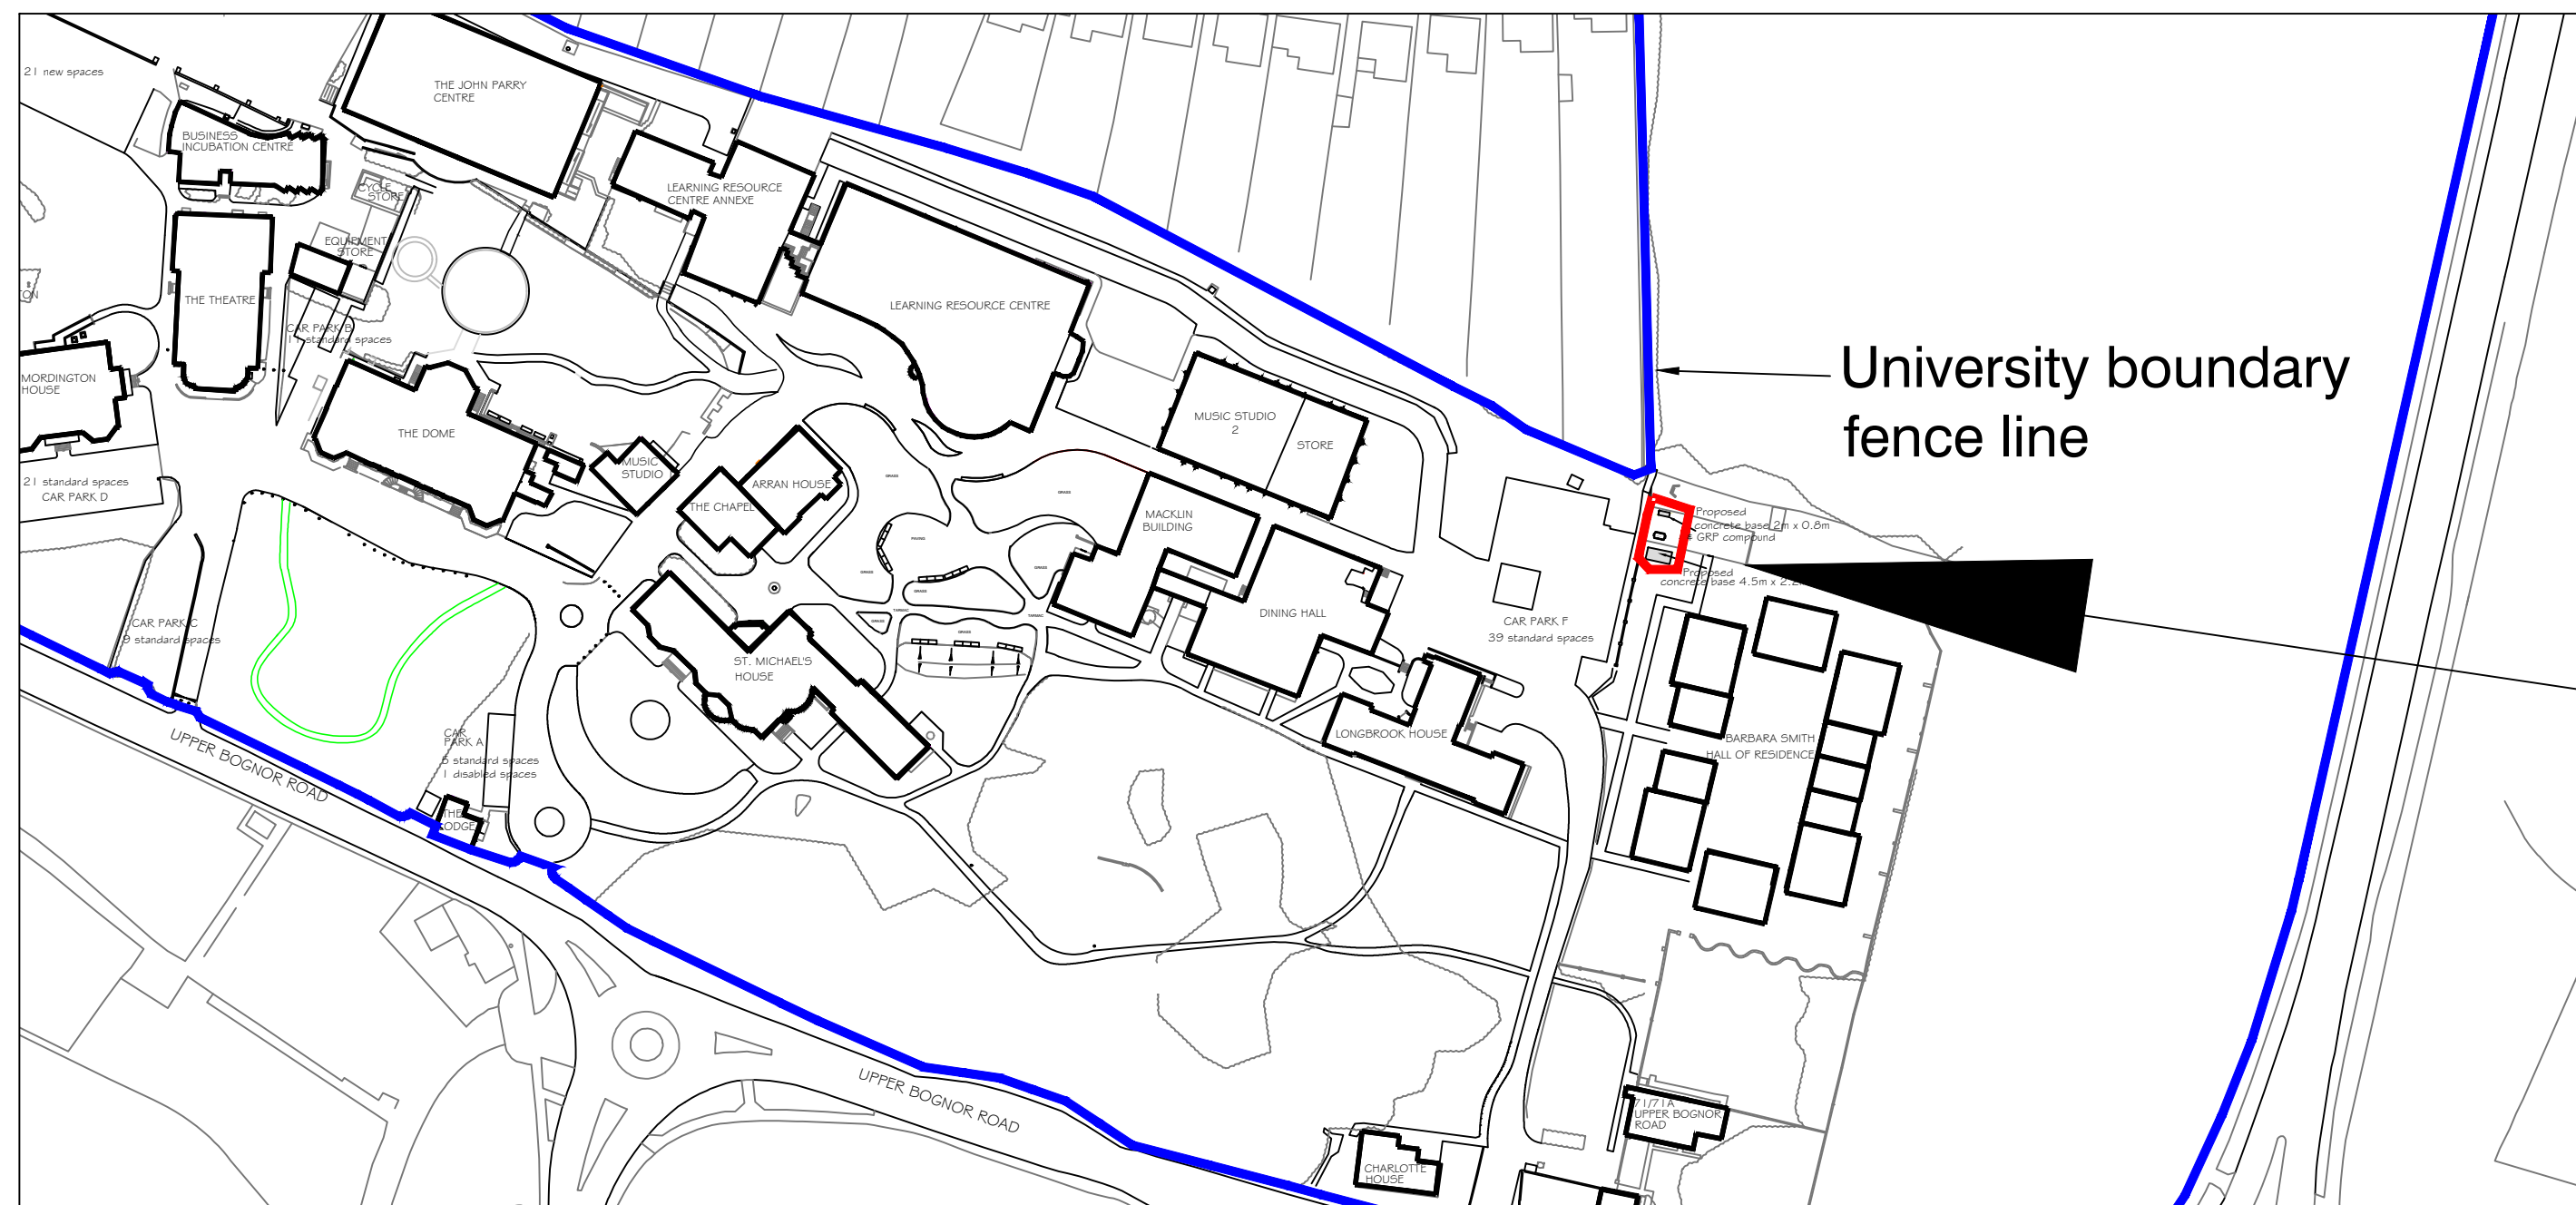
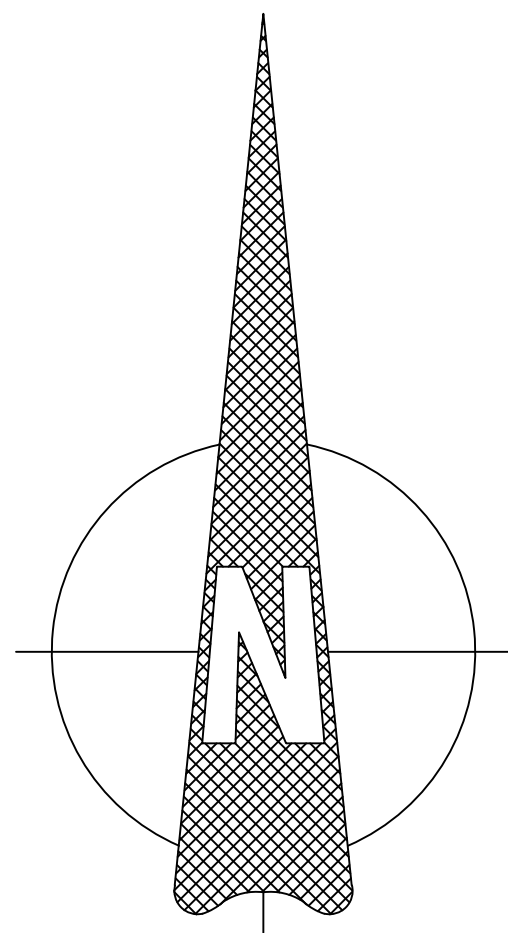


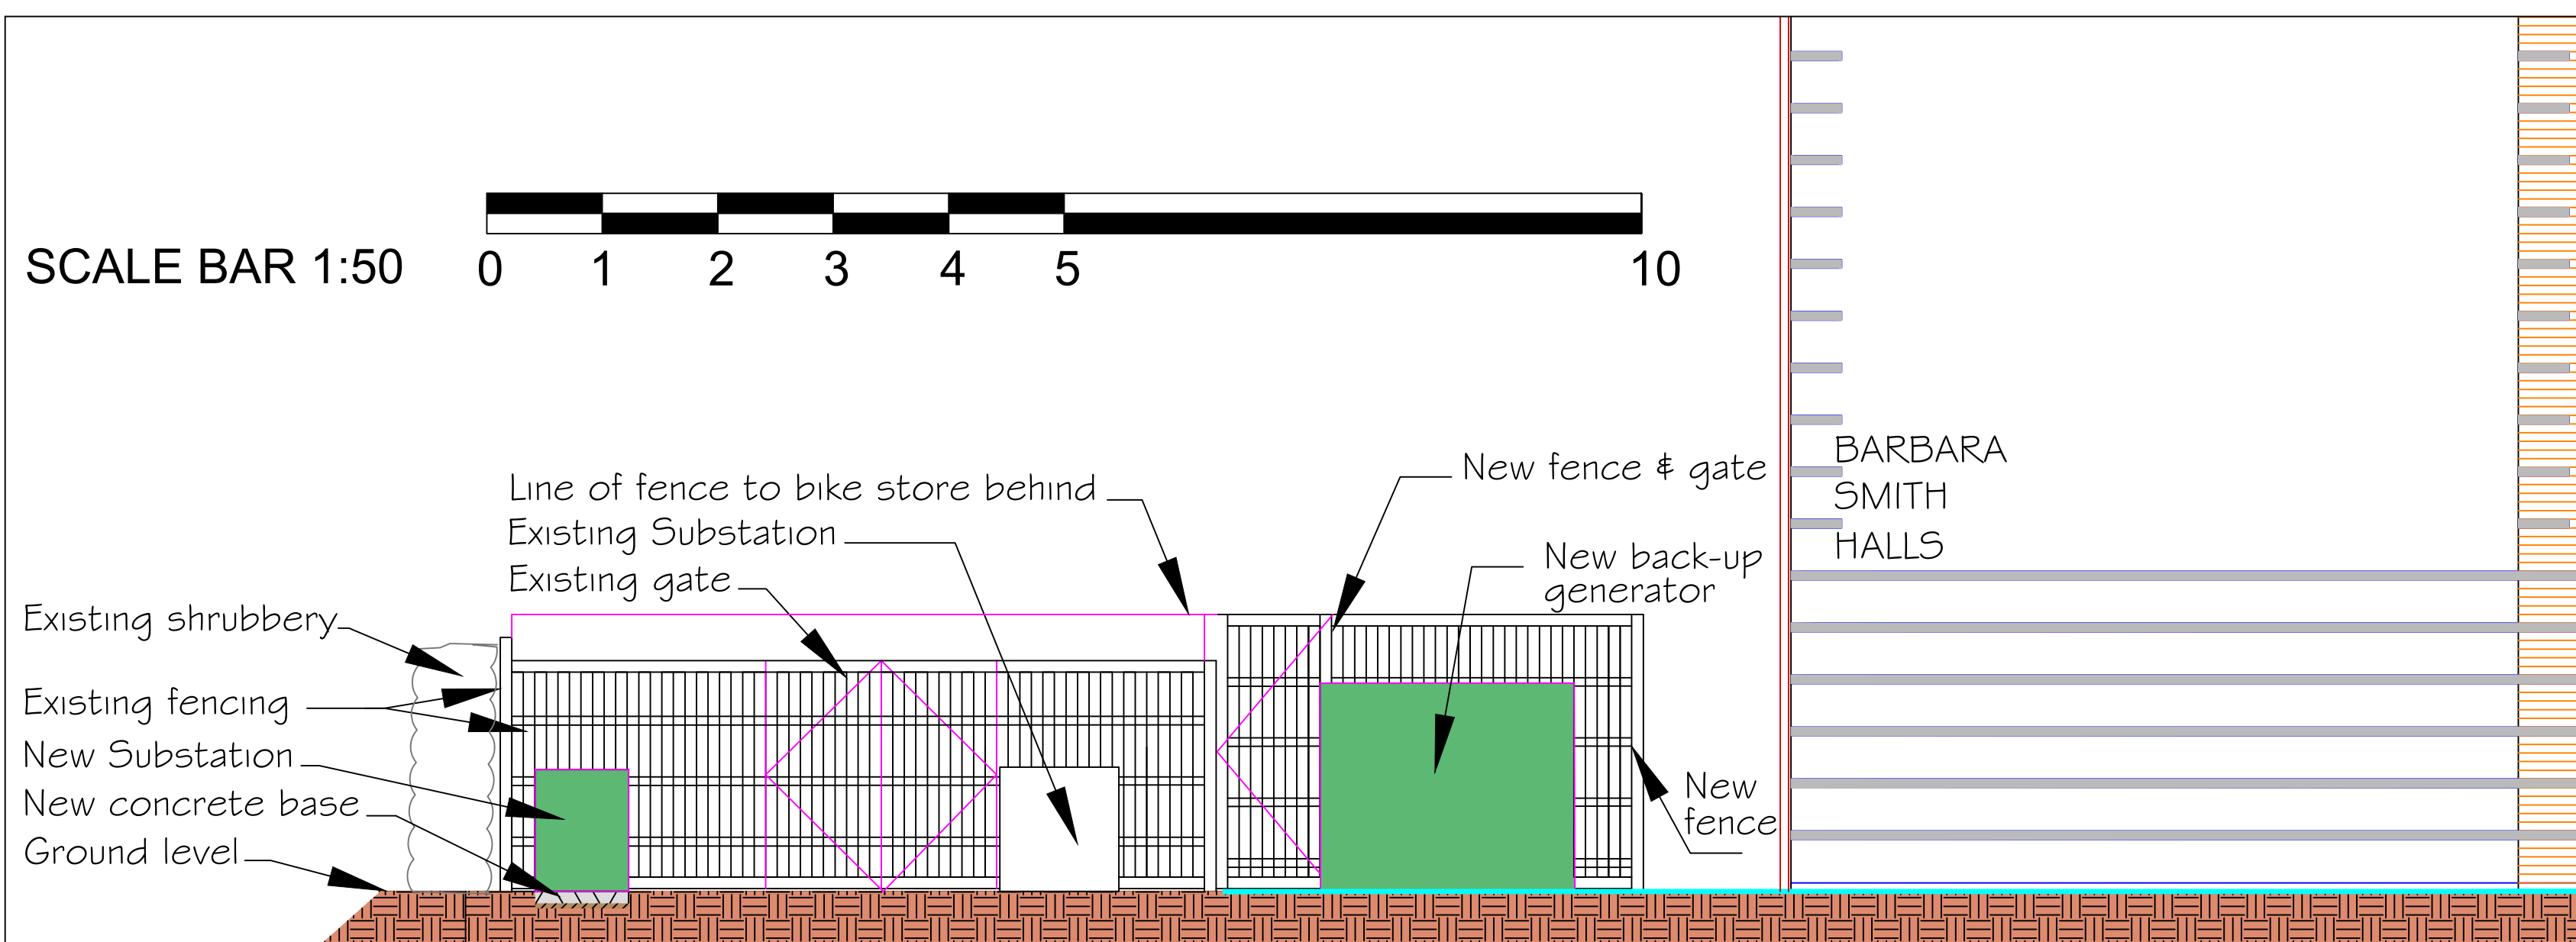

Areas where
proposed
works to be
undertaken

LOCATION PLAN

SCALE BAR 1:1250

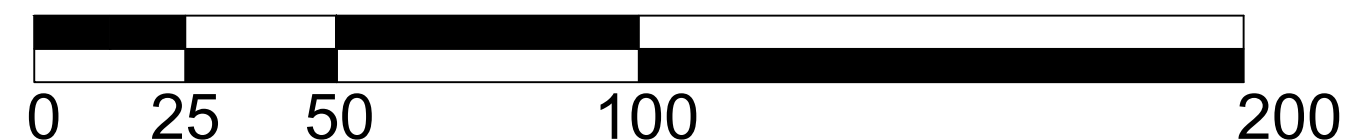

SECTION

Proposed substation, generator & compounds

Rev	Date	Notes
A	2.5.18	Section revised

PROJECT
BRC GENERATOR ENCLOSURE ELEVATIONS
BOGNOR REGIS CAMPUS

DRAWING
BRC LOCATION PLAN & SECTION

SCALE 1:1250 @ A2 1:50 @ A2

DRAWN BY GT DATE Feb 2018

DWG.NO. BRC_BG_02 REV. A



College Lane Chichester
West Sussex PO19 4PE
T: 01243 816000
E: website@chi.ac.uk