




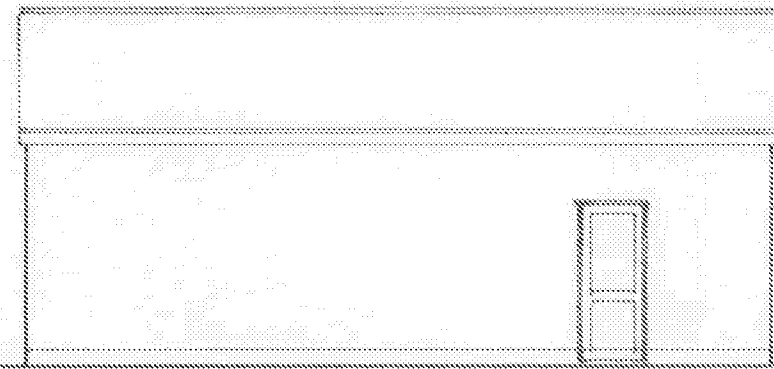


north
1 : 100

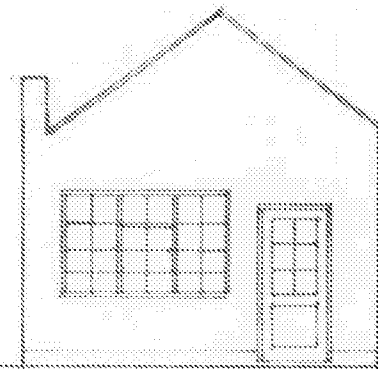

east [norfolk st.]

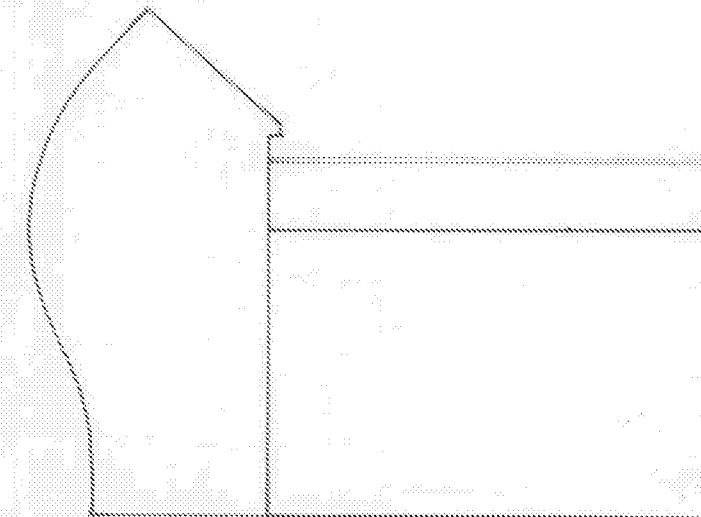

south

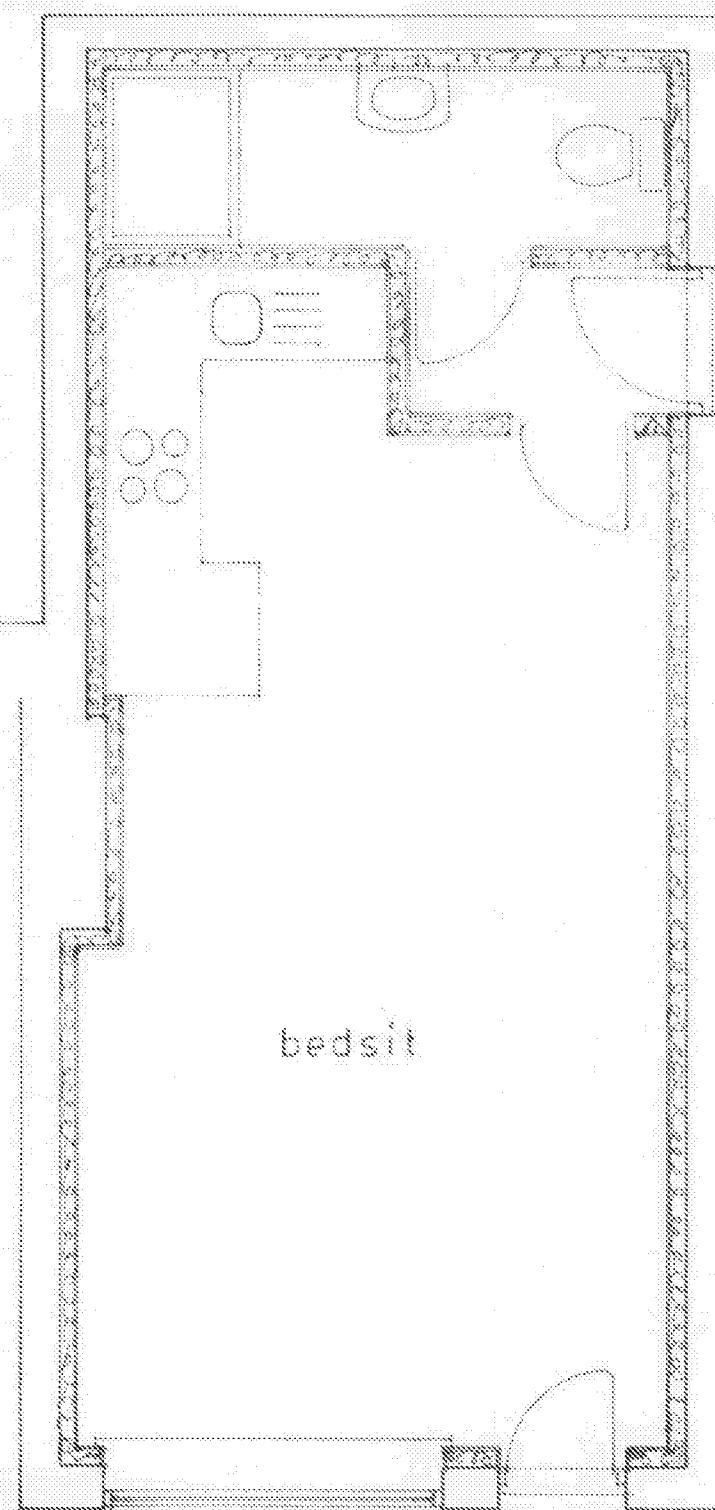

Plan
1 : 50

Boundary

bin
area

PROPOSED CONVERSION OF WORKSHOP TO FORM DWELLING AT 71, HIGH STREET,
BOGNOR REGIS FOR MR. B. BROOKS.

sheet 1 of 2

Bryan Butcher
Rainbow Cottage
Nyetimber Lane
Bognor Regis PO21 3JX
01243 266871
07973 233442
bryan.butcher@btinternet.com
www.bryanbutcher.com