



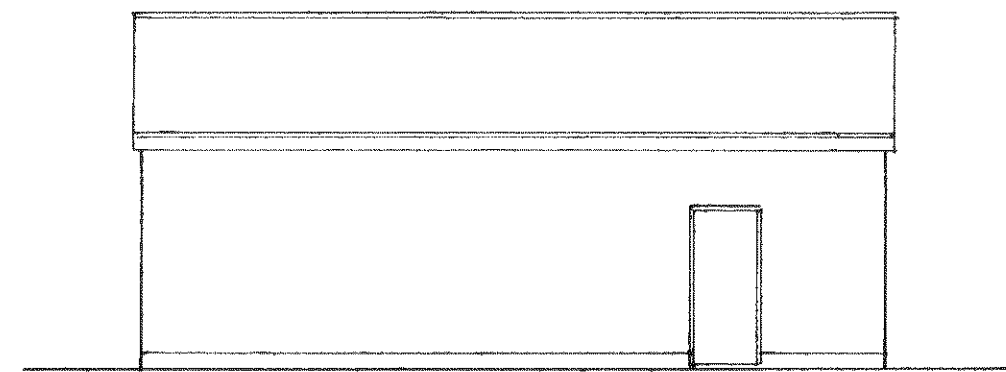


north

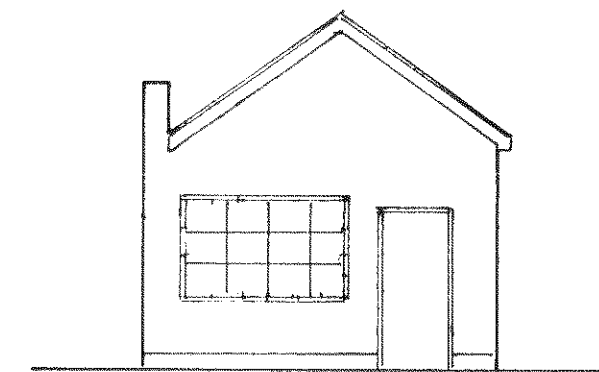


east[norfolk st.]

1 : 100


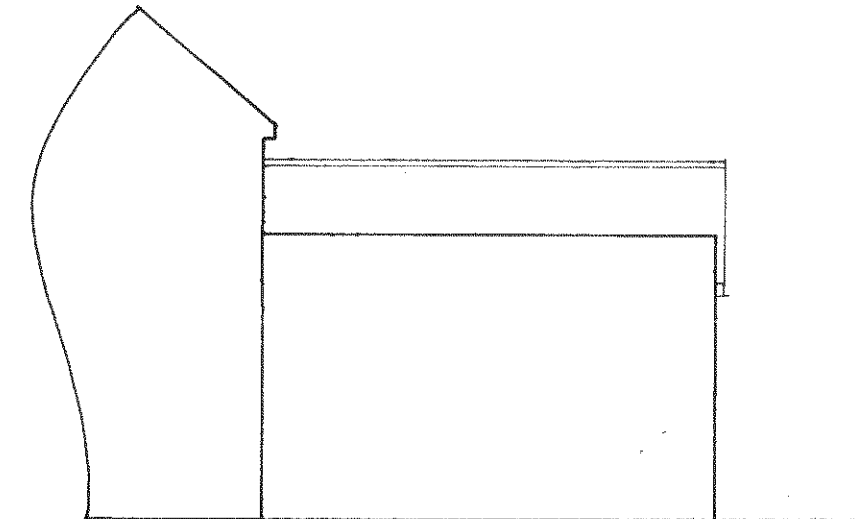


south

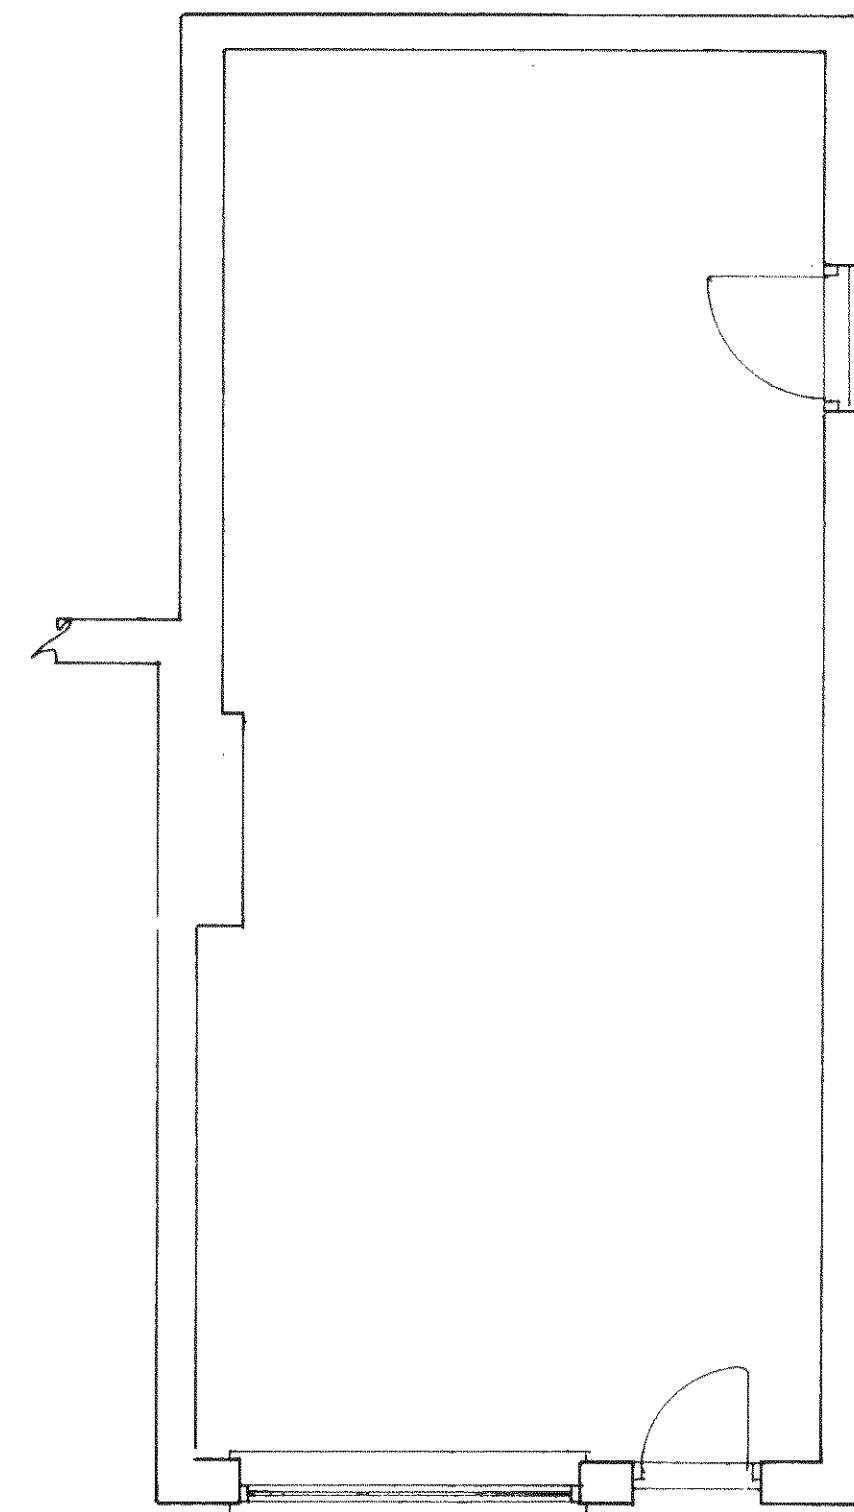

Plan

1 : 50

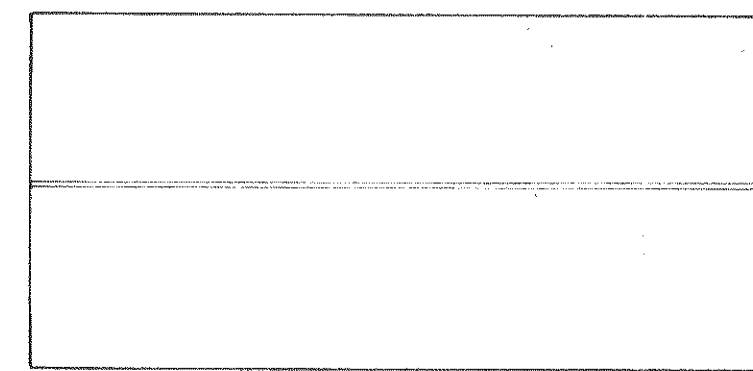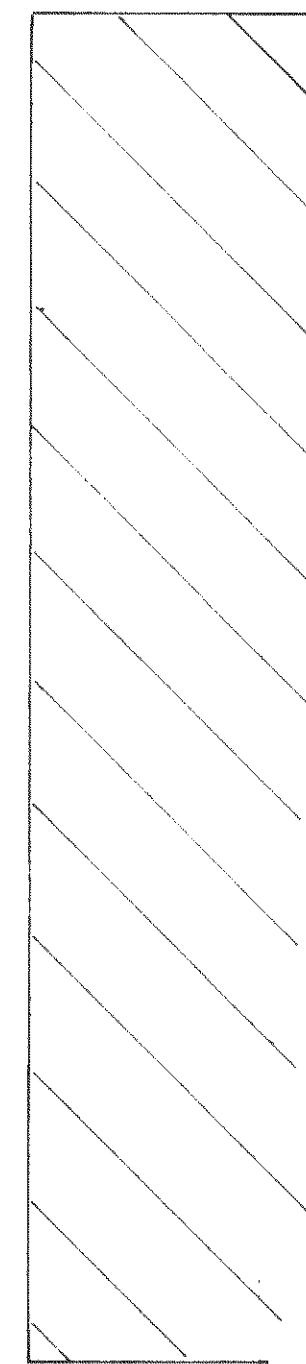

proposed+existing roof plan

1 : 100

Existing

PROPOSED CONVERSION OF WORKSHOP TO FORM DWELLING AT 71, HIGH STREET, BOGNOR REGIS

sheet 2 of 2

Bryan Butcher
Rainbow Cottage
Nyetimber Lane
Bognor Regis PO21 3JX
01243 266871
07973 233442
bryan.butcher@btinternet.com
www.bryanbutcher.com