




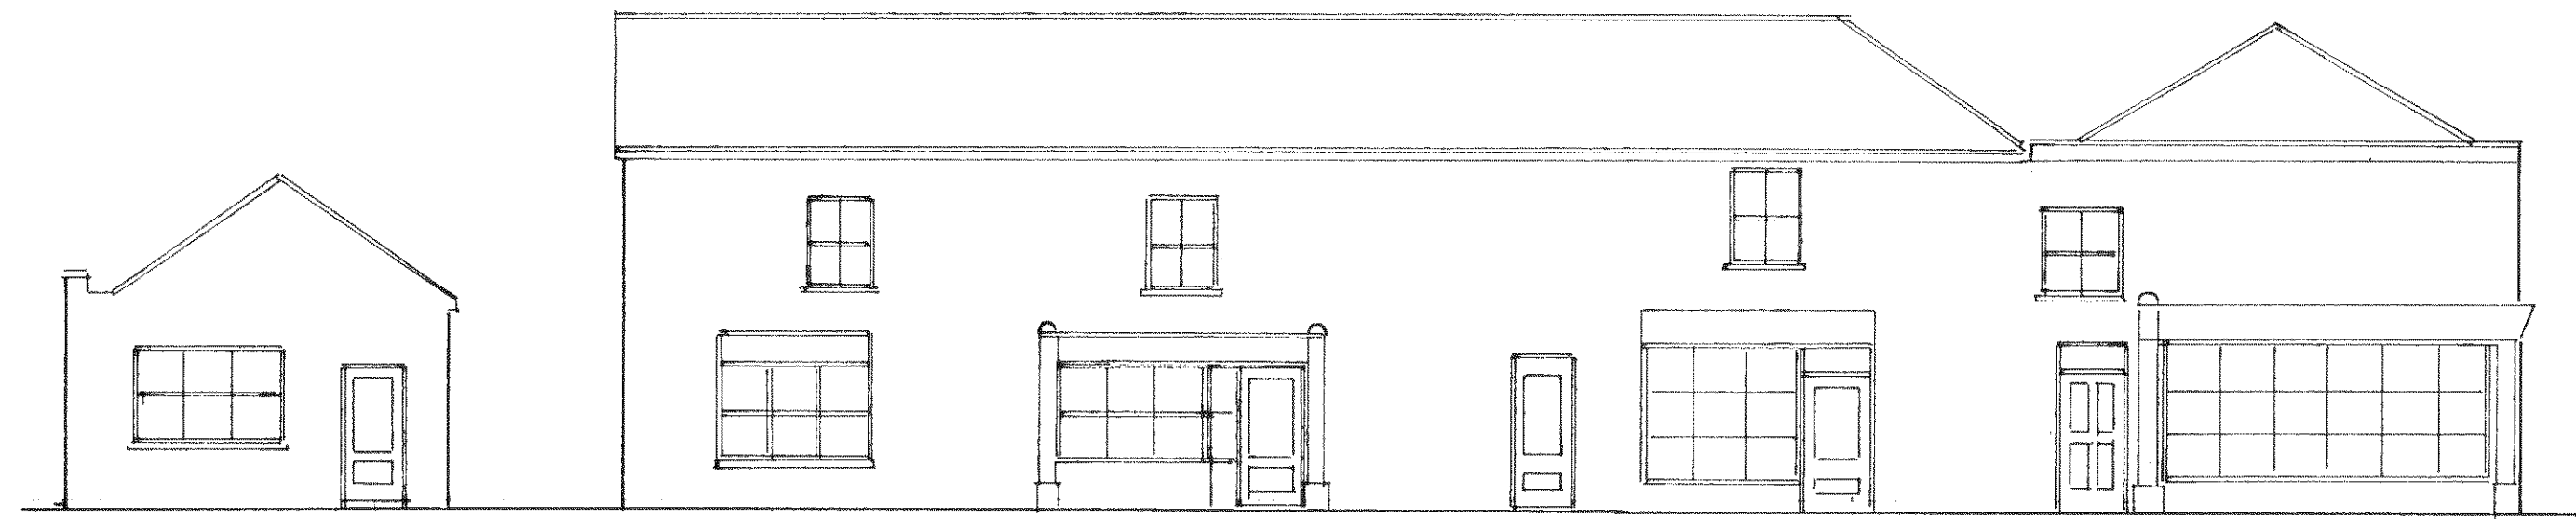


east [norfolk st.]
1 : 100

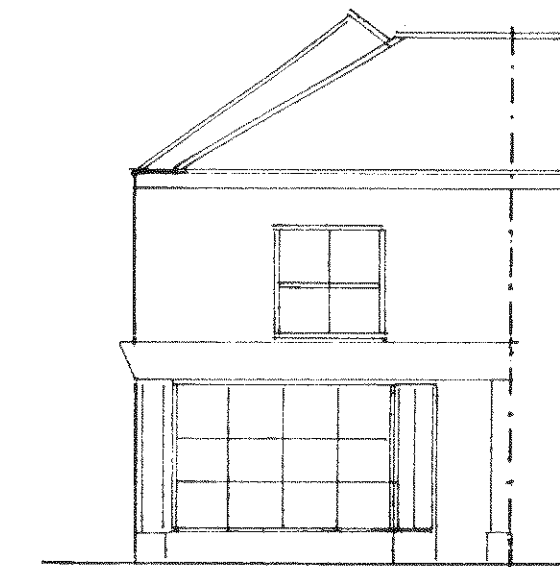


north

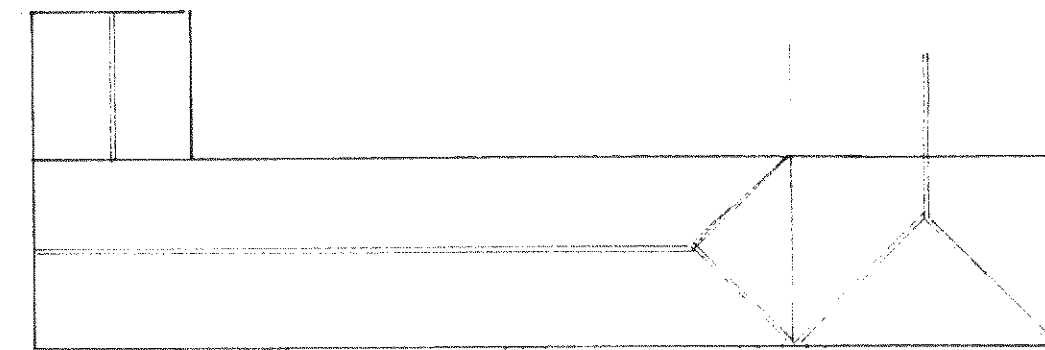


roof plan
1 : 200

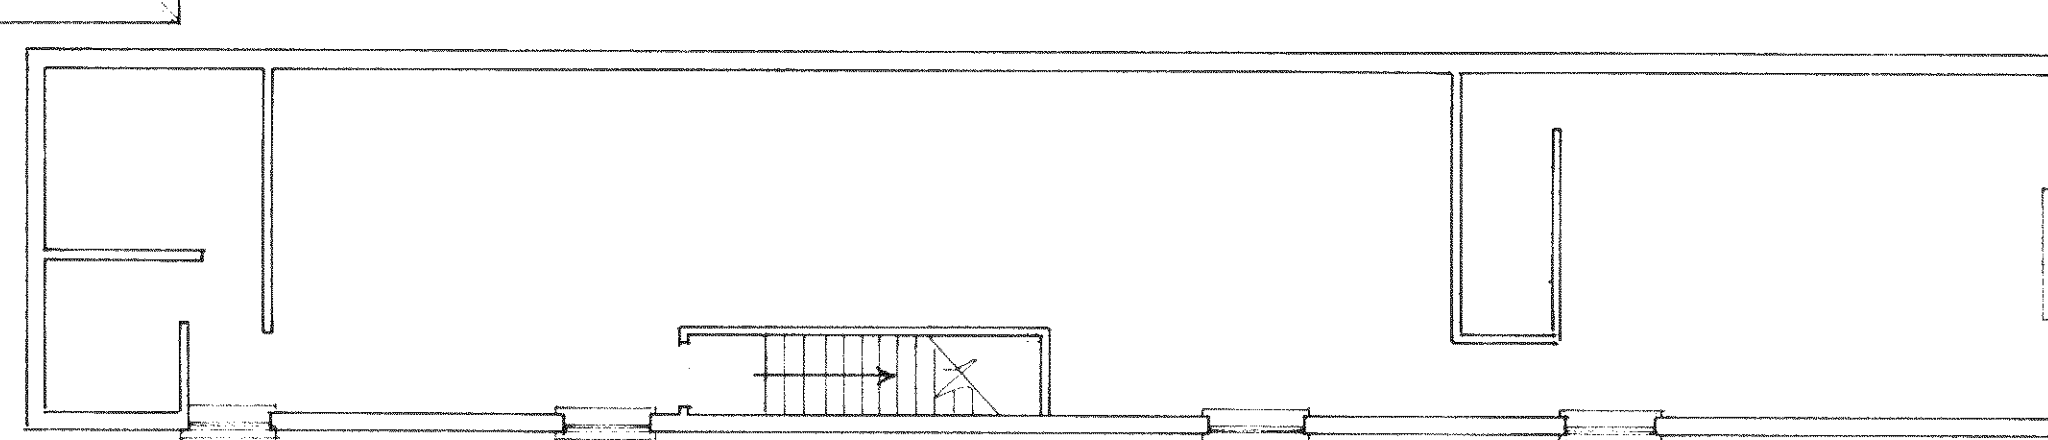



1st floor plan

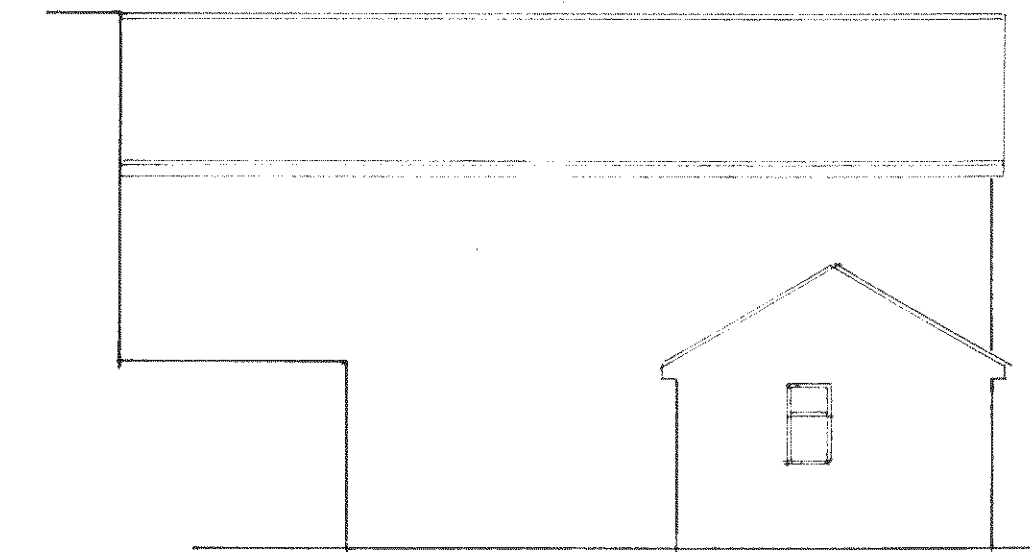

west

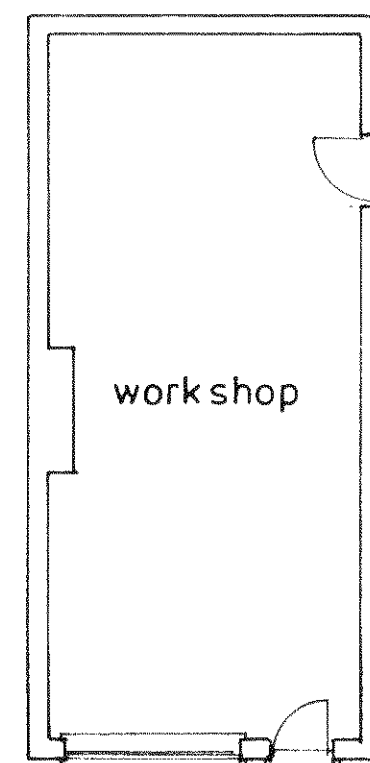

Ground floor plan
1 : 100

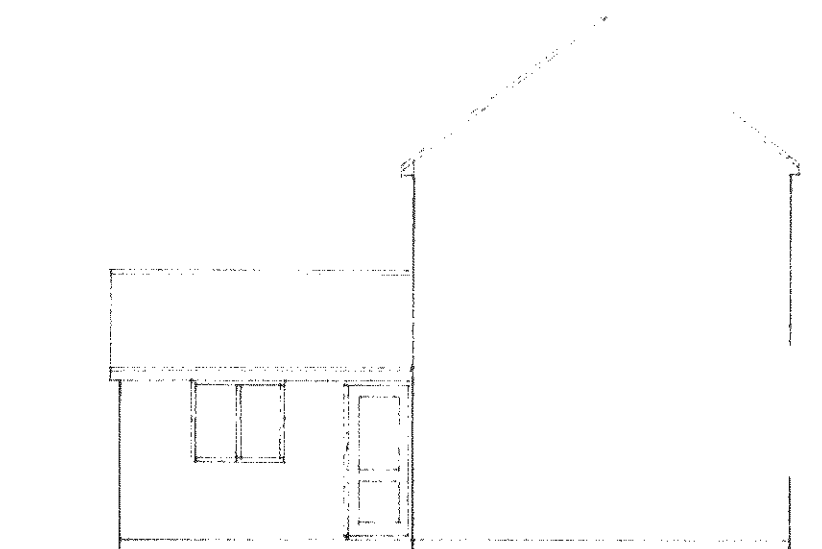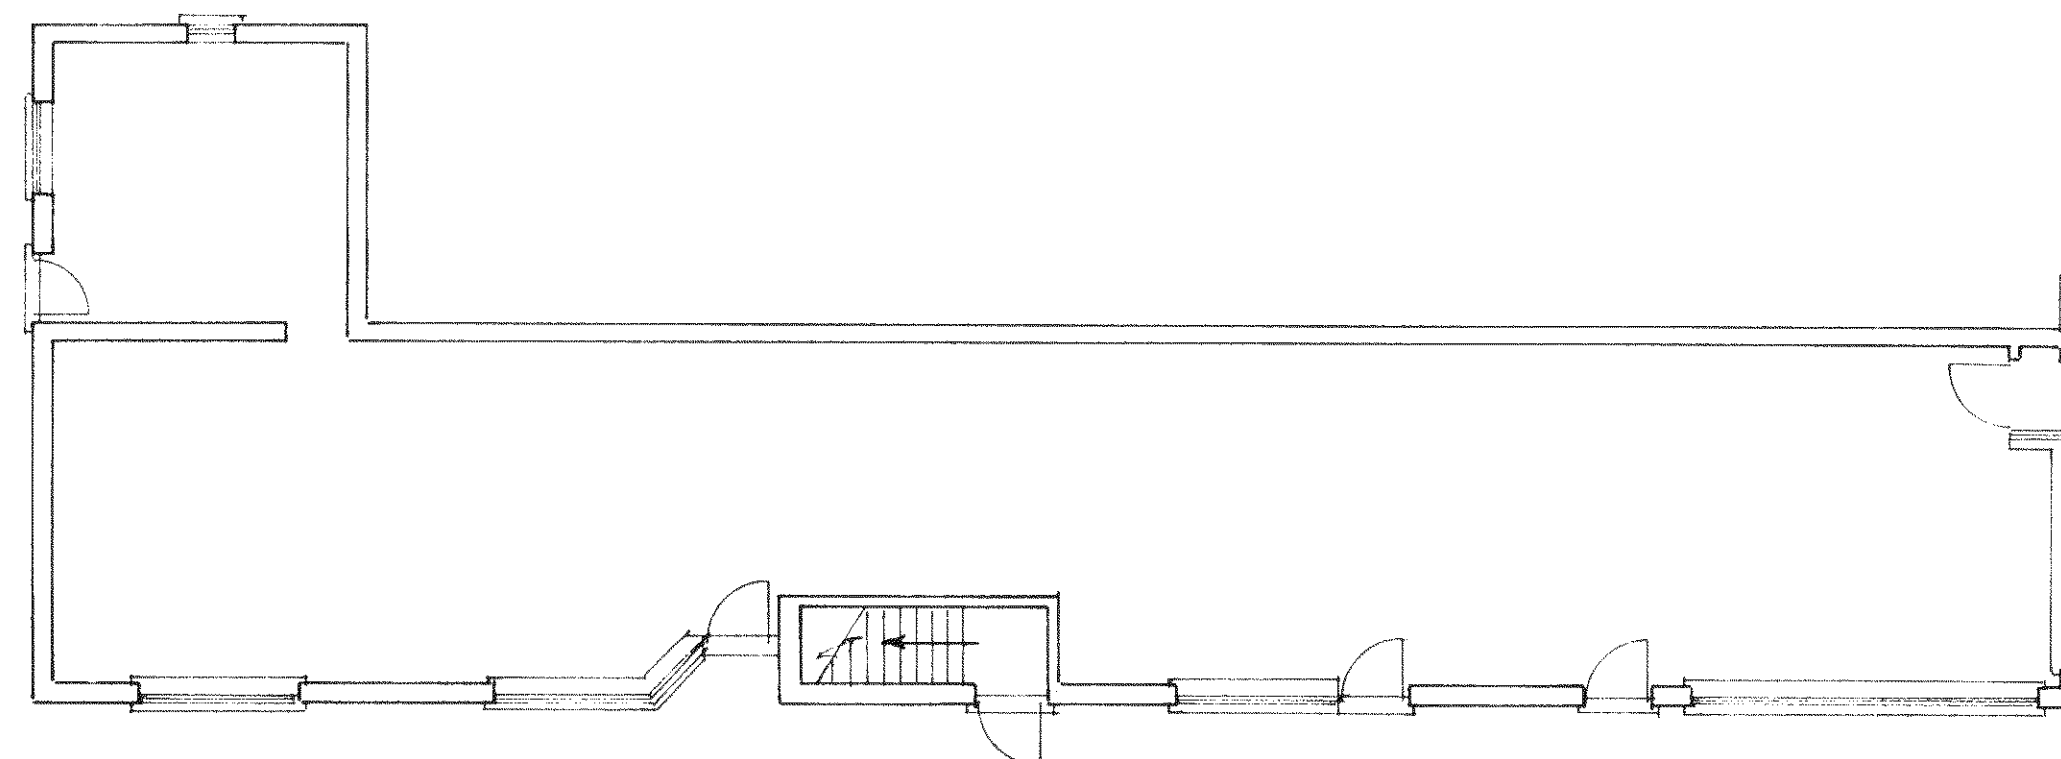

south [yard]

Existing

PROPOSED CONVERSION OF RETAIL UNIT TO FORM FOUR COTTAGES AT 71, HIGH STREET,
BOGNOR REGIS FOR MR. B. BROOKS.

sheet 3 of 3

Bryan Butcher
Rainbow Cottage
Nyetimber Lane
Bognor Regis PO21 3JX
01243 266871
07973 233442
bryan.butcher@btinternet.com
www.bryanbutcher.com