

Amdesign

ARCHITECTURE DESIGN DEVELOPMENT
leeza Aldis-Hobbs ARB RIBA SPAB



/mob: 07756 329400
e-mail: leeza@amdesignltd.co.uk

PROJECT



86 ANNANDALE AVE
BOGNOR REGIS
WEST SUSSEX
PO21 2EX
PROJECT STAGE
PI ANNING

DRAWING

BIN & BICYCLE STORES
DRAWING No
247/06
SCALE 1:50
DATE PER 2019
REVISION
DRAWN
CHECKED
LA

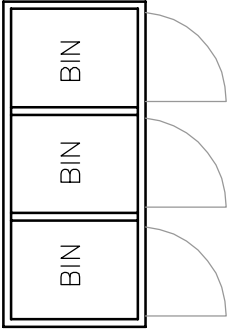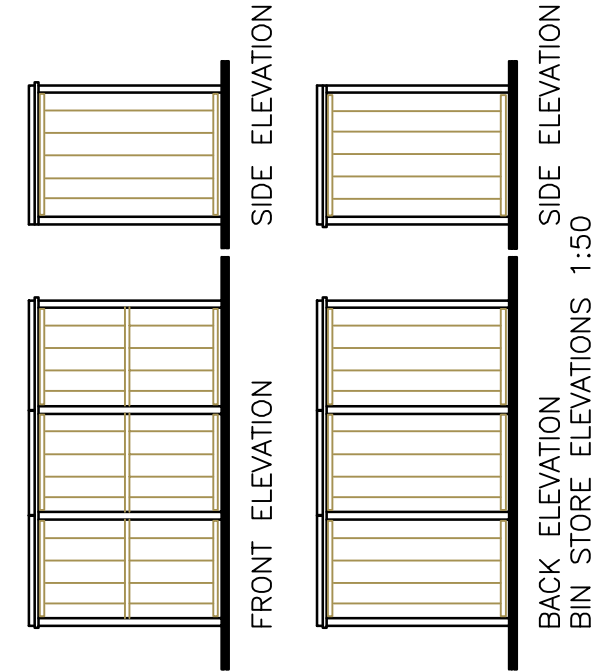

BIN STORE PLAN 1:50

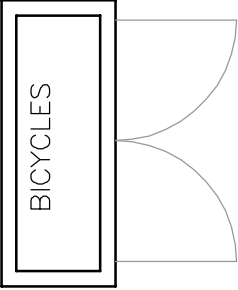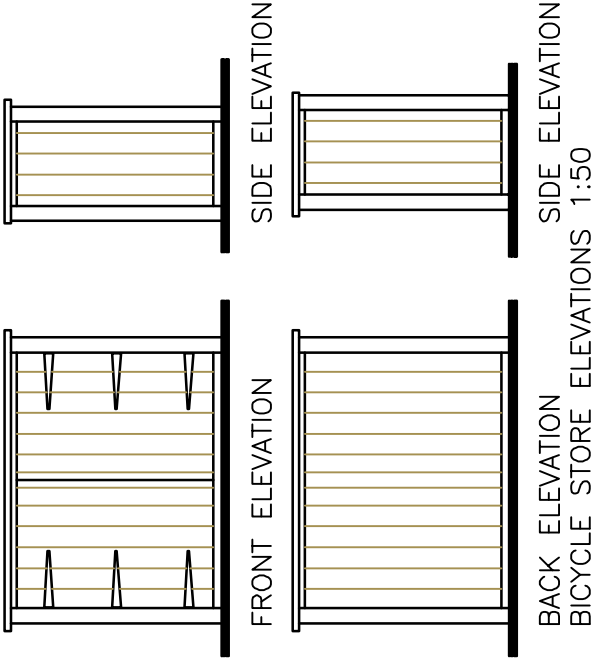

BICYCLE STORE PLAN 1:50

This scheme is subject to town planning and all other necessary consents. All dimensions and levels to be checked on site. This drawing is to be read in conjunction with other relevant drawings and documents. Report all discrepancies to the Architect before work commences.