


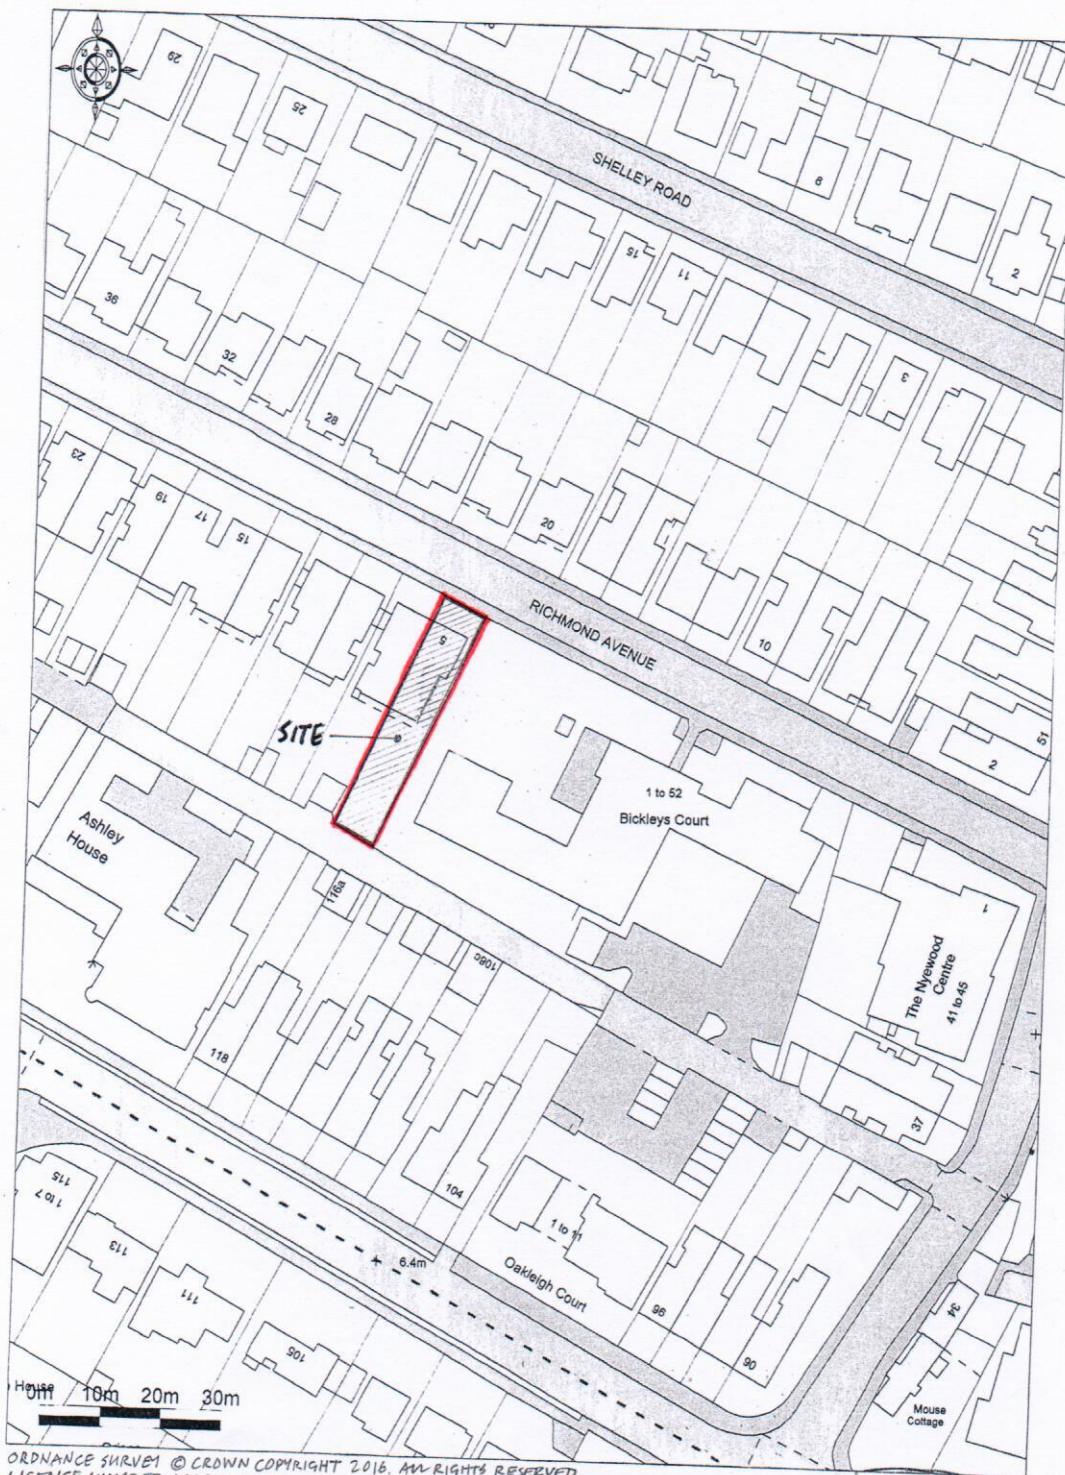

ORDNANCE SURVEY © CROWN COPYRIGHT 2016. ALL RIGHTS RESERVED.
LICENCE NUMBER 100022432.

SCALE 1:1250

5 RICHMOND AVENUE, BOGNOR REGIS PO21
PROPOSED NEW BUILDING; SITE LOCATION PLAN

1:1250
@ A4

DWG. NO. RA/07