



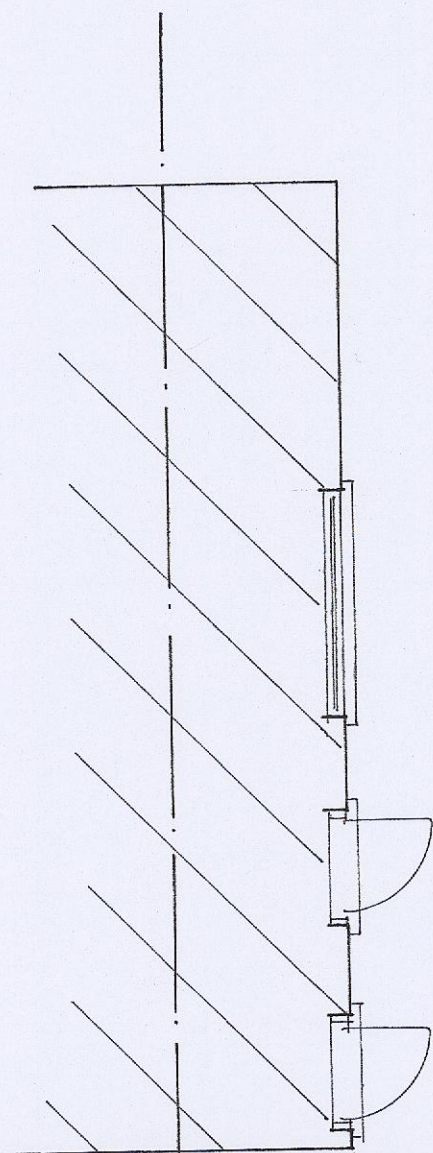

BOUNDARY

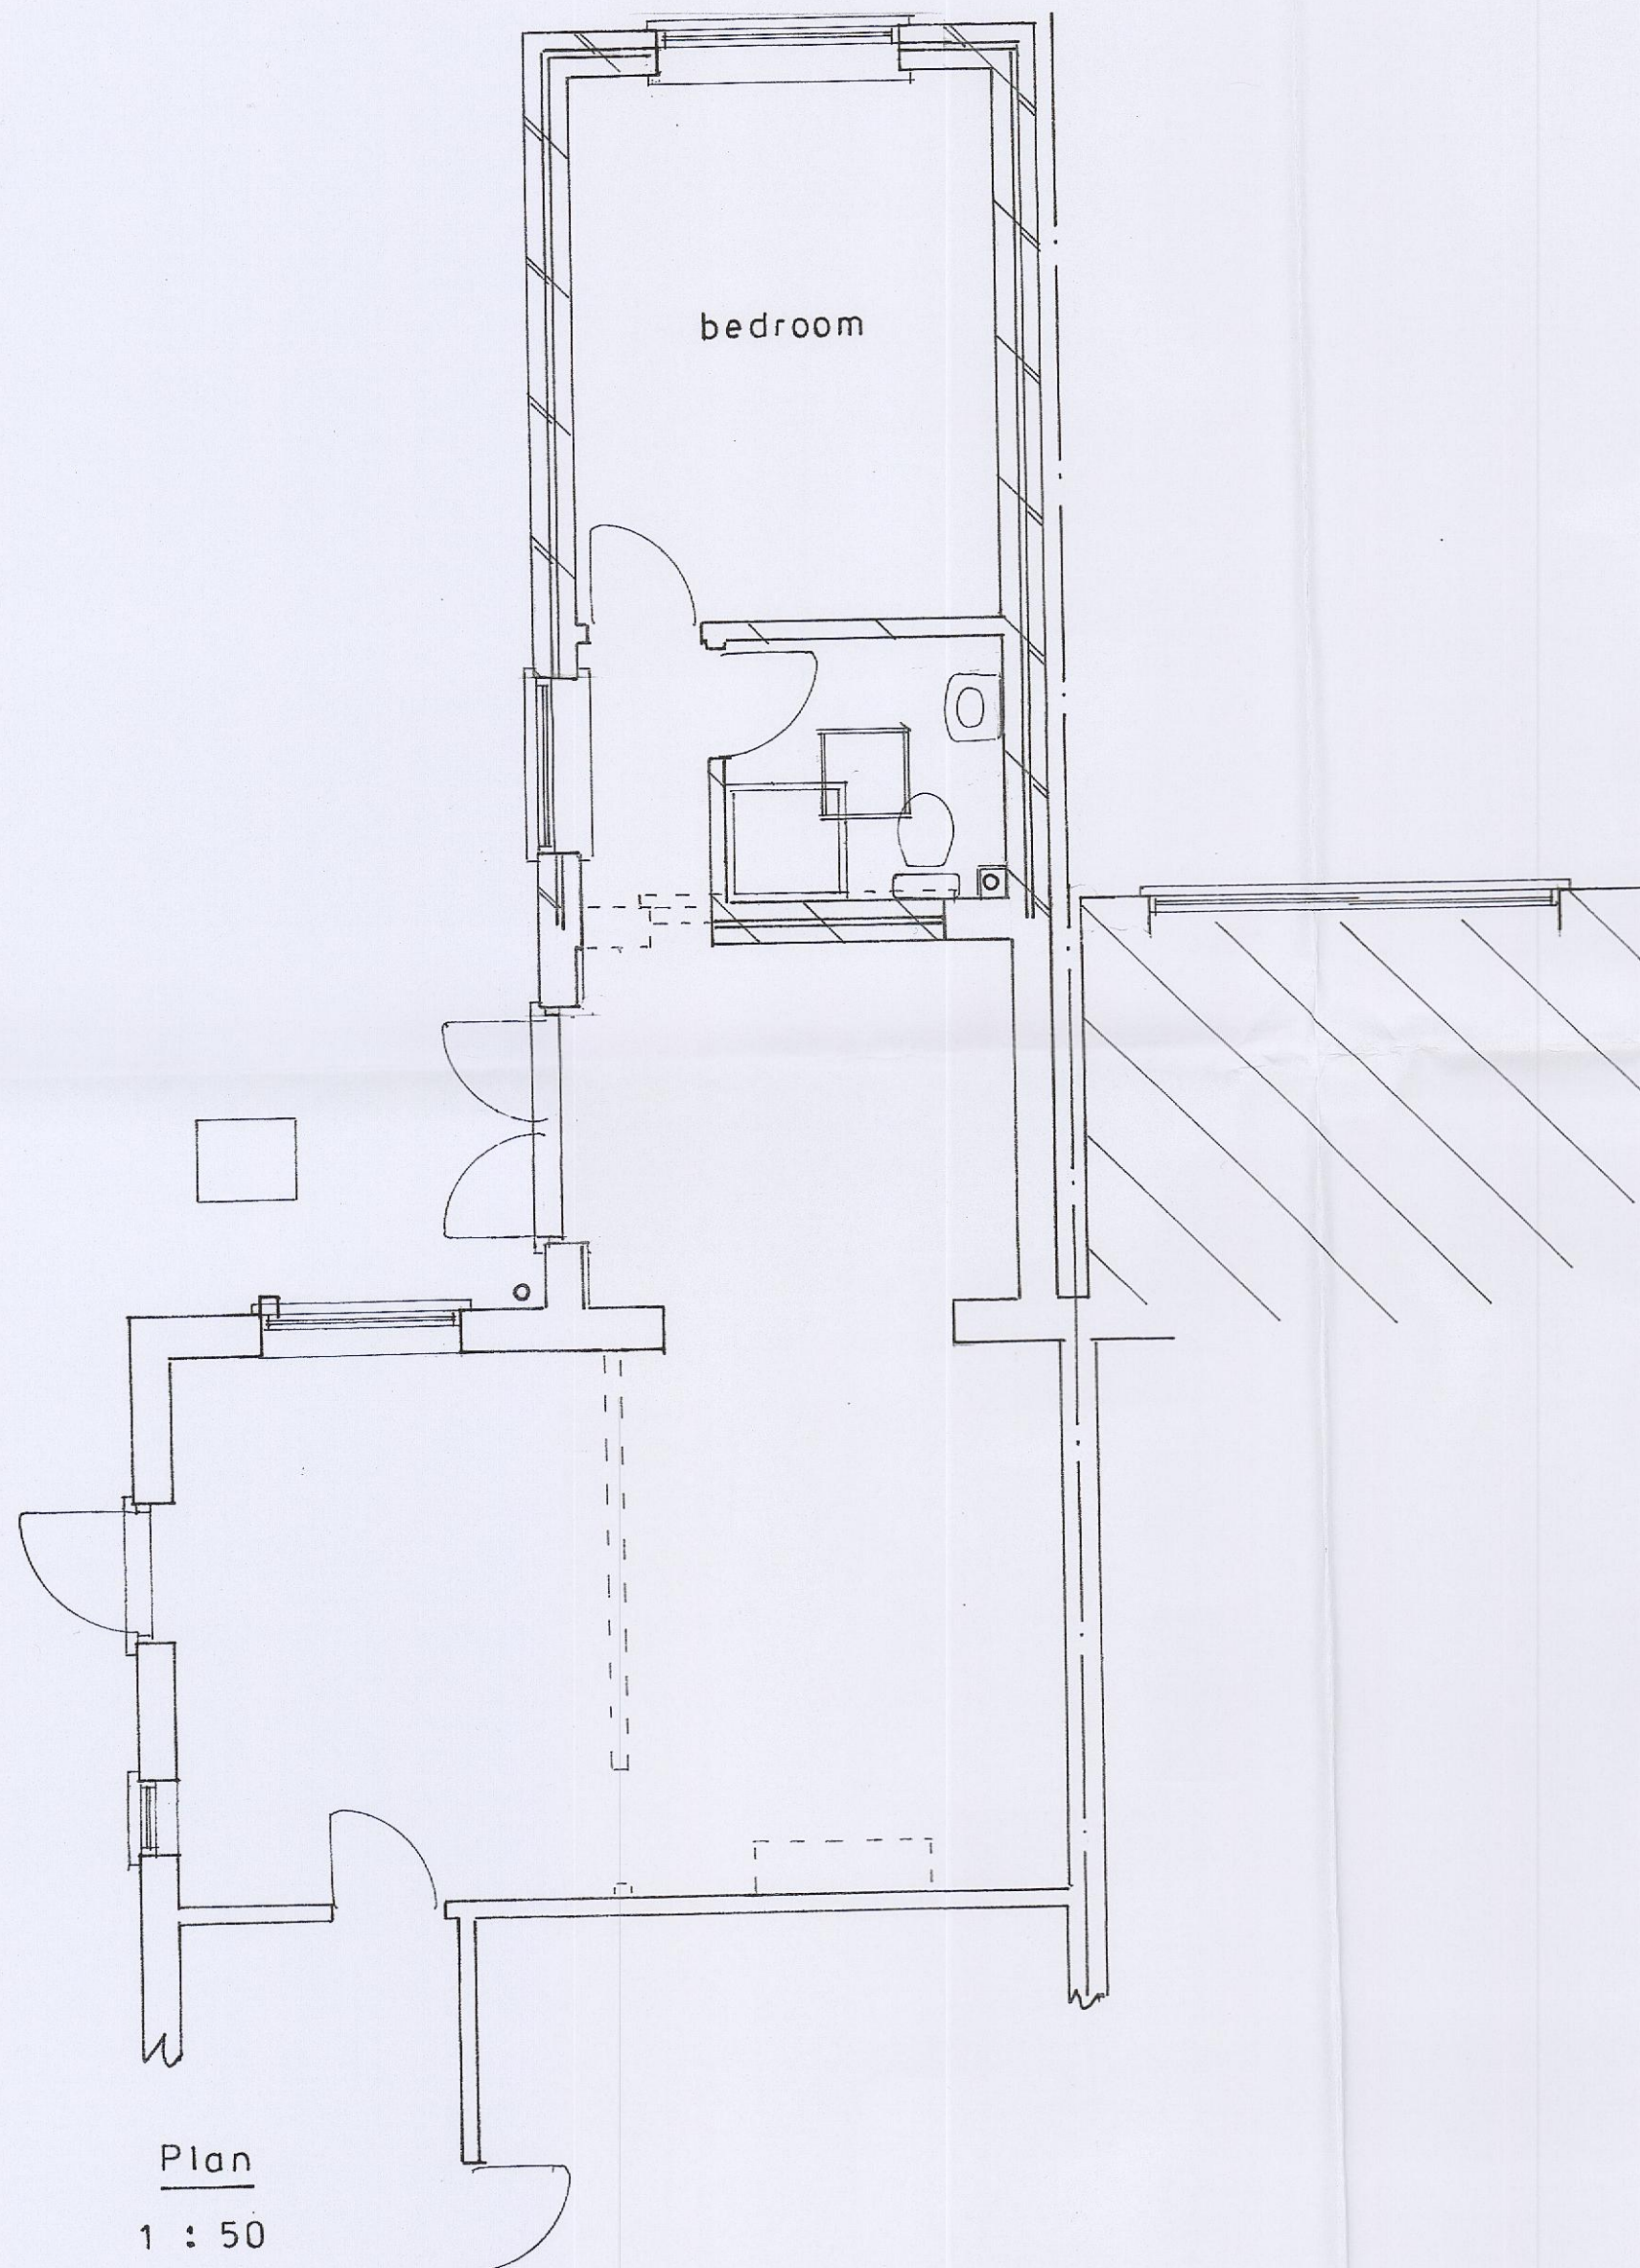

Plan  
1 : 50

Proposed

PROPOSED SINGLE STOREY EXTENSION AT 93, PEVENSEY ROAD, BOGNOR REGIS  
FOR MR. & MRS. R. MADROWSKA.



location plan

1 : 1250



Ordnance Survey  
Paper Map Copying  
Licence No.  
100056538

block plan

1 : 500

sheet 1 of 3

Bryan Butcher  
Rainbow Cottage  
Nyetimber Lane  
Bognor Regis PO21 3JX  
01243 266871  
07973 233442  
bryan.butcher@btinternet.com  
www.bryanbutcher.com