




south

east



north

1 : 100

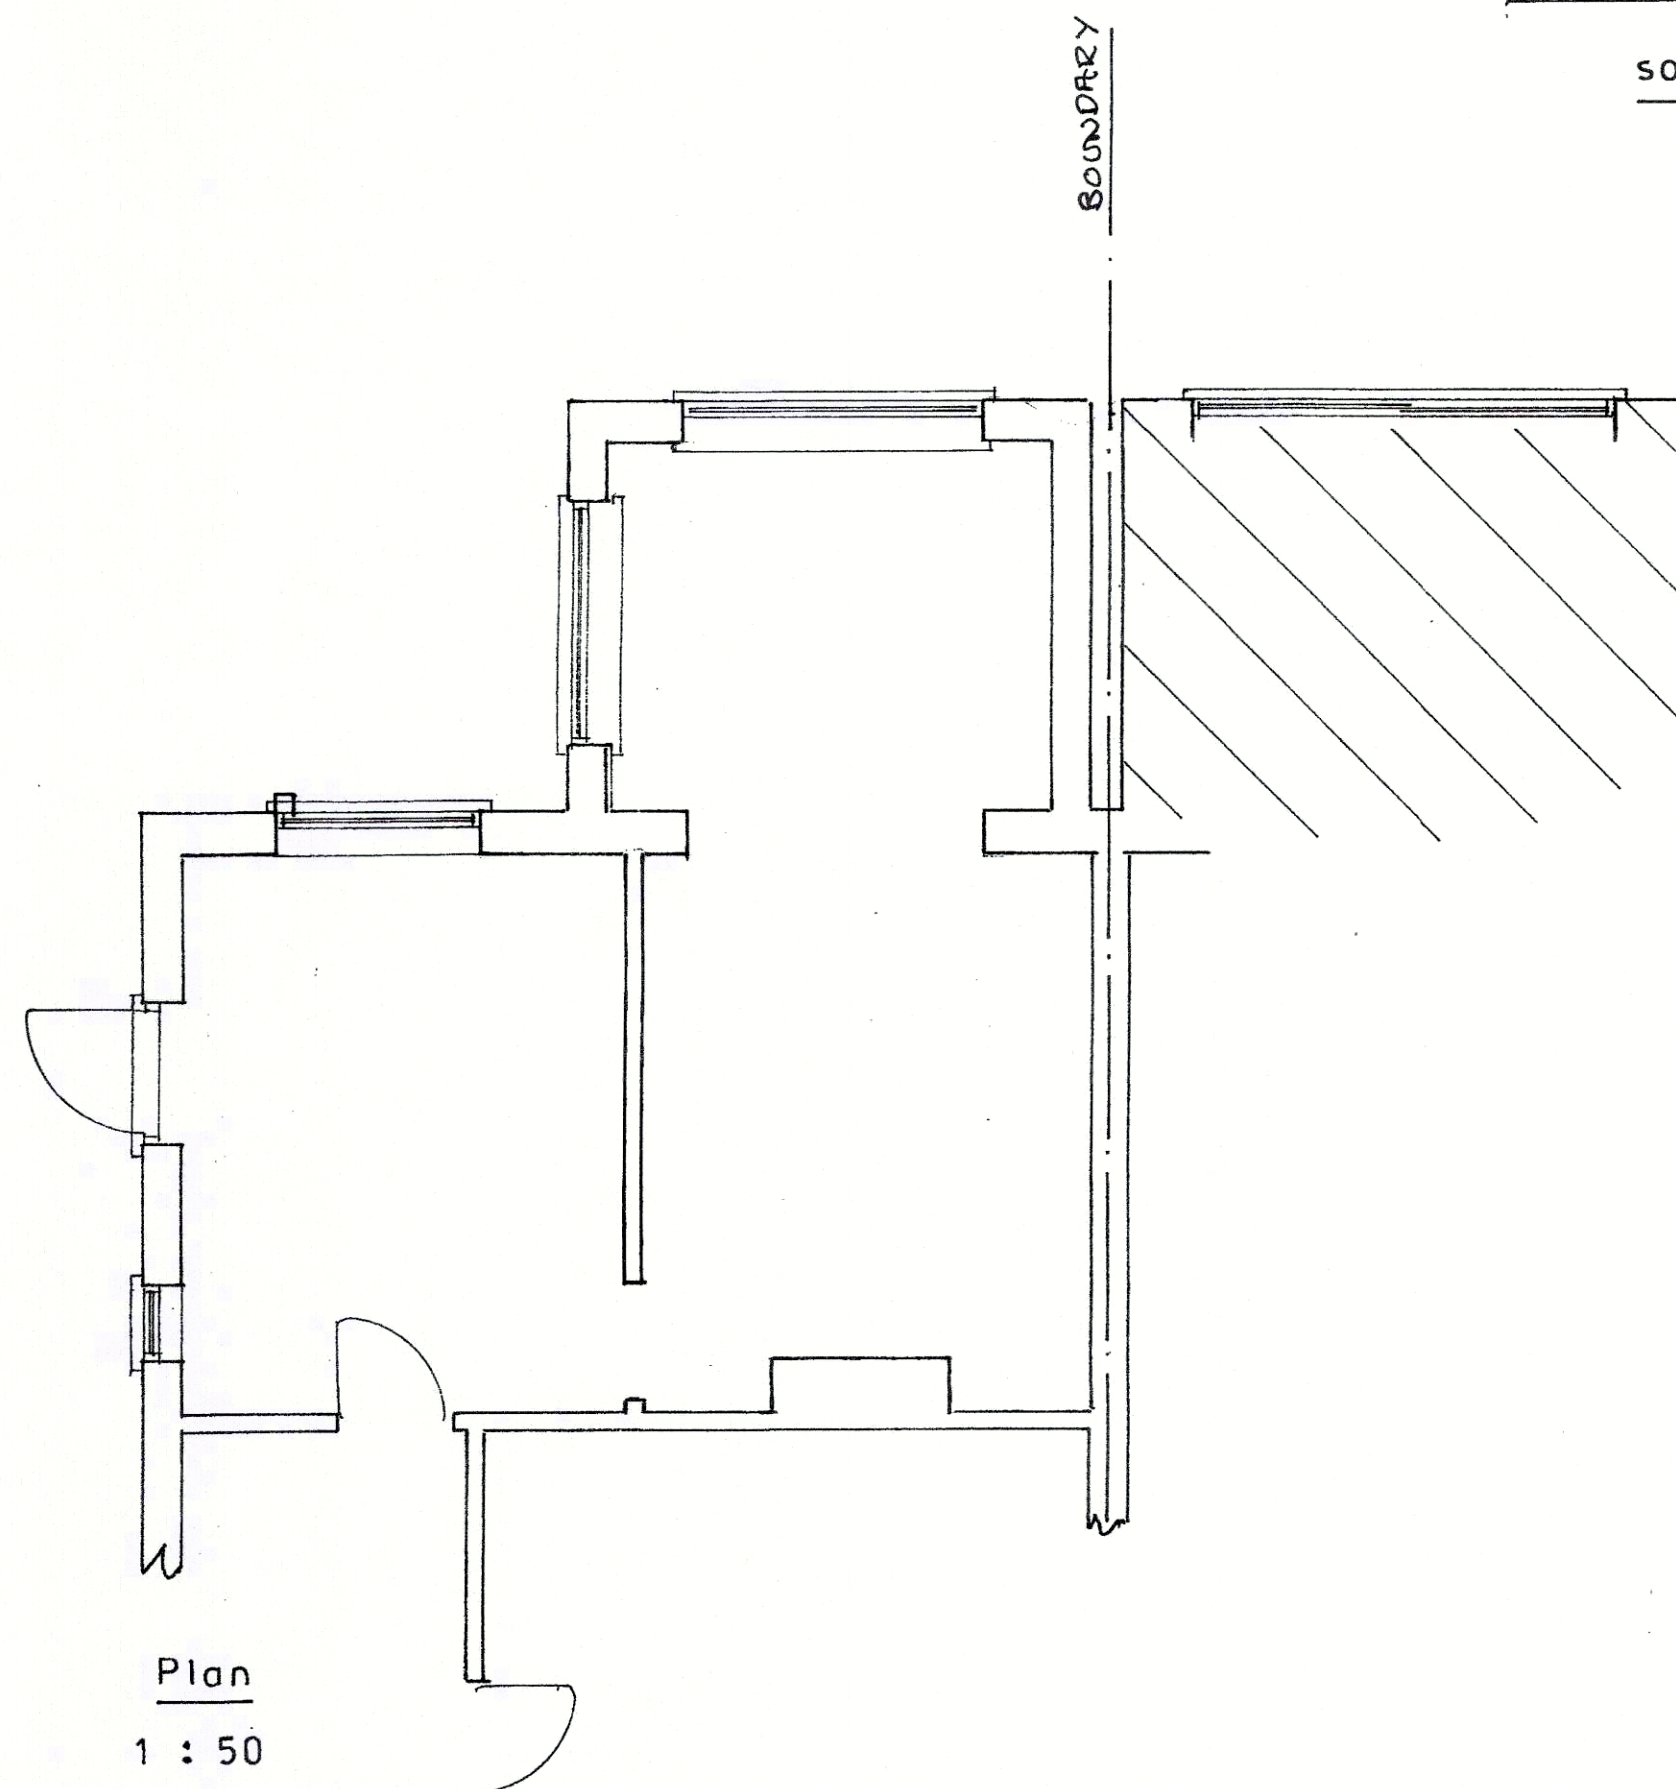


Plan

1 : 50

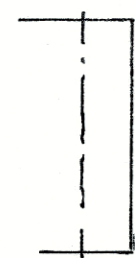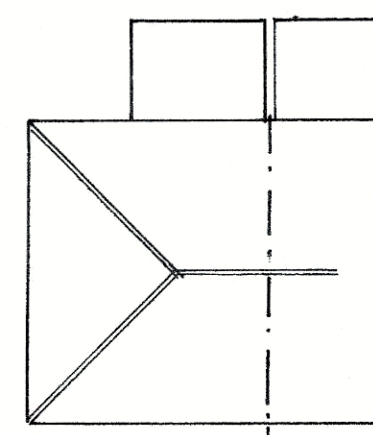

roof plan

1 : 200

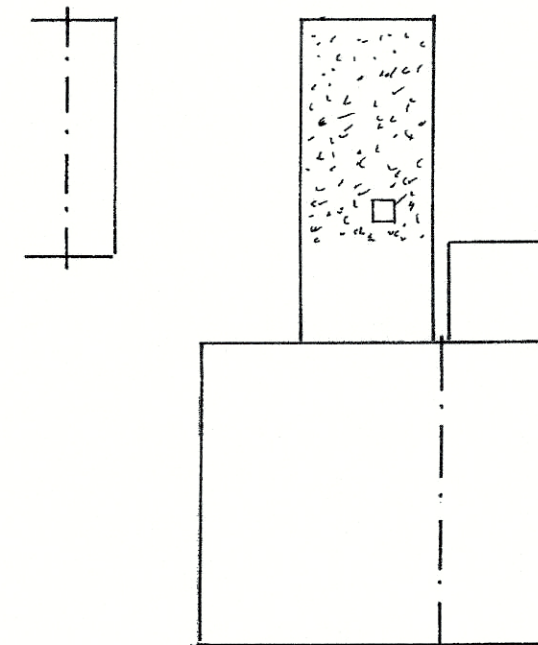

proposed roof plan

Existing

PROPOSED SINGLE STOREY EXTENSION AT 93, PEVENSEY ROAD, BOGNOR REGIS
FOR MR. & MRS. R. MADROWSKA.

sheet 3 a of 3

Bryan Butcher
Rainbow Cottage
Nyetimber Lane
Bognor Regis PO21 3JX
01243 266871
07973 233442
bryan.butcher@btinternet.com
www.bryanbutcher.com