


IPO for Mc Carthy & Stone (262 Hawthorn Road PO21 2UP

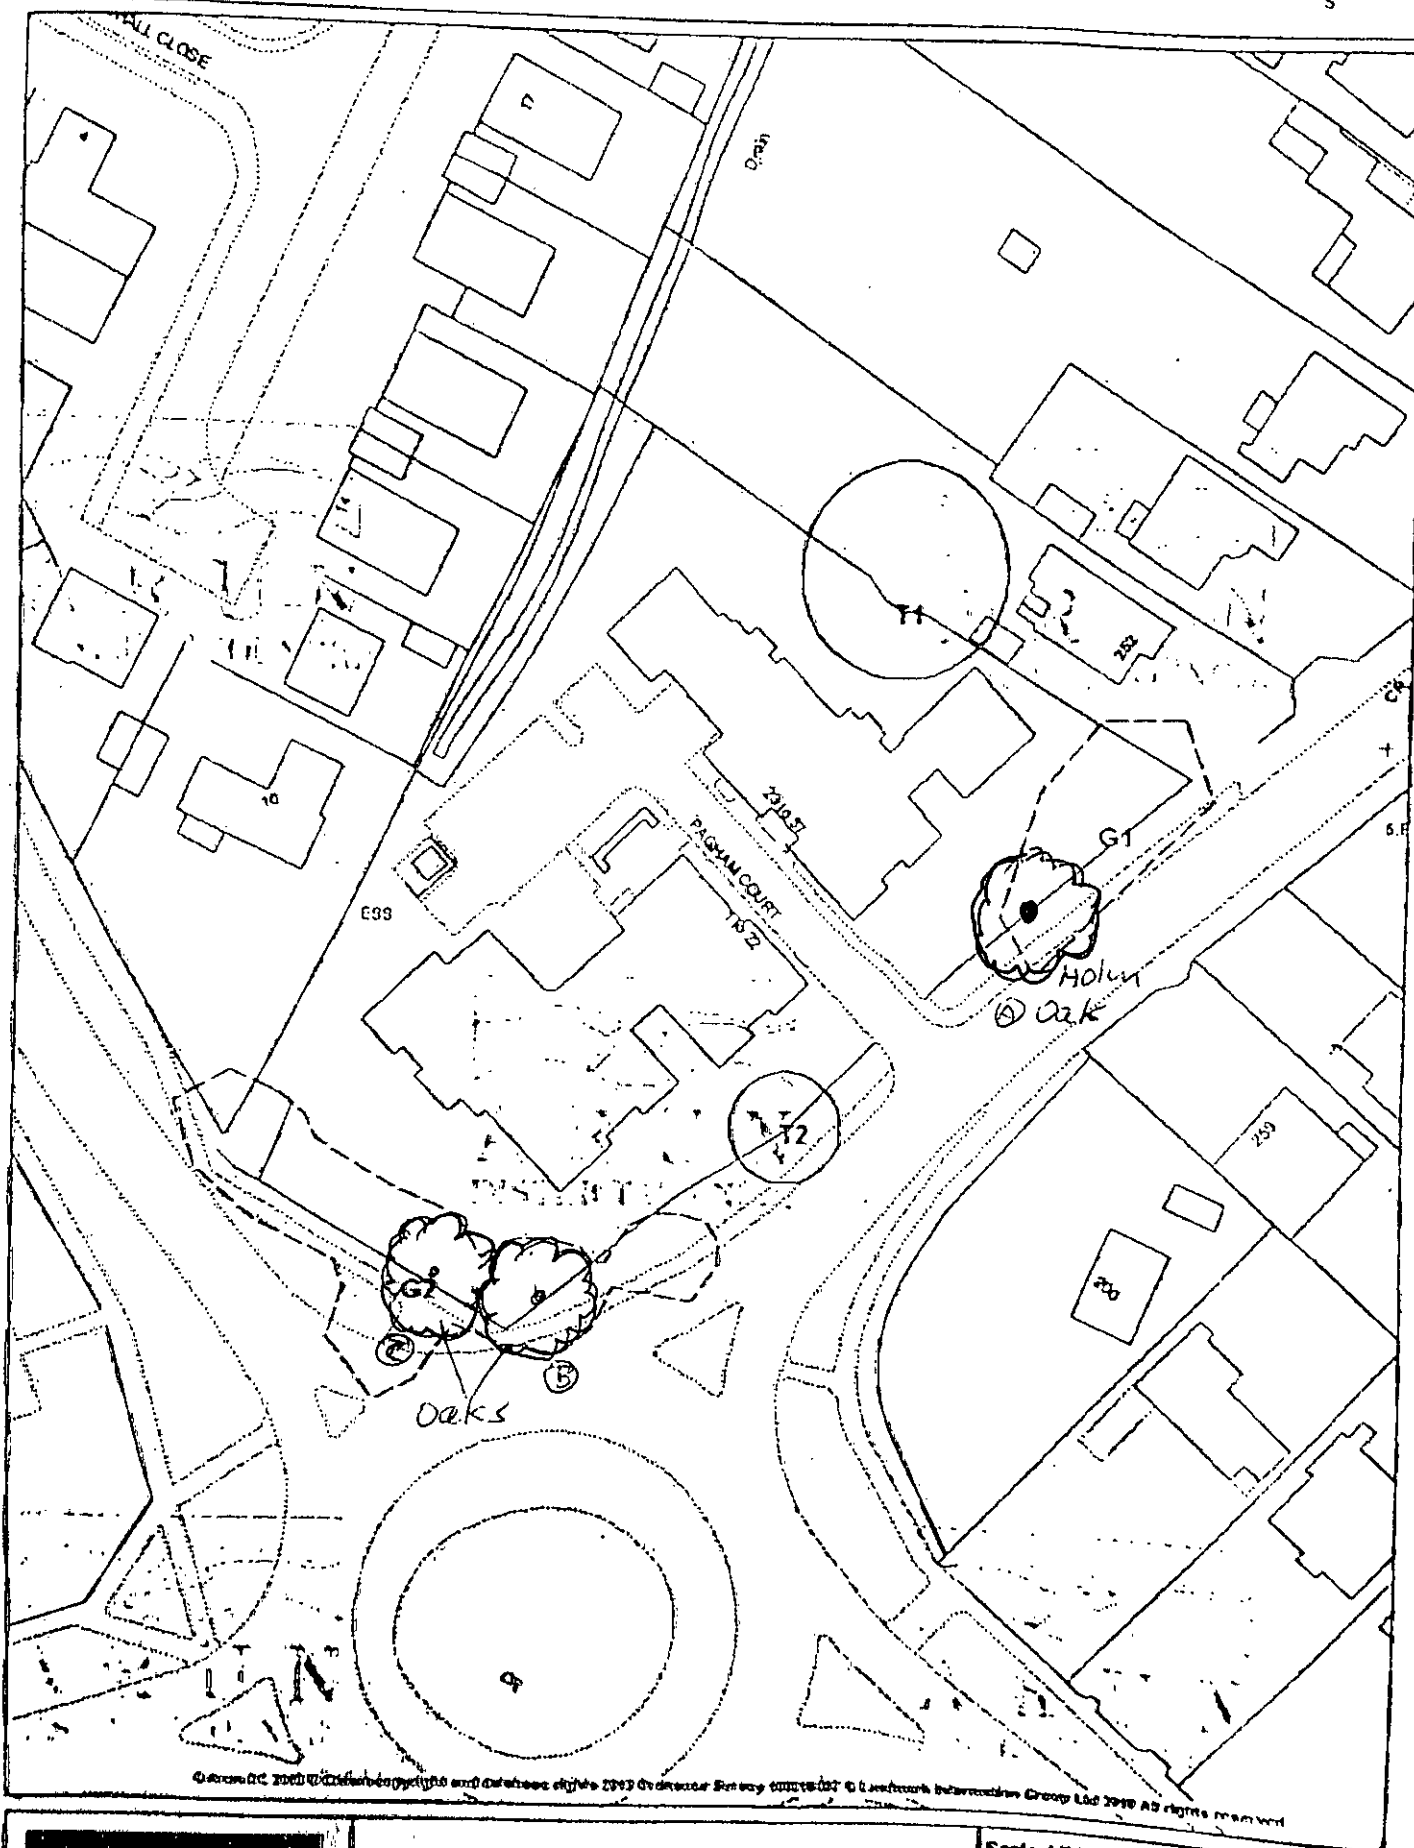

Based on the Ordnance Survey mapping with the permission of the Controller of Her Majesty's Stationery Office © Crown Copyright. Unauthorised reproduction infringes Crown Copyright and may lead to prosecution or civil proceedings.
Arundel District Council 100016457.

Scale 1/200

Date 27/11/2013

Centre - 492023 E 90314 N