


68 Hawthorn Road

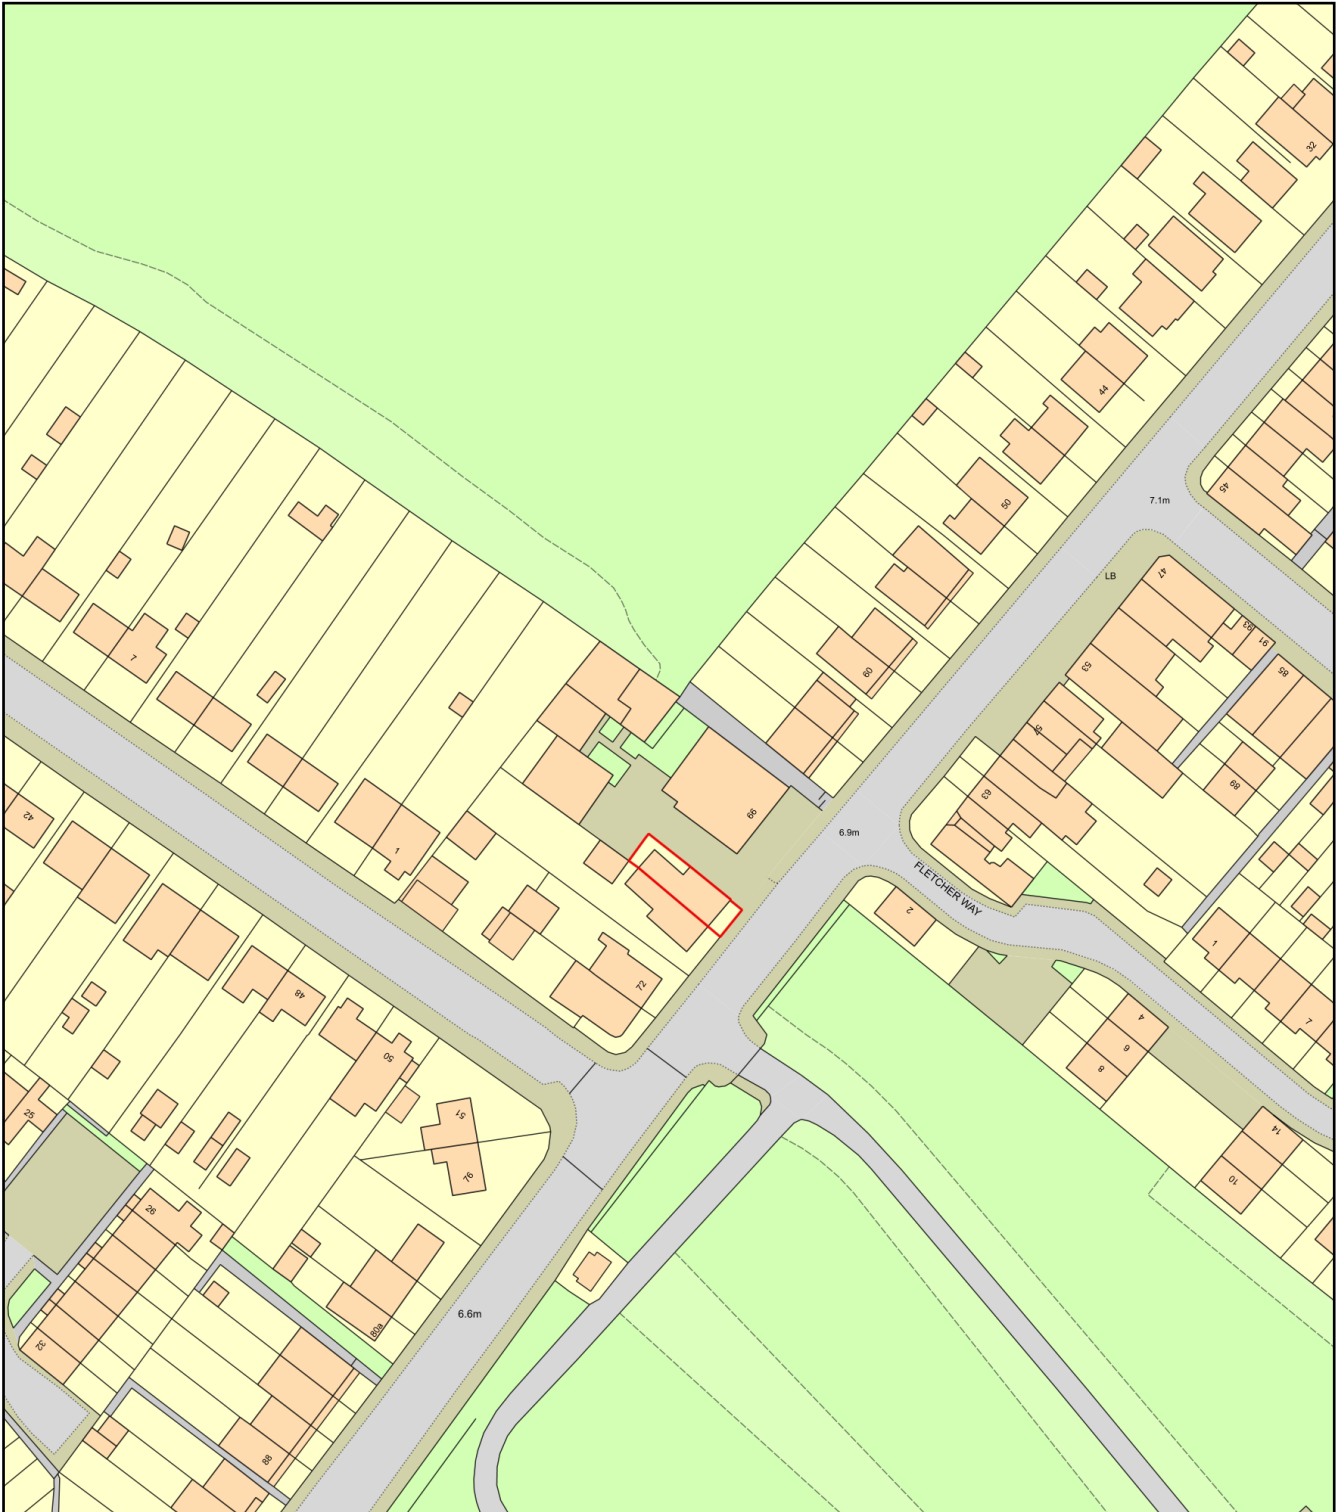

0 50
Metres



Plan Produced for: Applecore PDM

Date Produced: 19 Mar 2026

Plan Reference Number: TQRQM26078090006722

Scale: 1:1250 @ A4

