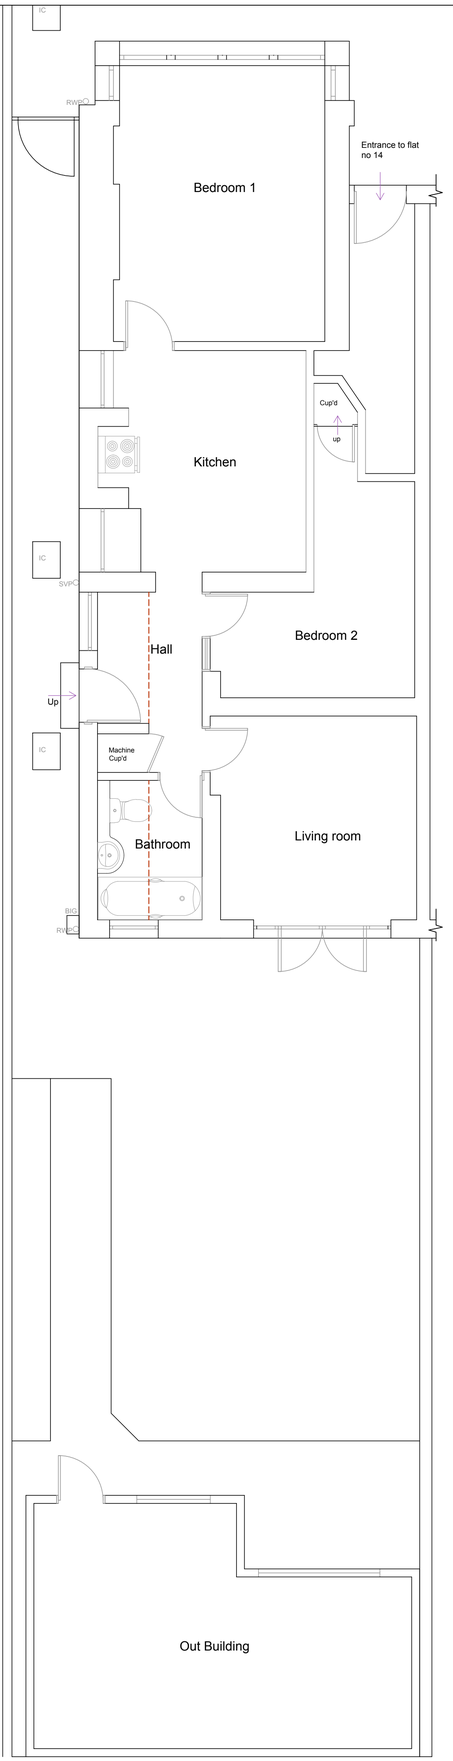

GROUND FLOOR PLAN 1:50

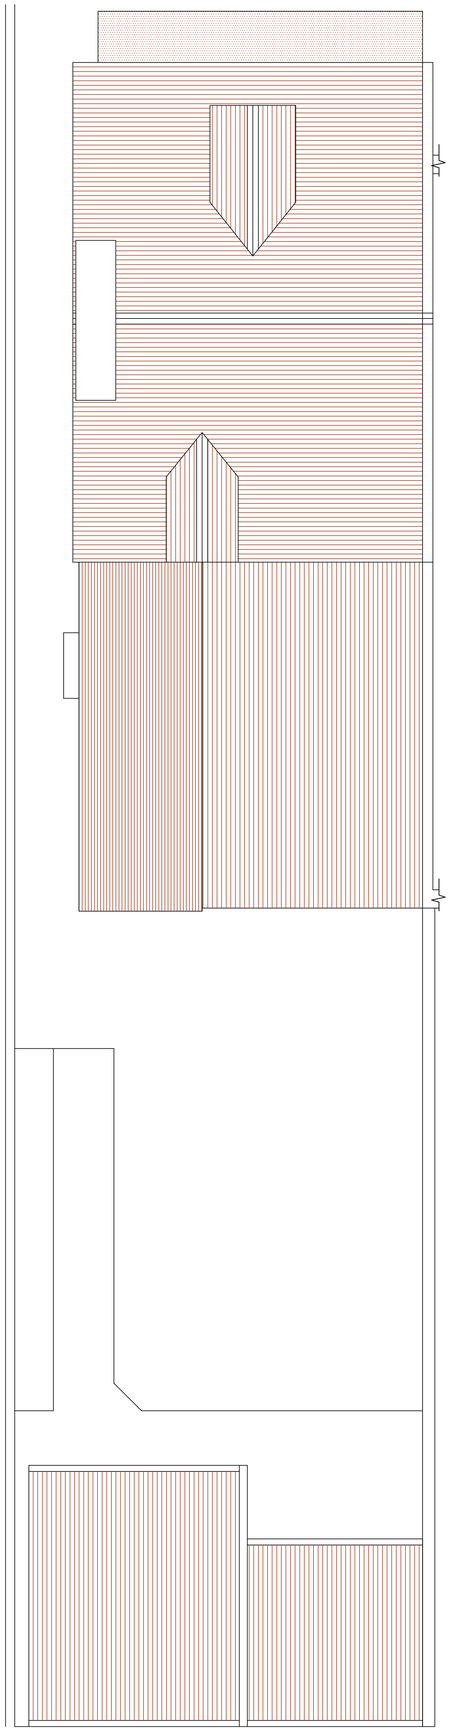

ROOF PLAN 1:50

Side Elevation
South

Rear Elevation
East

EXISTING ELEVATIONS 1:100

1 0 5 10
Scale bar 1:100

1 0 5 10
Scale bar 1:50

All dimensions to be checked on site prior to the commencement of works. Any discrepancies identified on site which affect the works are to be brought to the attention of Caldotec Ltd immediately for resolution prior to works being carried out.

This drawing is the copyright of
CALDOTEC LTD
and may not be copied, altered or reproduced in any way without written authority.

CALDOTEC LTD
11 THE PARADE
WILLOWHAYNE CRESCENT
EAST PRESTON
WEST SUSSEX
BN16 1NS
Telephone
01903 859176

EXISTING FLOOR PLAN, ELEVATIONS & ROOF PLAN
14a Canada Grove
Bognor Regis
West Sussex
PO21 6DN

CLIENT Mr Steve Turner

Issue	Details	Drawn	Check	Date

SCALE AS SHOWN on A1
DATE 01/12/16
DRAWING NUMBER 16171/01