




ARUN DISTRICT COUNCIL				
No.	BR	47	07	
RECEIVED 20.2 07				

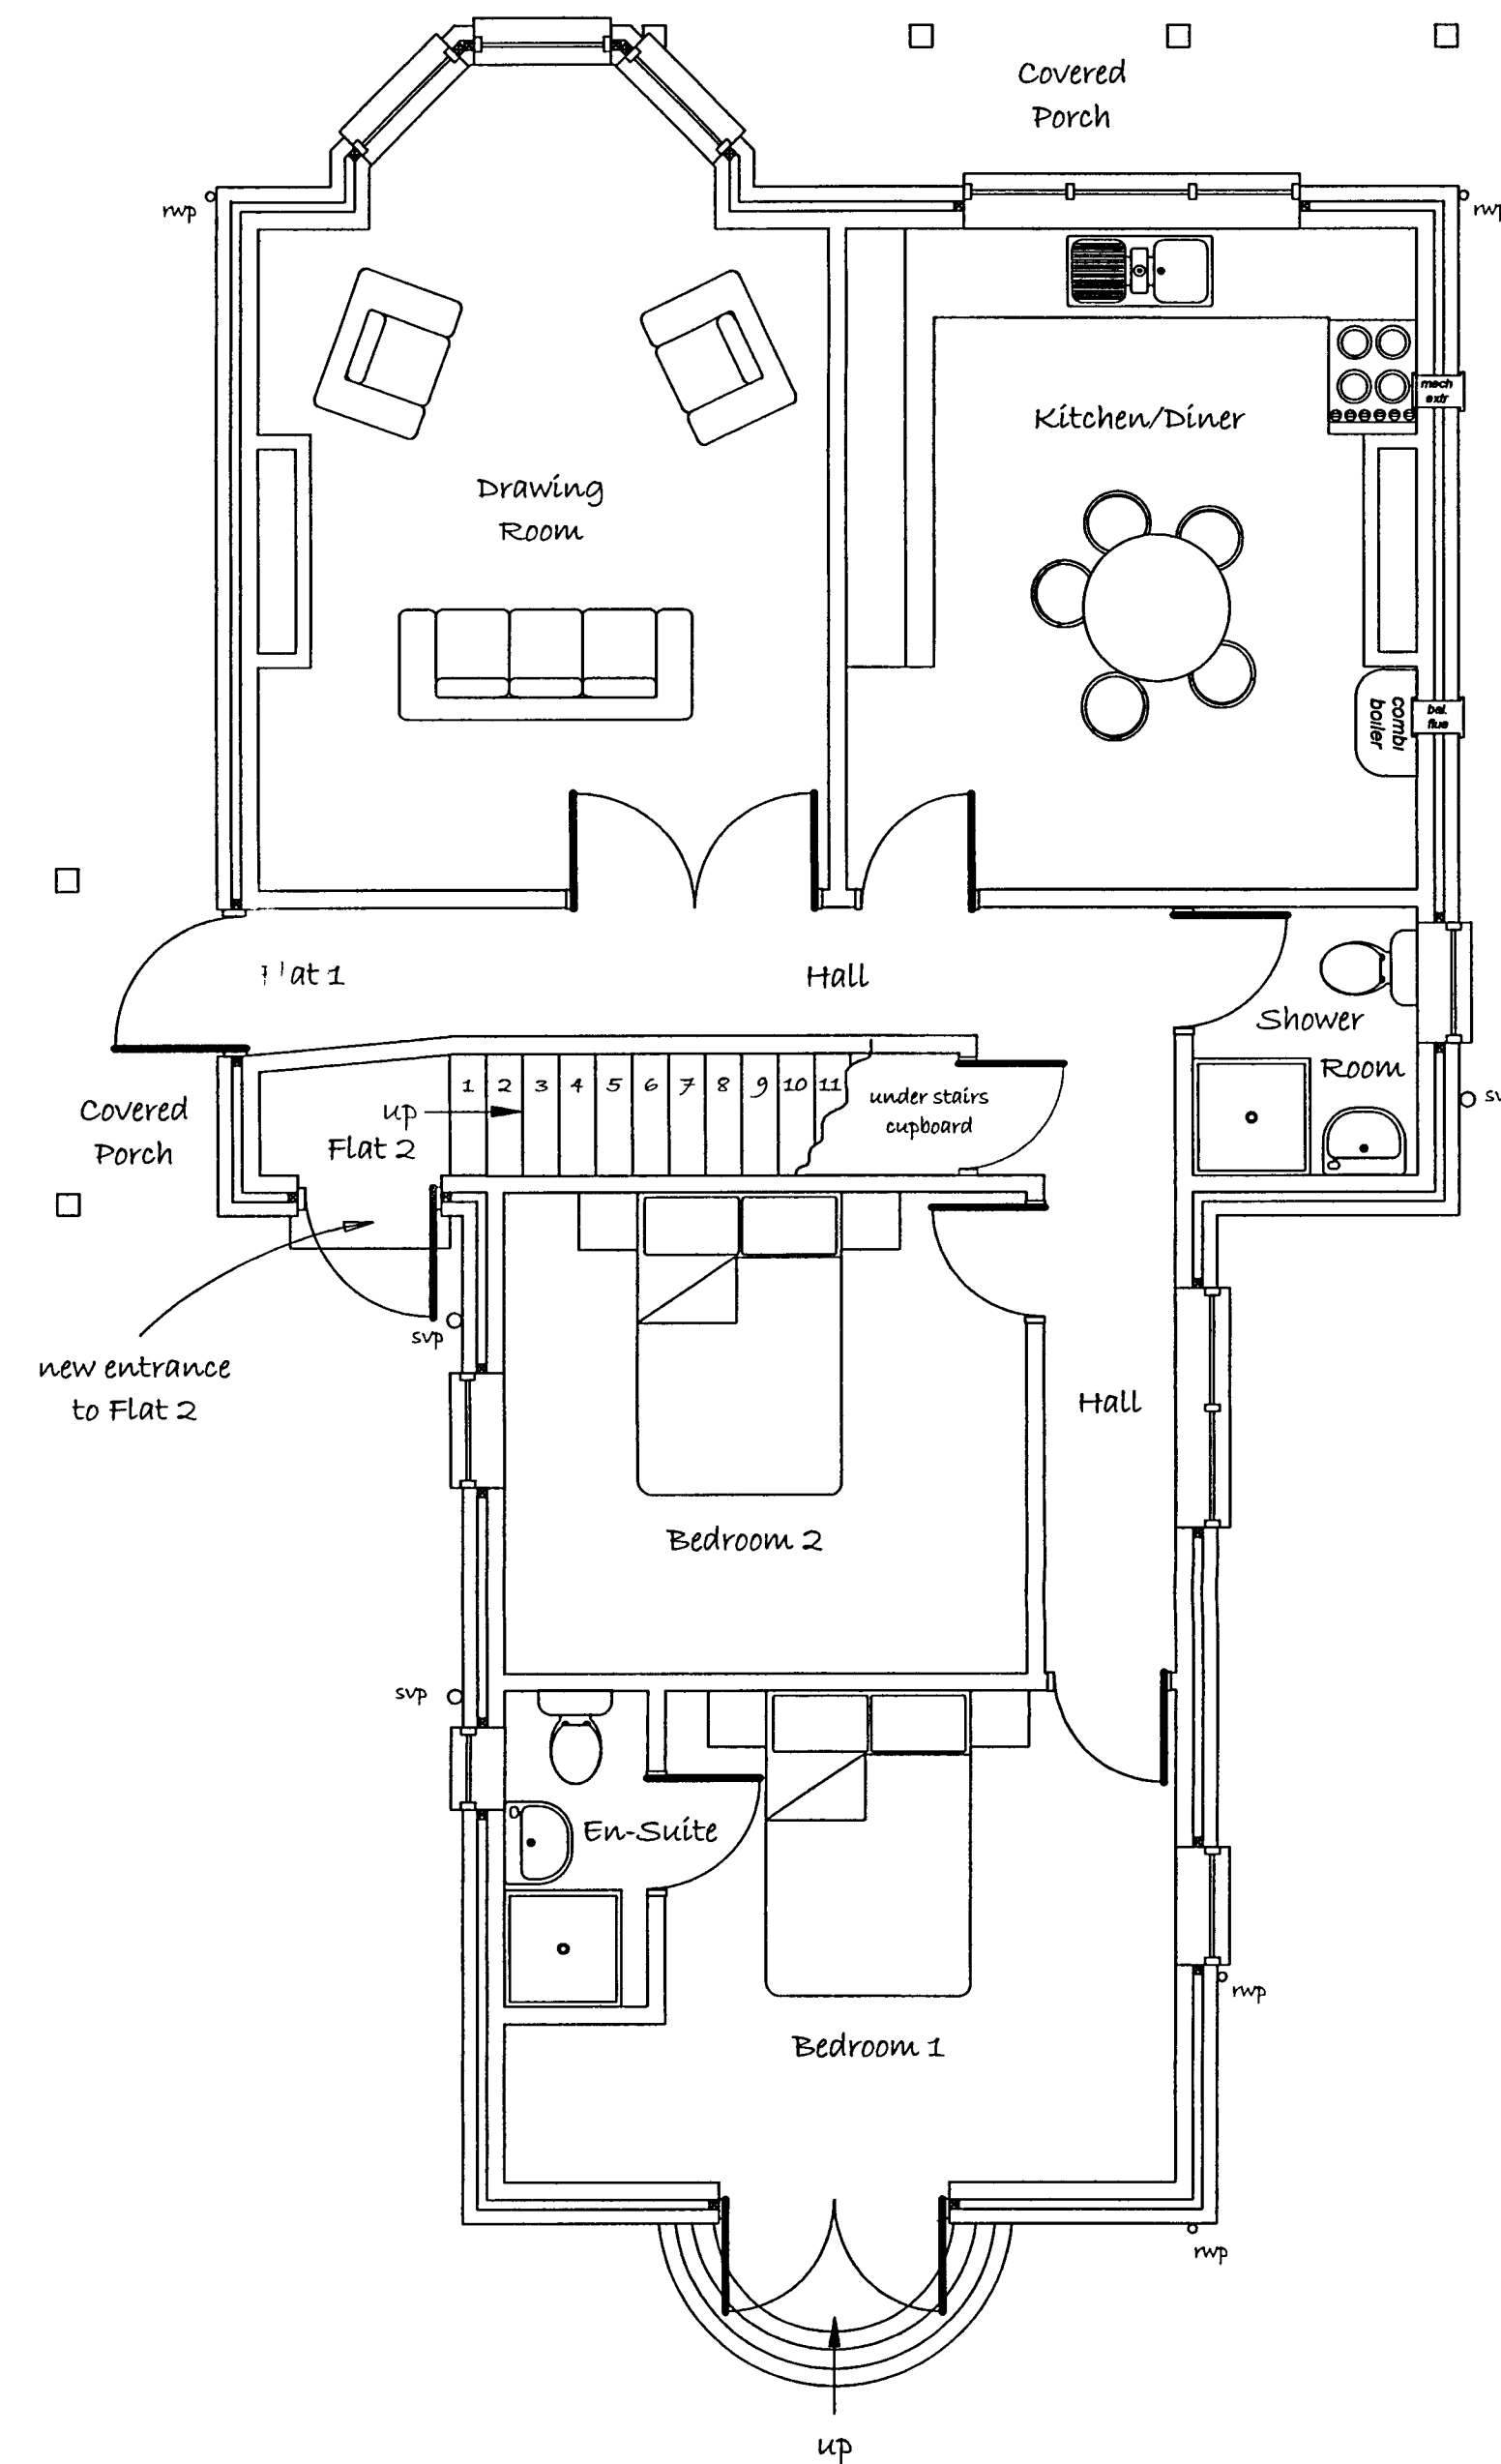

existing ground floor (flat 1)

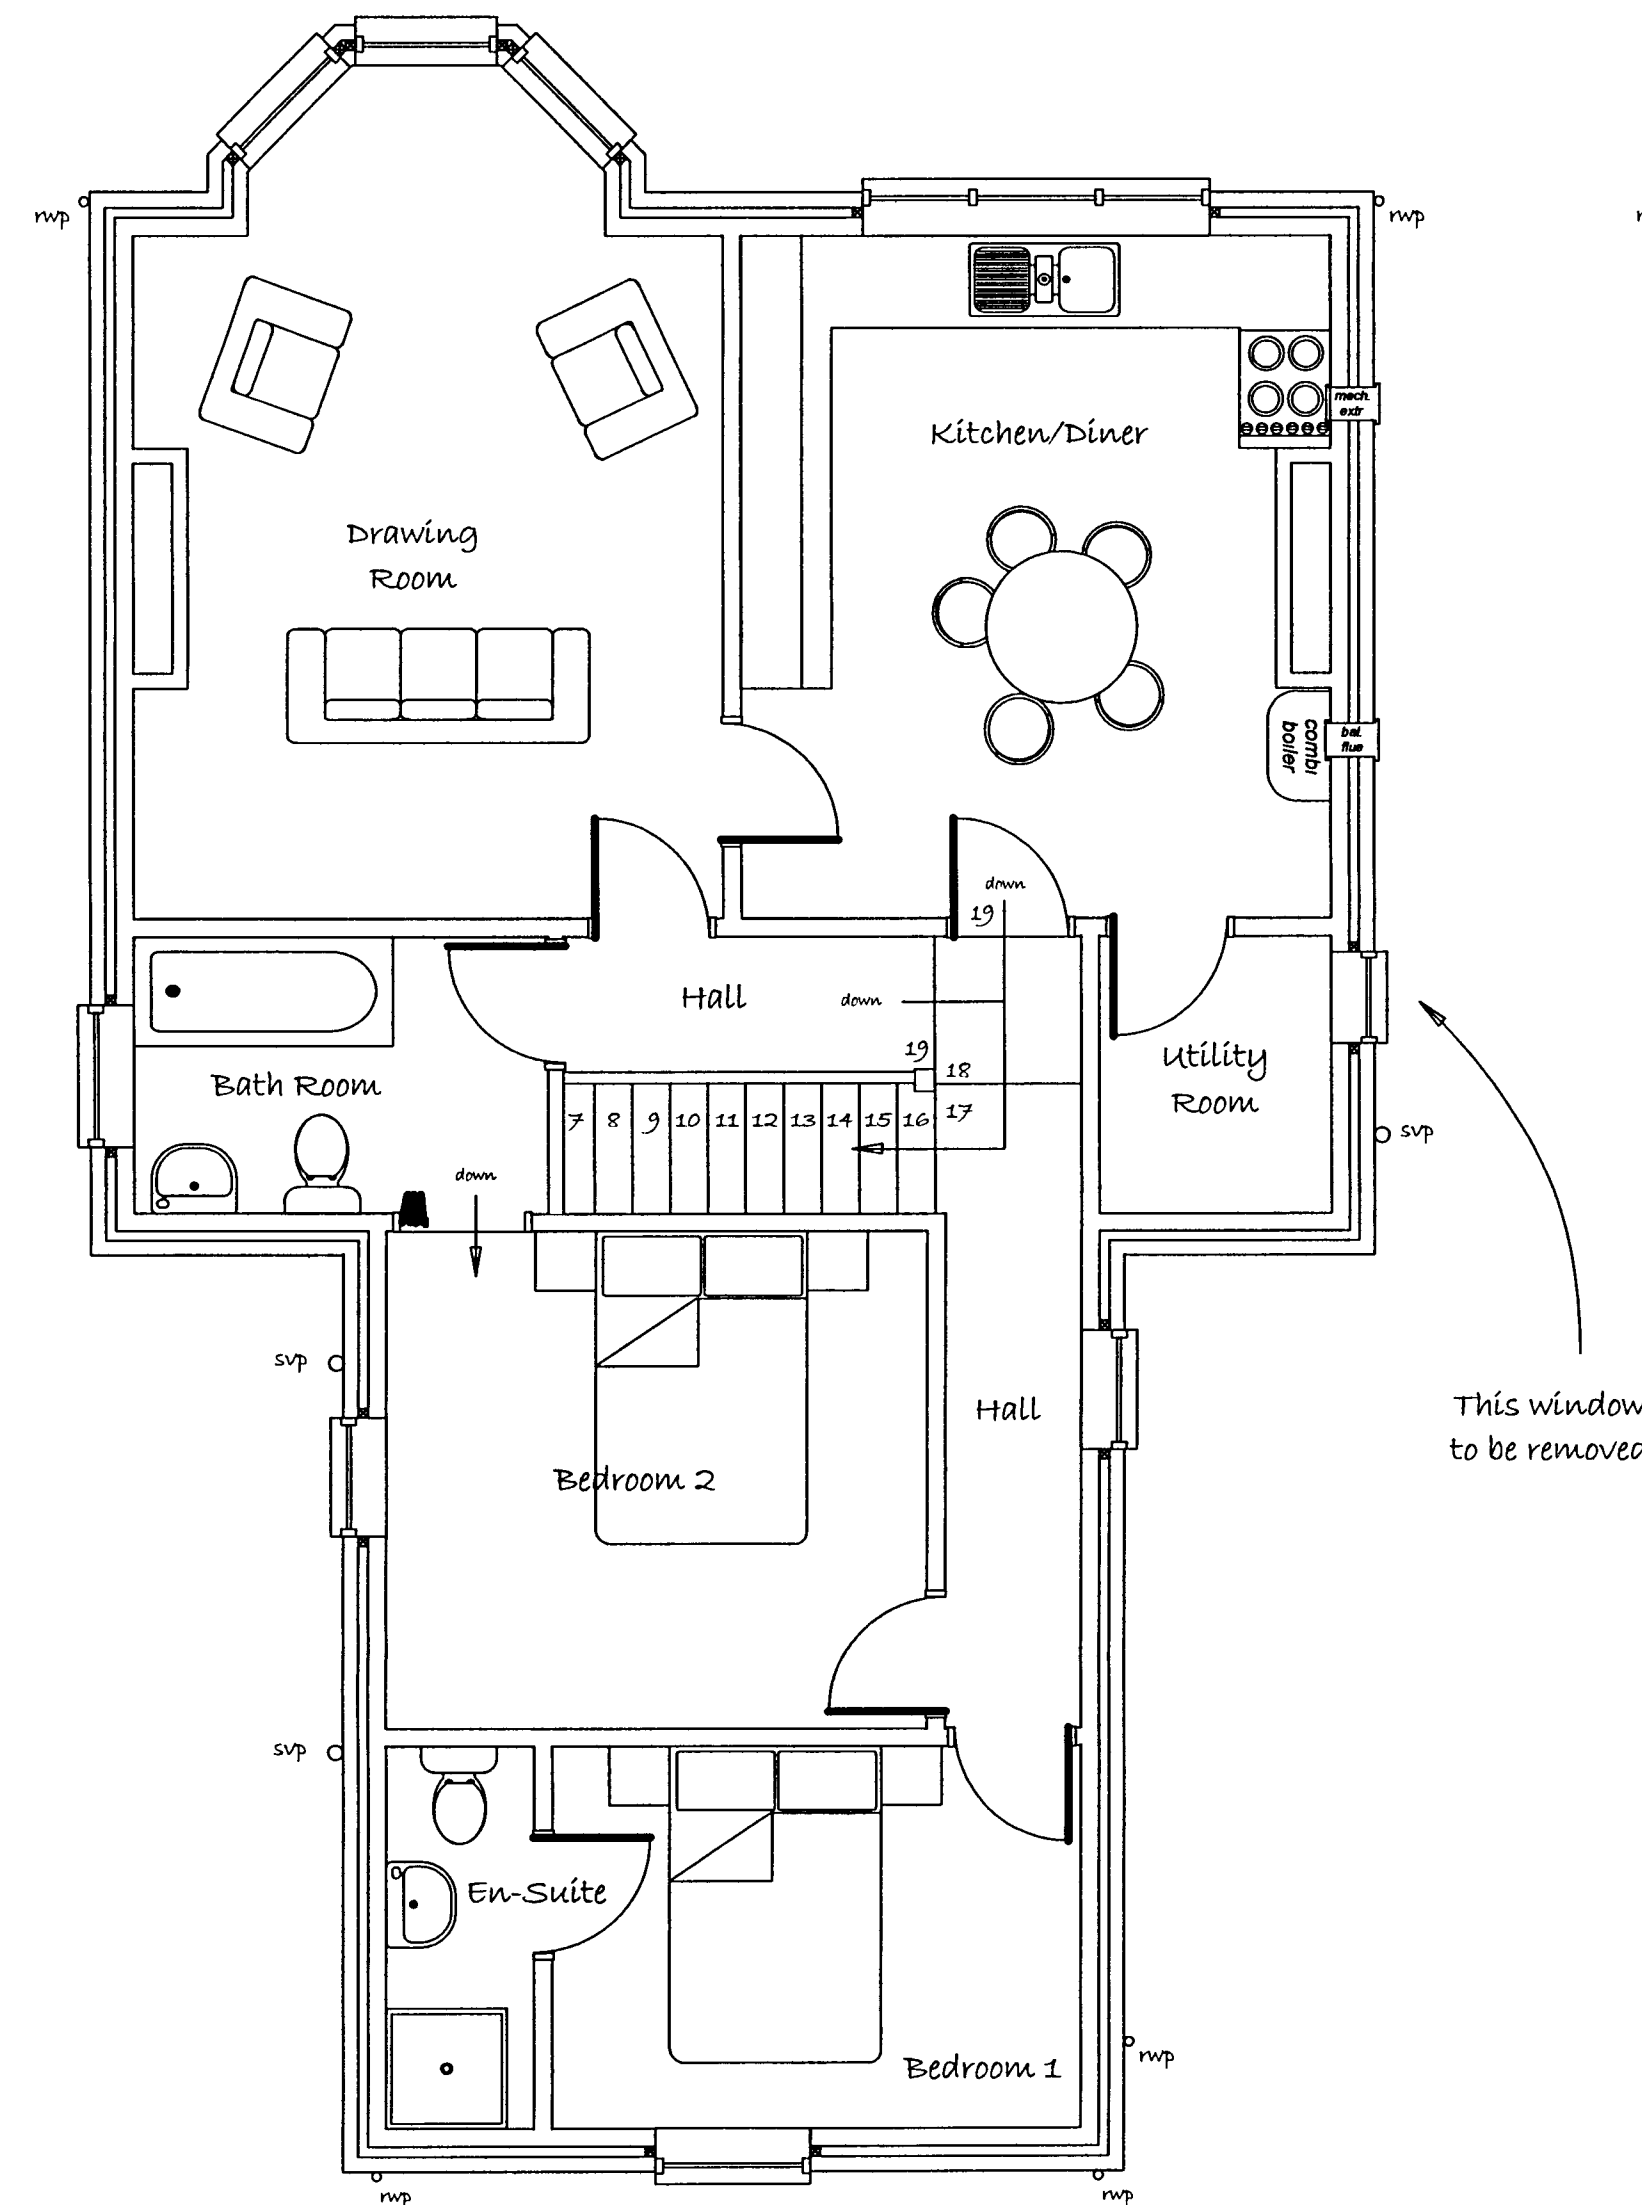

existing first floor (flat 2)

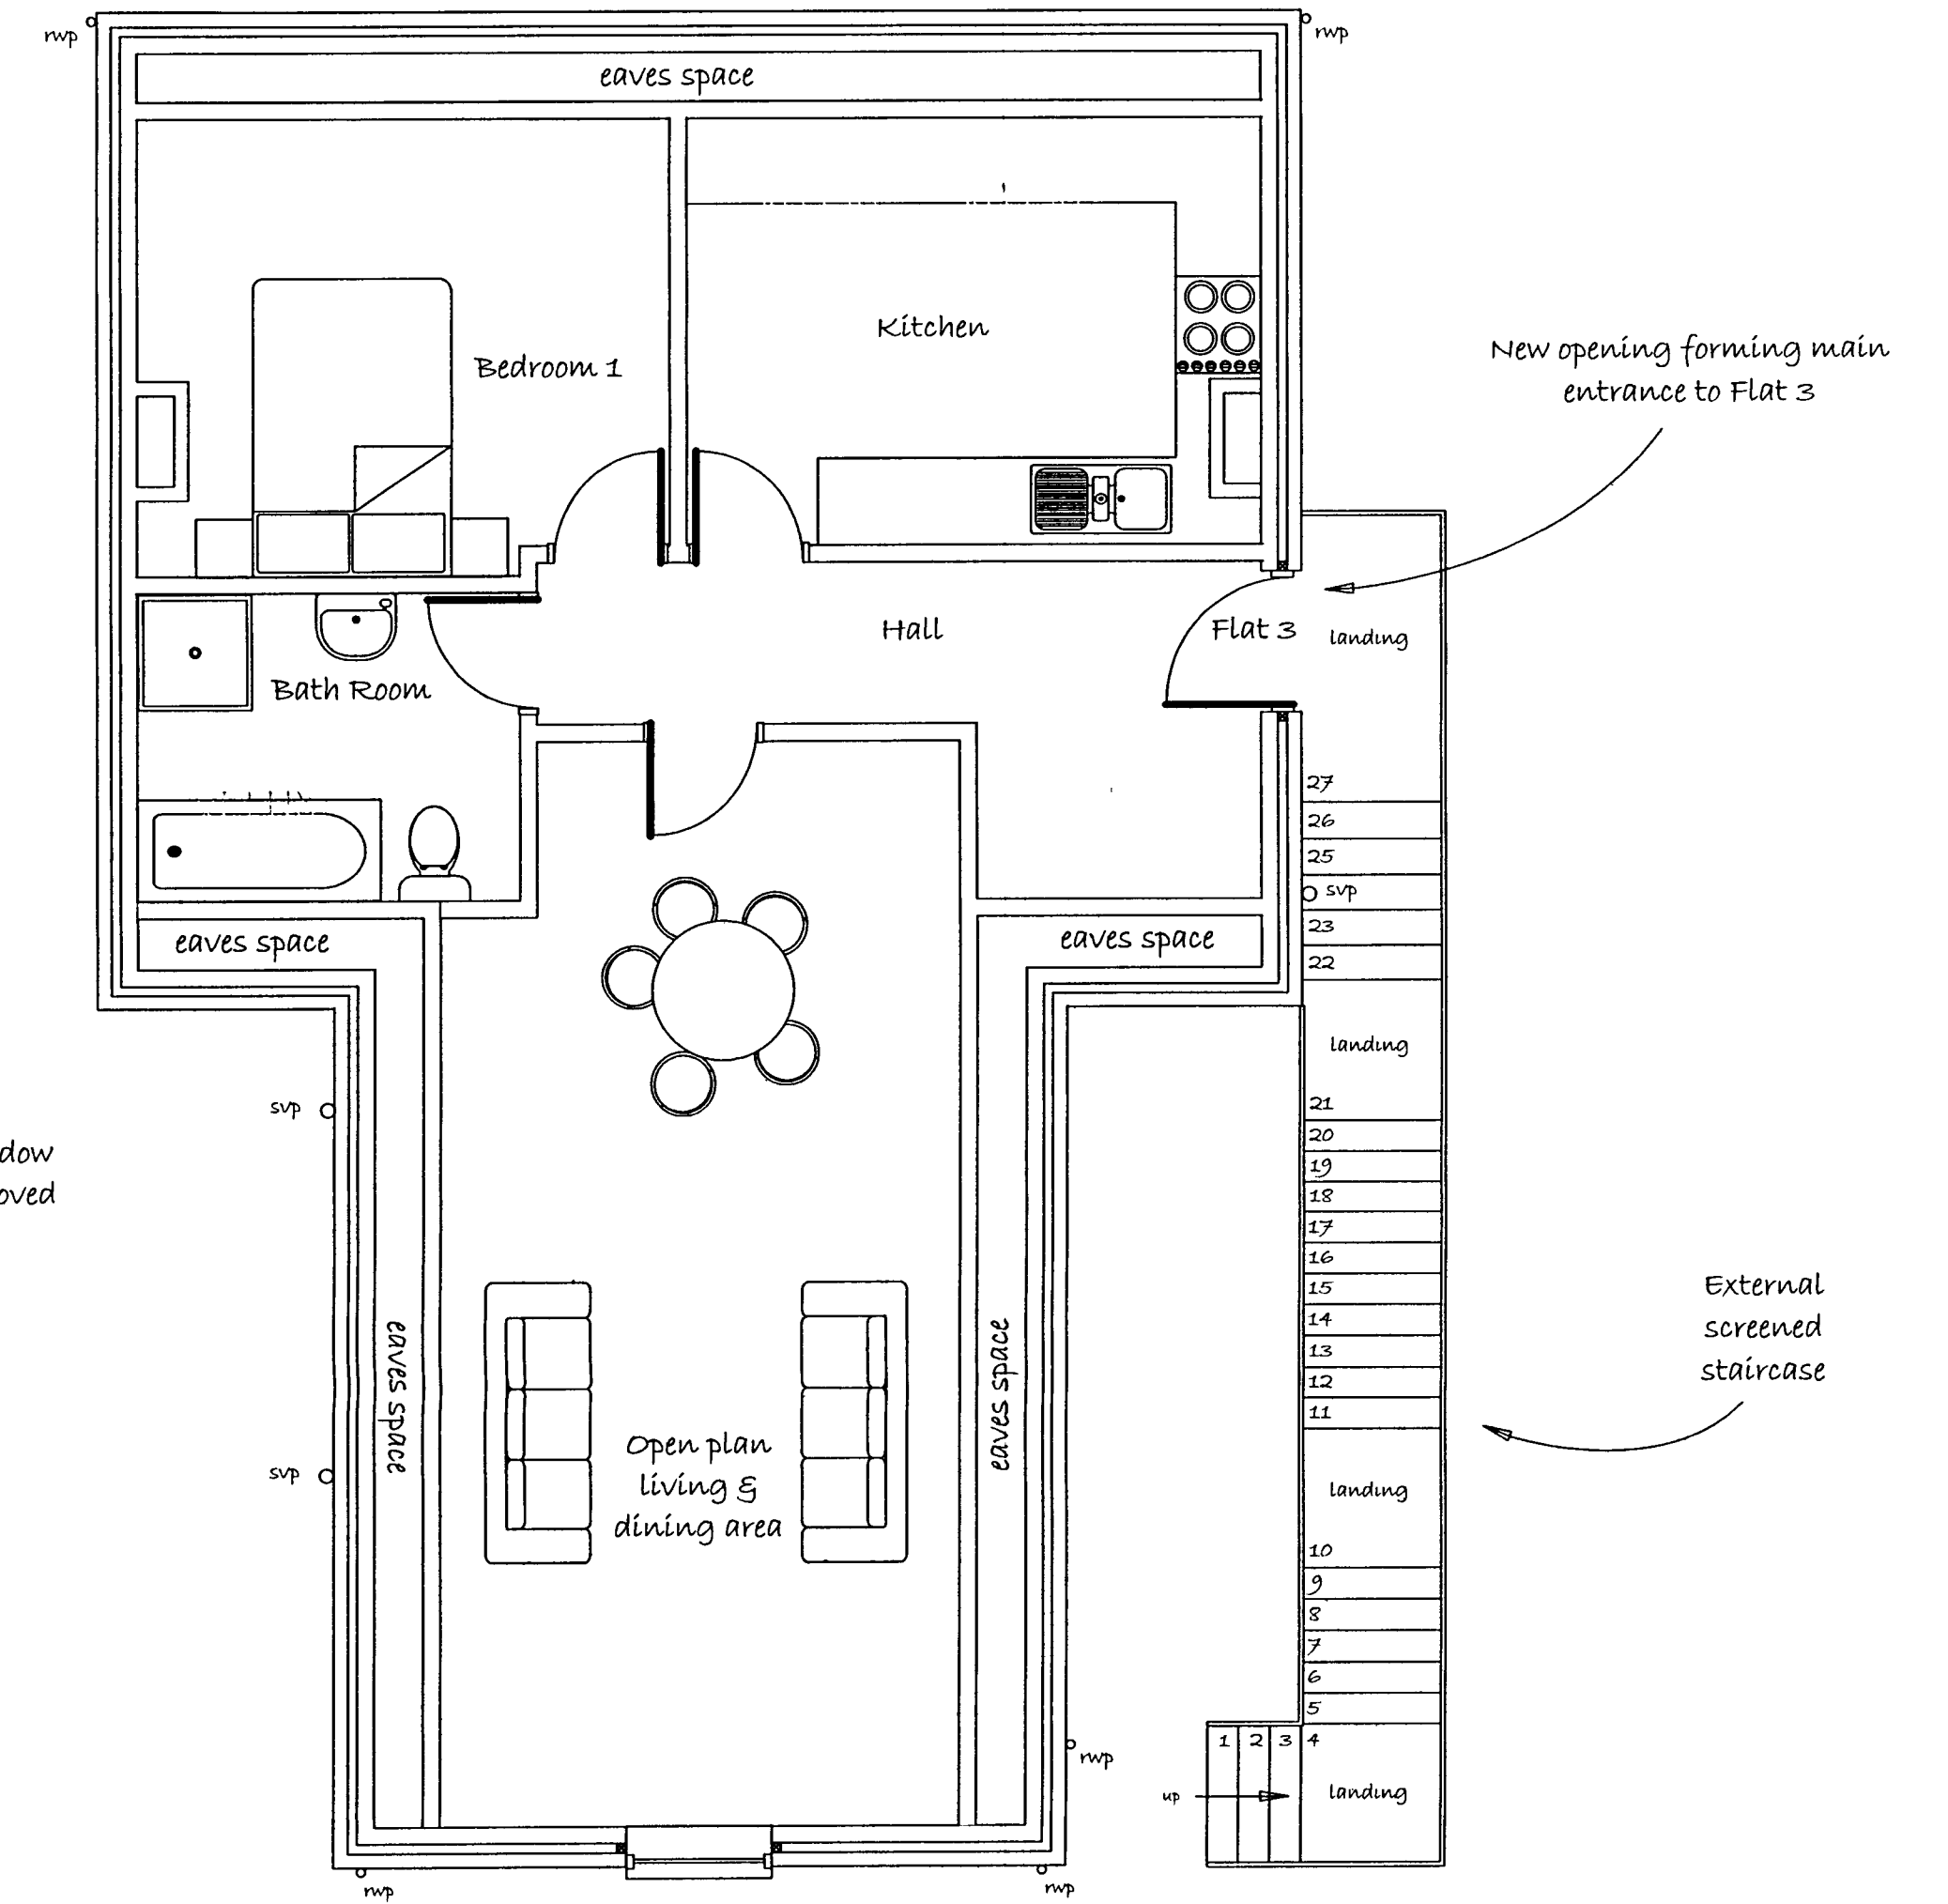

proposed second floor (flat 3)

THE ORIGINAL OF THIS DOCUMENT IS AN A1 SHEET

10.00 m

PROJECT: AMENDMENT TO BR/300/03 - CHANGE OF ACCESS TO THIRD FLOOR FLAT AT 32, ANNANDALE ROAD, BOGNOR REGIS, WEST SUSSEX PO21 2EU.

CLIENT: Steven Gilbert Esq., 7 Highfield Gardens, Bognor Regis, West Sussex, PO22 8PA

CONTRACTORS: To be appointed

NOTICE TO SUCCESSFUL CONTRACTOR:
All work to comply to building regulations and engineers calculations at all times
Construction work must be conducted in full compliance with HSW legislation

SCALE = 1:50

EDITION 1.5 SHEET 2 of 2

HOME PLAN-IT Ltd

6 Market Close Barnham West Sussex PO22 0LH
Tel 01243 552762 Fax 01243 554674 e-mail mail@homeplant.co.uk Web http://www.homeplant.co.uk

PLANS DRAWN & SUBMITTED BY THE AGENT M K McNally PG Dip (Cran)

DATED 19th February 2007 SIGNED: M K McNally

