




FOR ADVERTISEMENT APPLICATION

1. NOTES

- 1.1. All dimensions must be checked on site with only figured dimensions worked from. Any discrepancies must be reported to the Architect or Engineer immediately. This drawing is copyright.
- 1.2 This drawing is prepared to scale although the limitations of the printing process mean only figured dimensions should be used.

2. PROPOSED SIGNS

- 2.1 PROPOSED COLOURS -
RED PANTONE 485C - CLOSEST MATCH RAL 2002
PANTONE REFLEX BLUE - CLOSEST MATCH RAL 5022
MAX HEIGHT SIGN - RAL 1023 (TRAFFIC YELLOW)

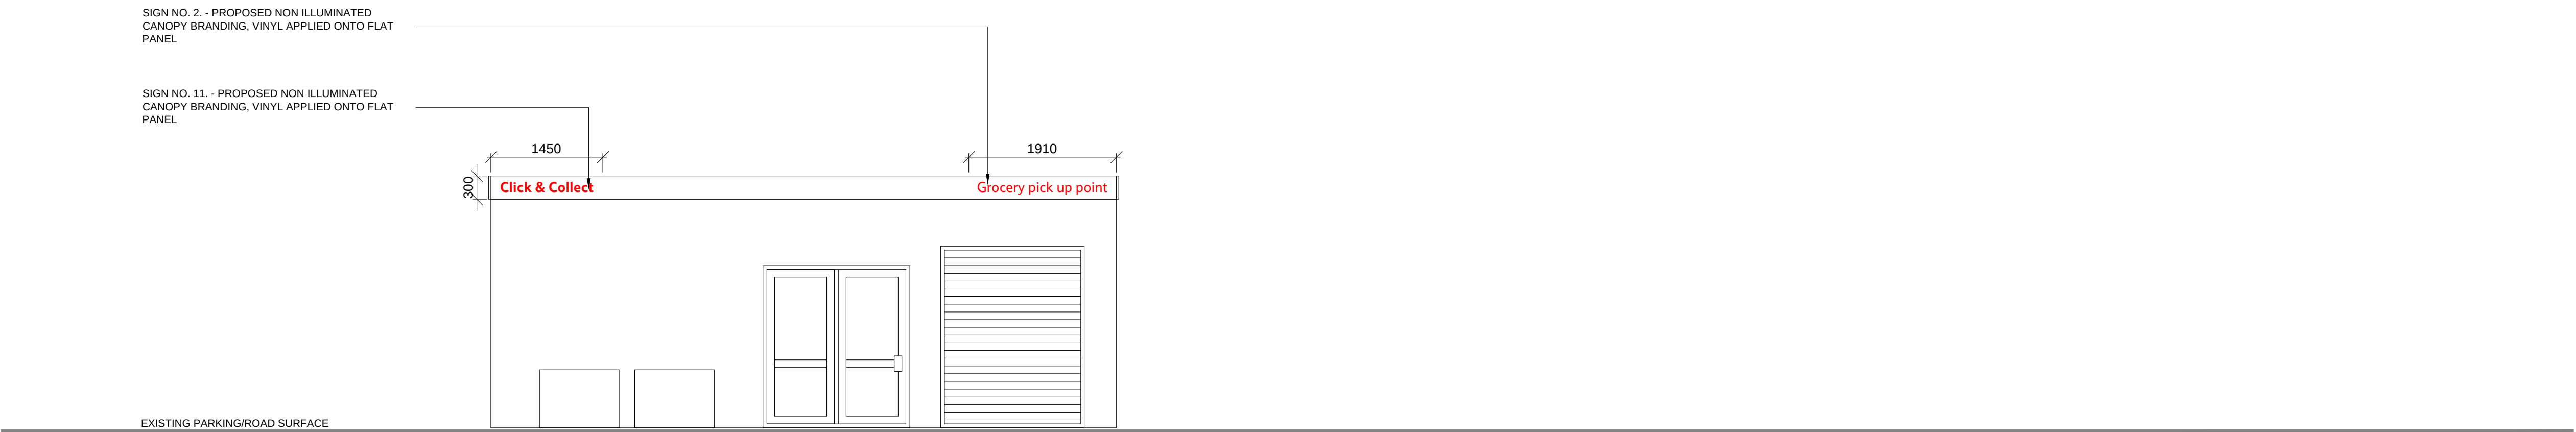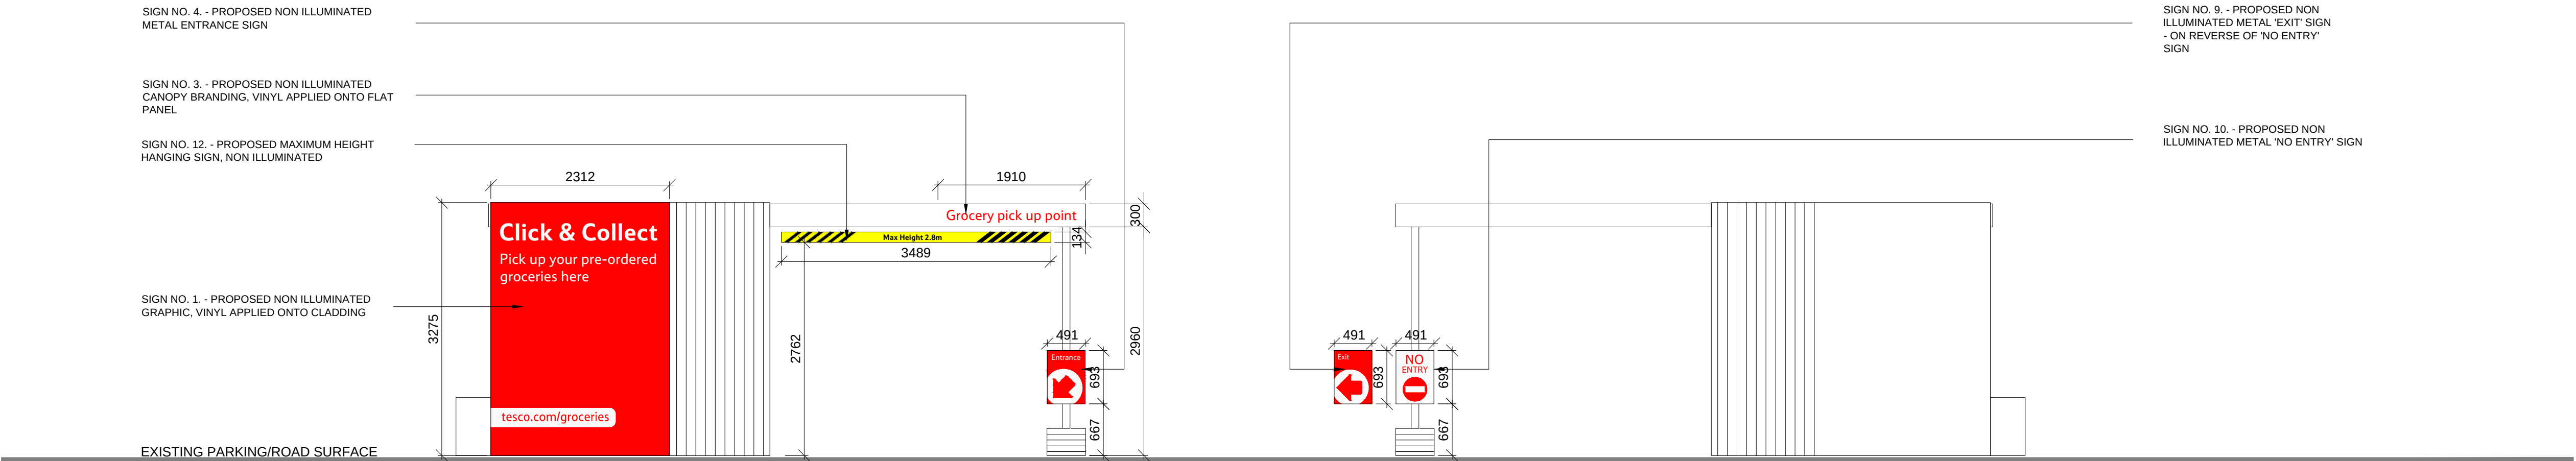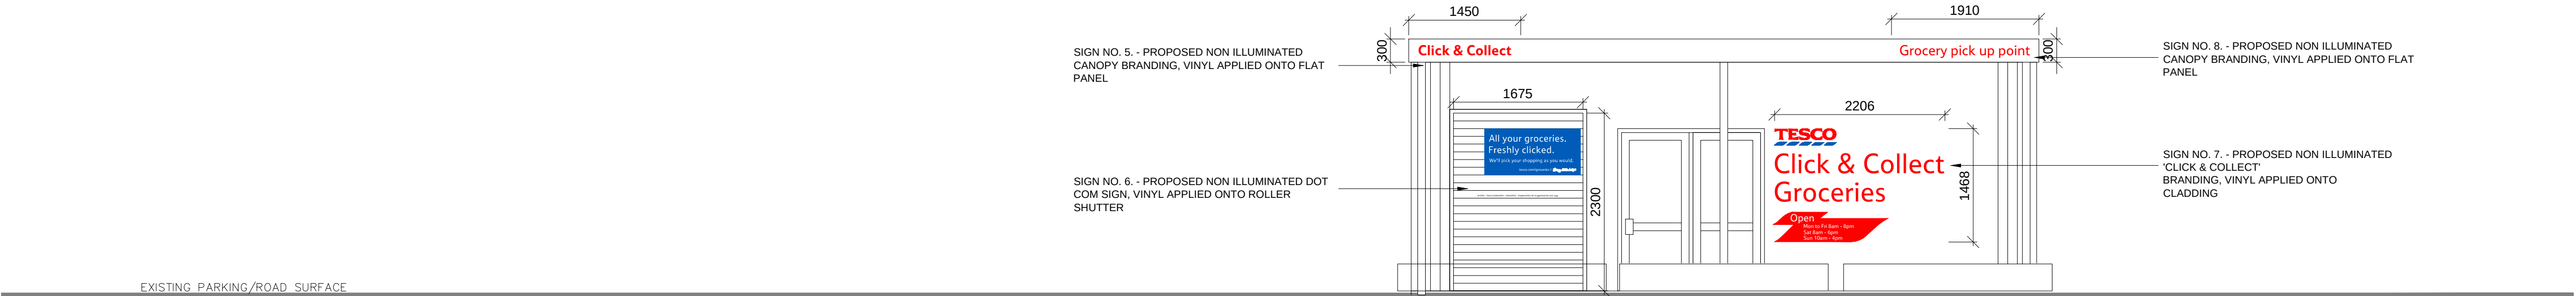

Revision:

Description:

PROPOSED CLICK & COLLECT
AT TESCO STORE No. 2102
SHRIPNEY ROAD, BOGNOR REGIS
WEST SUSSEX, PO22 9ND

POD & CANOPY ELEVATIONS
EXISTING SIGNAGE

Client:



bmd ARCHITECTS
ARCHITECTS
CHARTERED ARCHITECTS
5 MAIDSTONE BUILDINGS MEWS
72-76 BOROUGH HIGH STREET
LONDON SE1 1GN
Tel. 020 7357 6885 Fax. 020 7357 6887 E-Mail. mail@bmdarchitects.co.uk

Drawing Number:

2043(2102)/P/25

Rev.:

-

Scale: 1 : 50@A1	Date: Feb 2013	Drawn By: MRL
CAD file name: M:\2043\2043-P\2043(2102) P25	Checked By: DNF	