
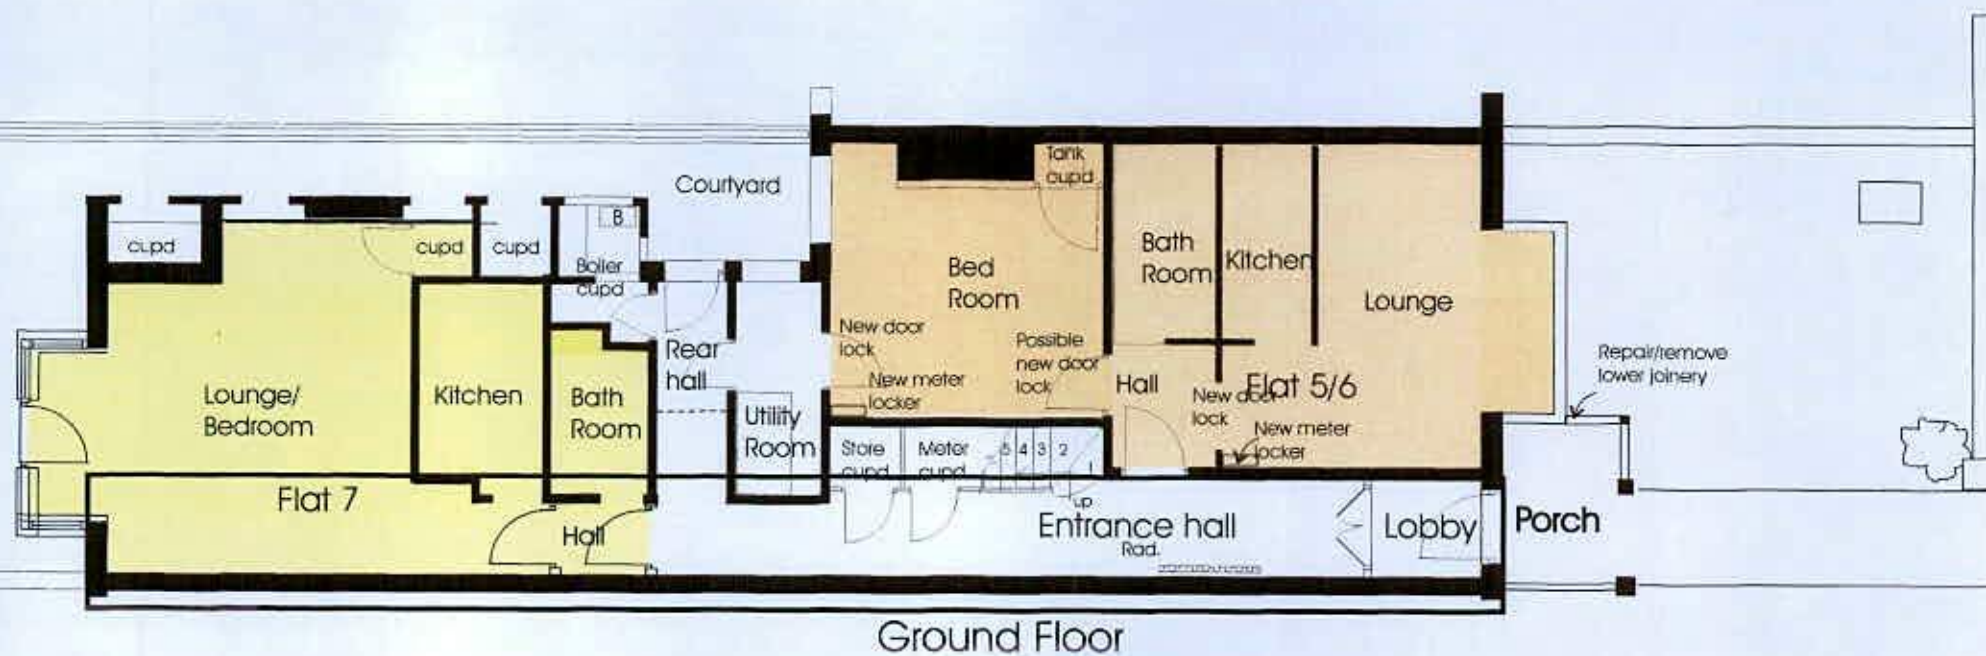


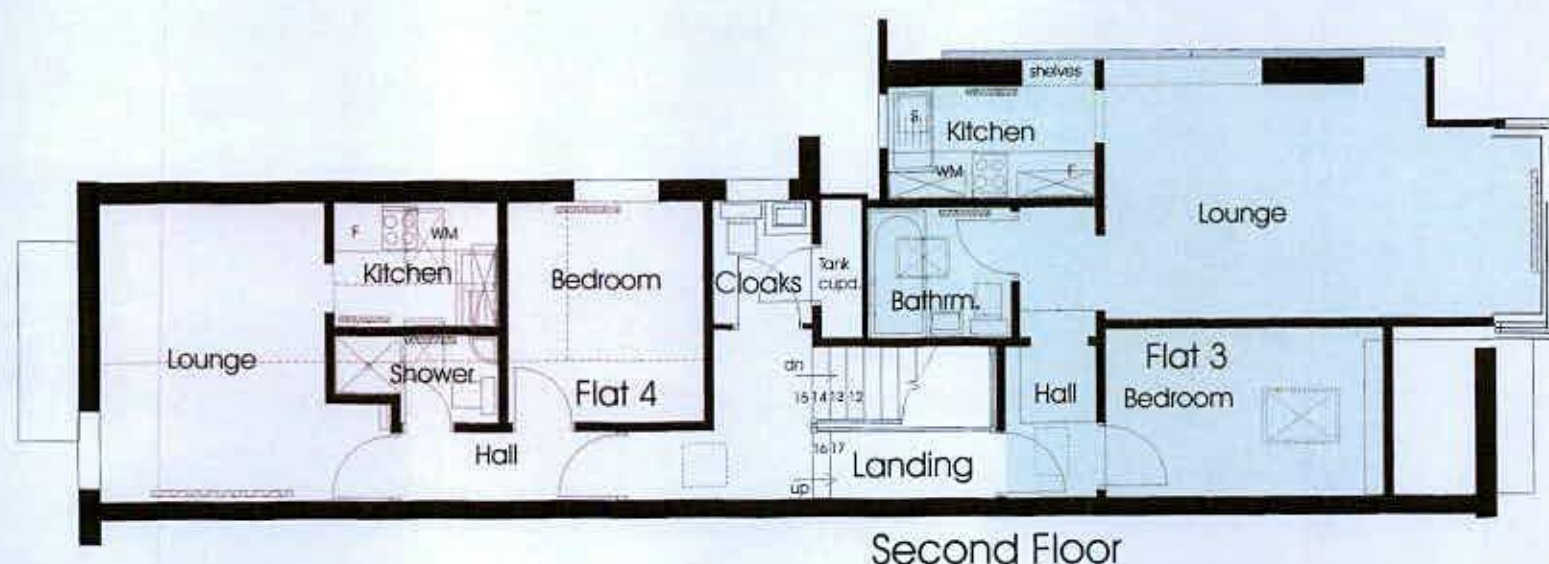

PROJECT 150 Aldwick Road Bognor Regis, West Sussex		John C. Wood-Roe Surveyor and Architectural Consultant 19 North Pallant Chichester West Sussex, PO19 1TQ (01243) 776868
DRAWING Floor Plans of layout of existing Flats		
DATE January 2019	SCALE 1 ; 200	
JOB 3562	DRAWING 9 B	