






PROPOSED FRONT NORTH FACING ELEVATION

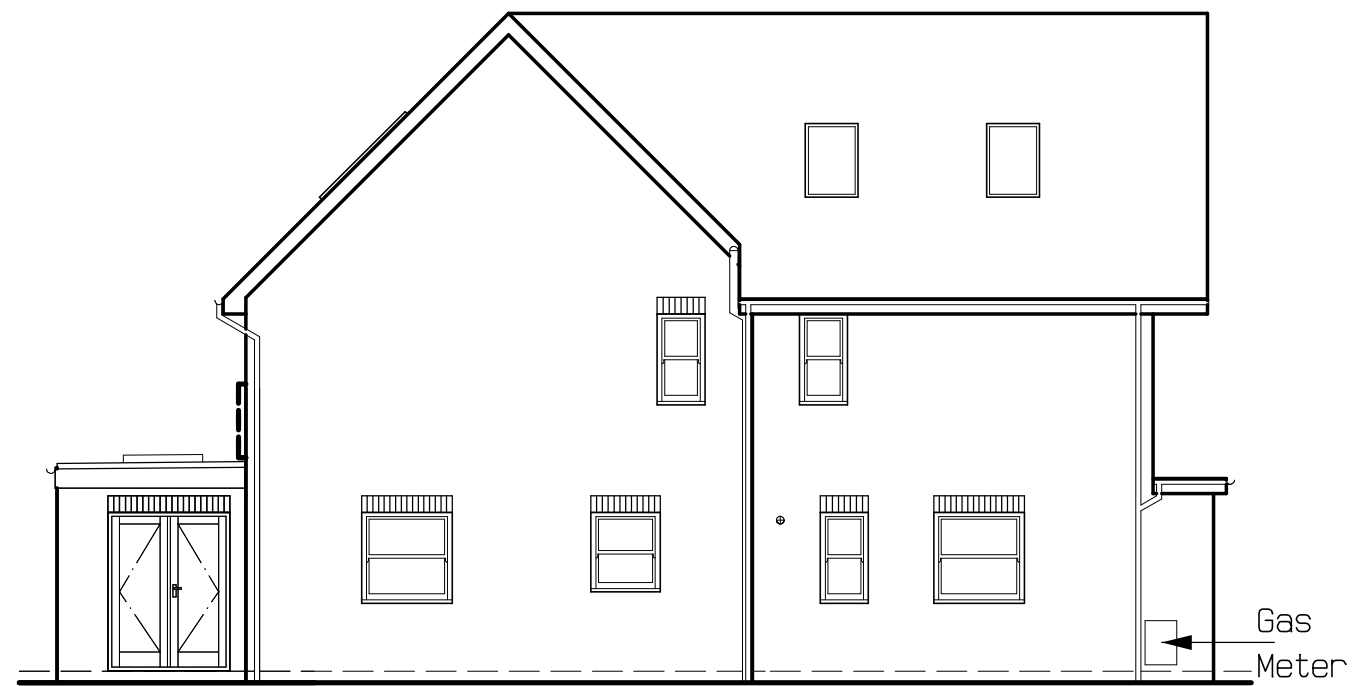


PROPOSED SIDE EAST FACING ELEVATION

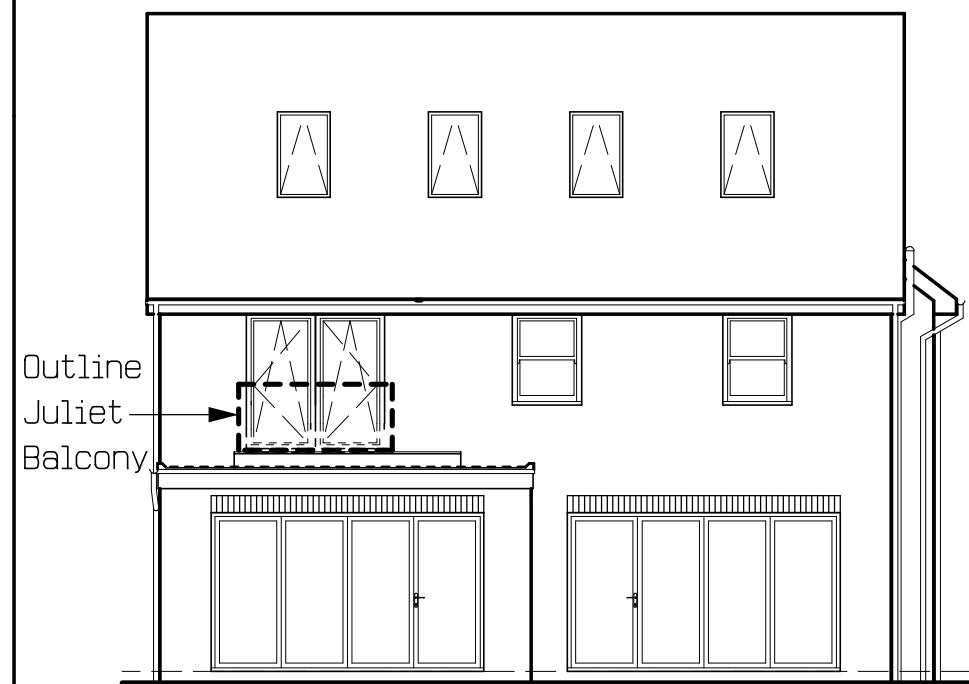

PROPOSED REAR SOUTH FACING ELEVATION

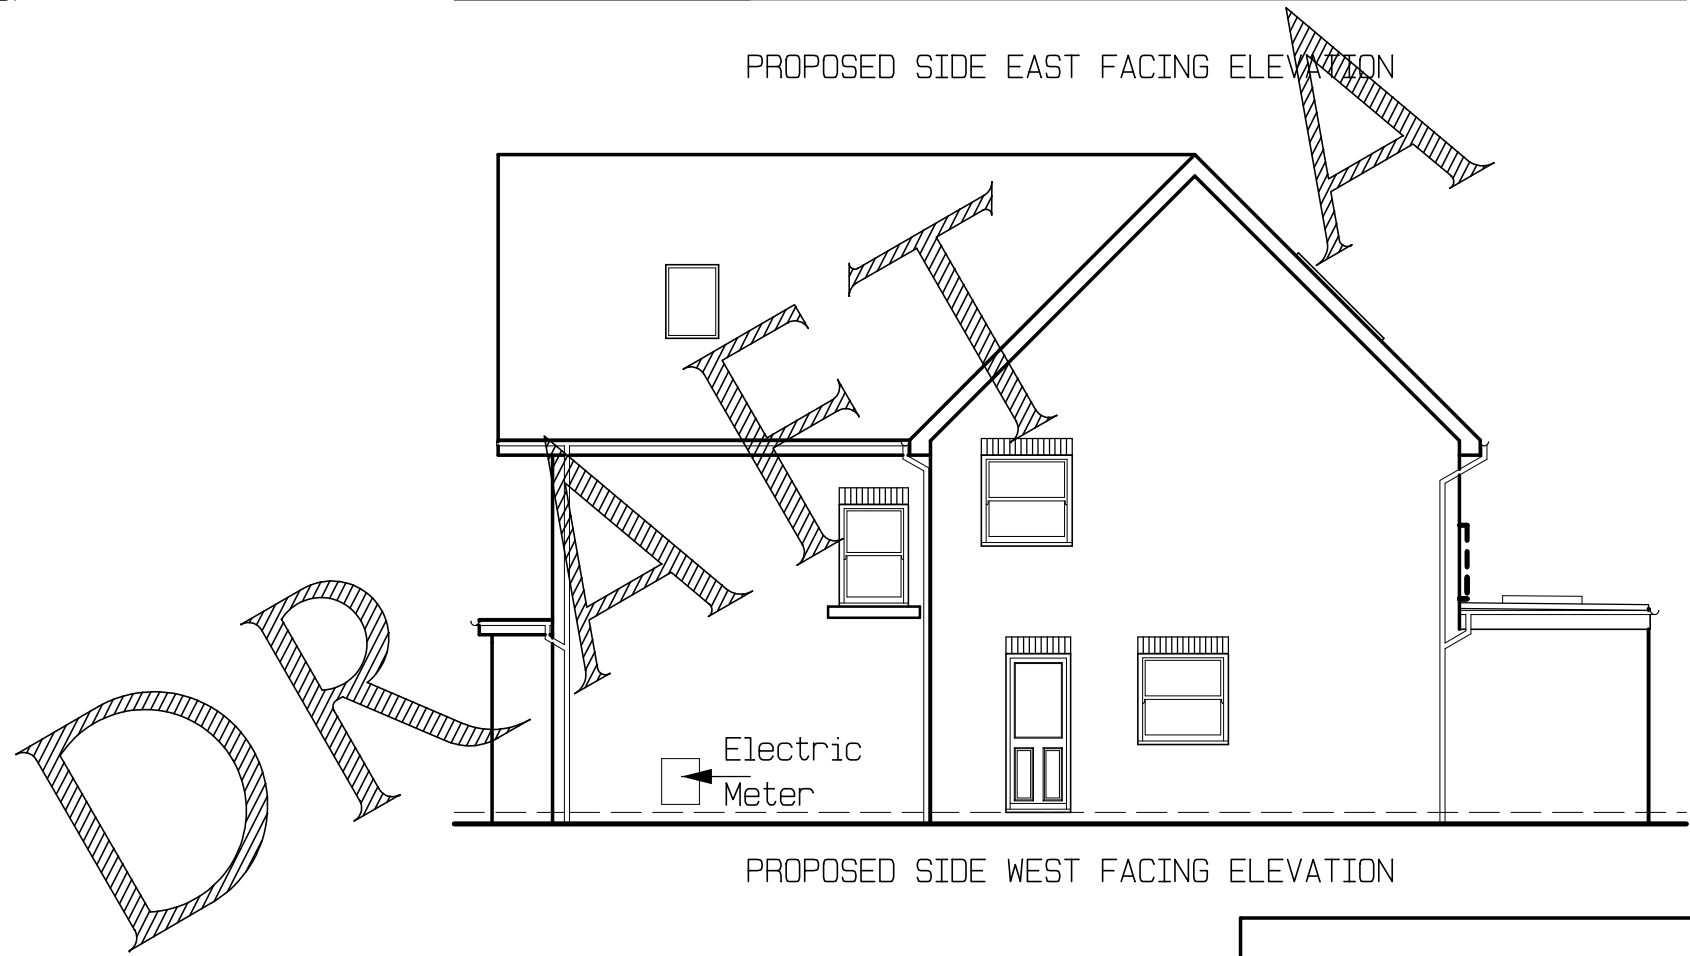

PROPOSED SIDE WEST FACING ELEVATION

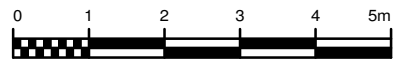

Project
PROPOSED NEW BUILD DETACHED HOUSE
PLOT 1 CASTLE CLOSE
OFF SYLVAN WAY
BOGNOR REGIS
PO21 2RS

Title
PROPOSED ELEVATIONS

Client
MR PETER CHAMPION

Drawn by Richard Hollands
GROVE DESIGN UK
Date February 2018
Scale 1 : 100 @ A3
Drawing No 18-02-GD-203-03A-DC
Amendments (A) Wall, window amends
(B) Parapet to rear roof (C) Contract
issue (D) BC issue + amends (E) Client
amends (F) Hip to Gable end roof
(G) 2nd Floor window / roof lights