



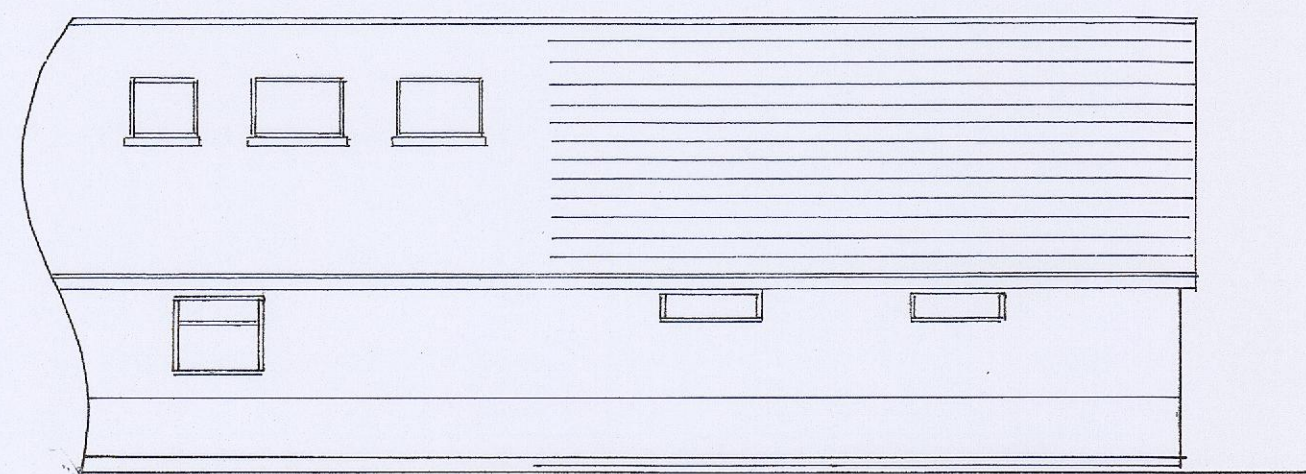


east



north
1 : 100

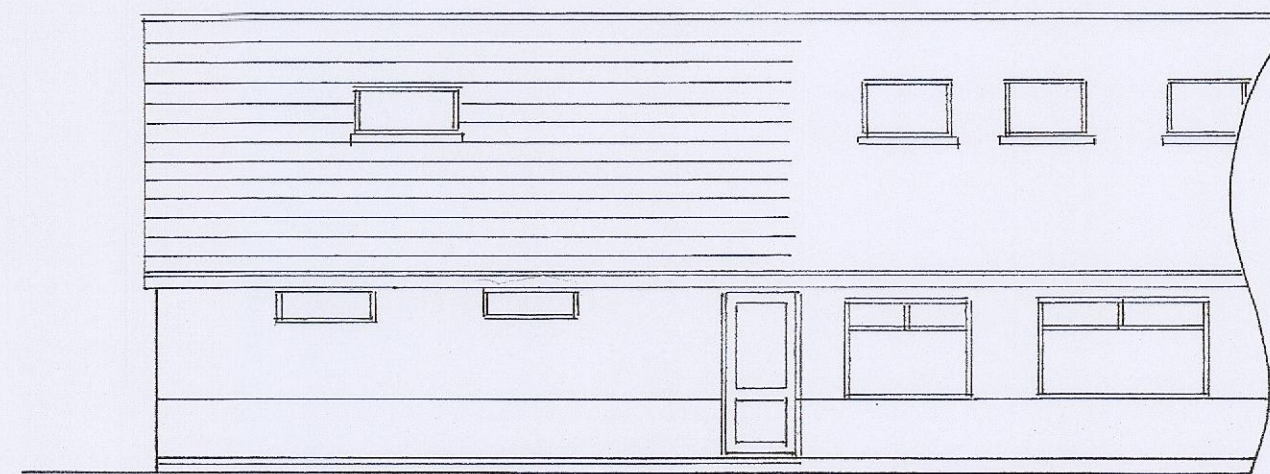


west

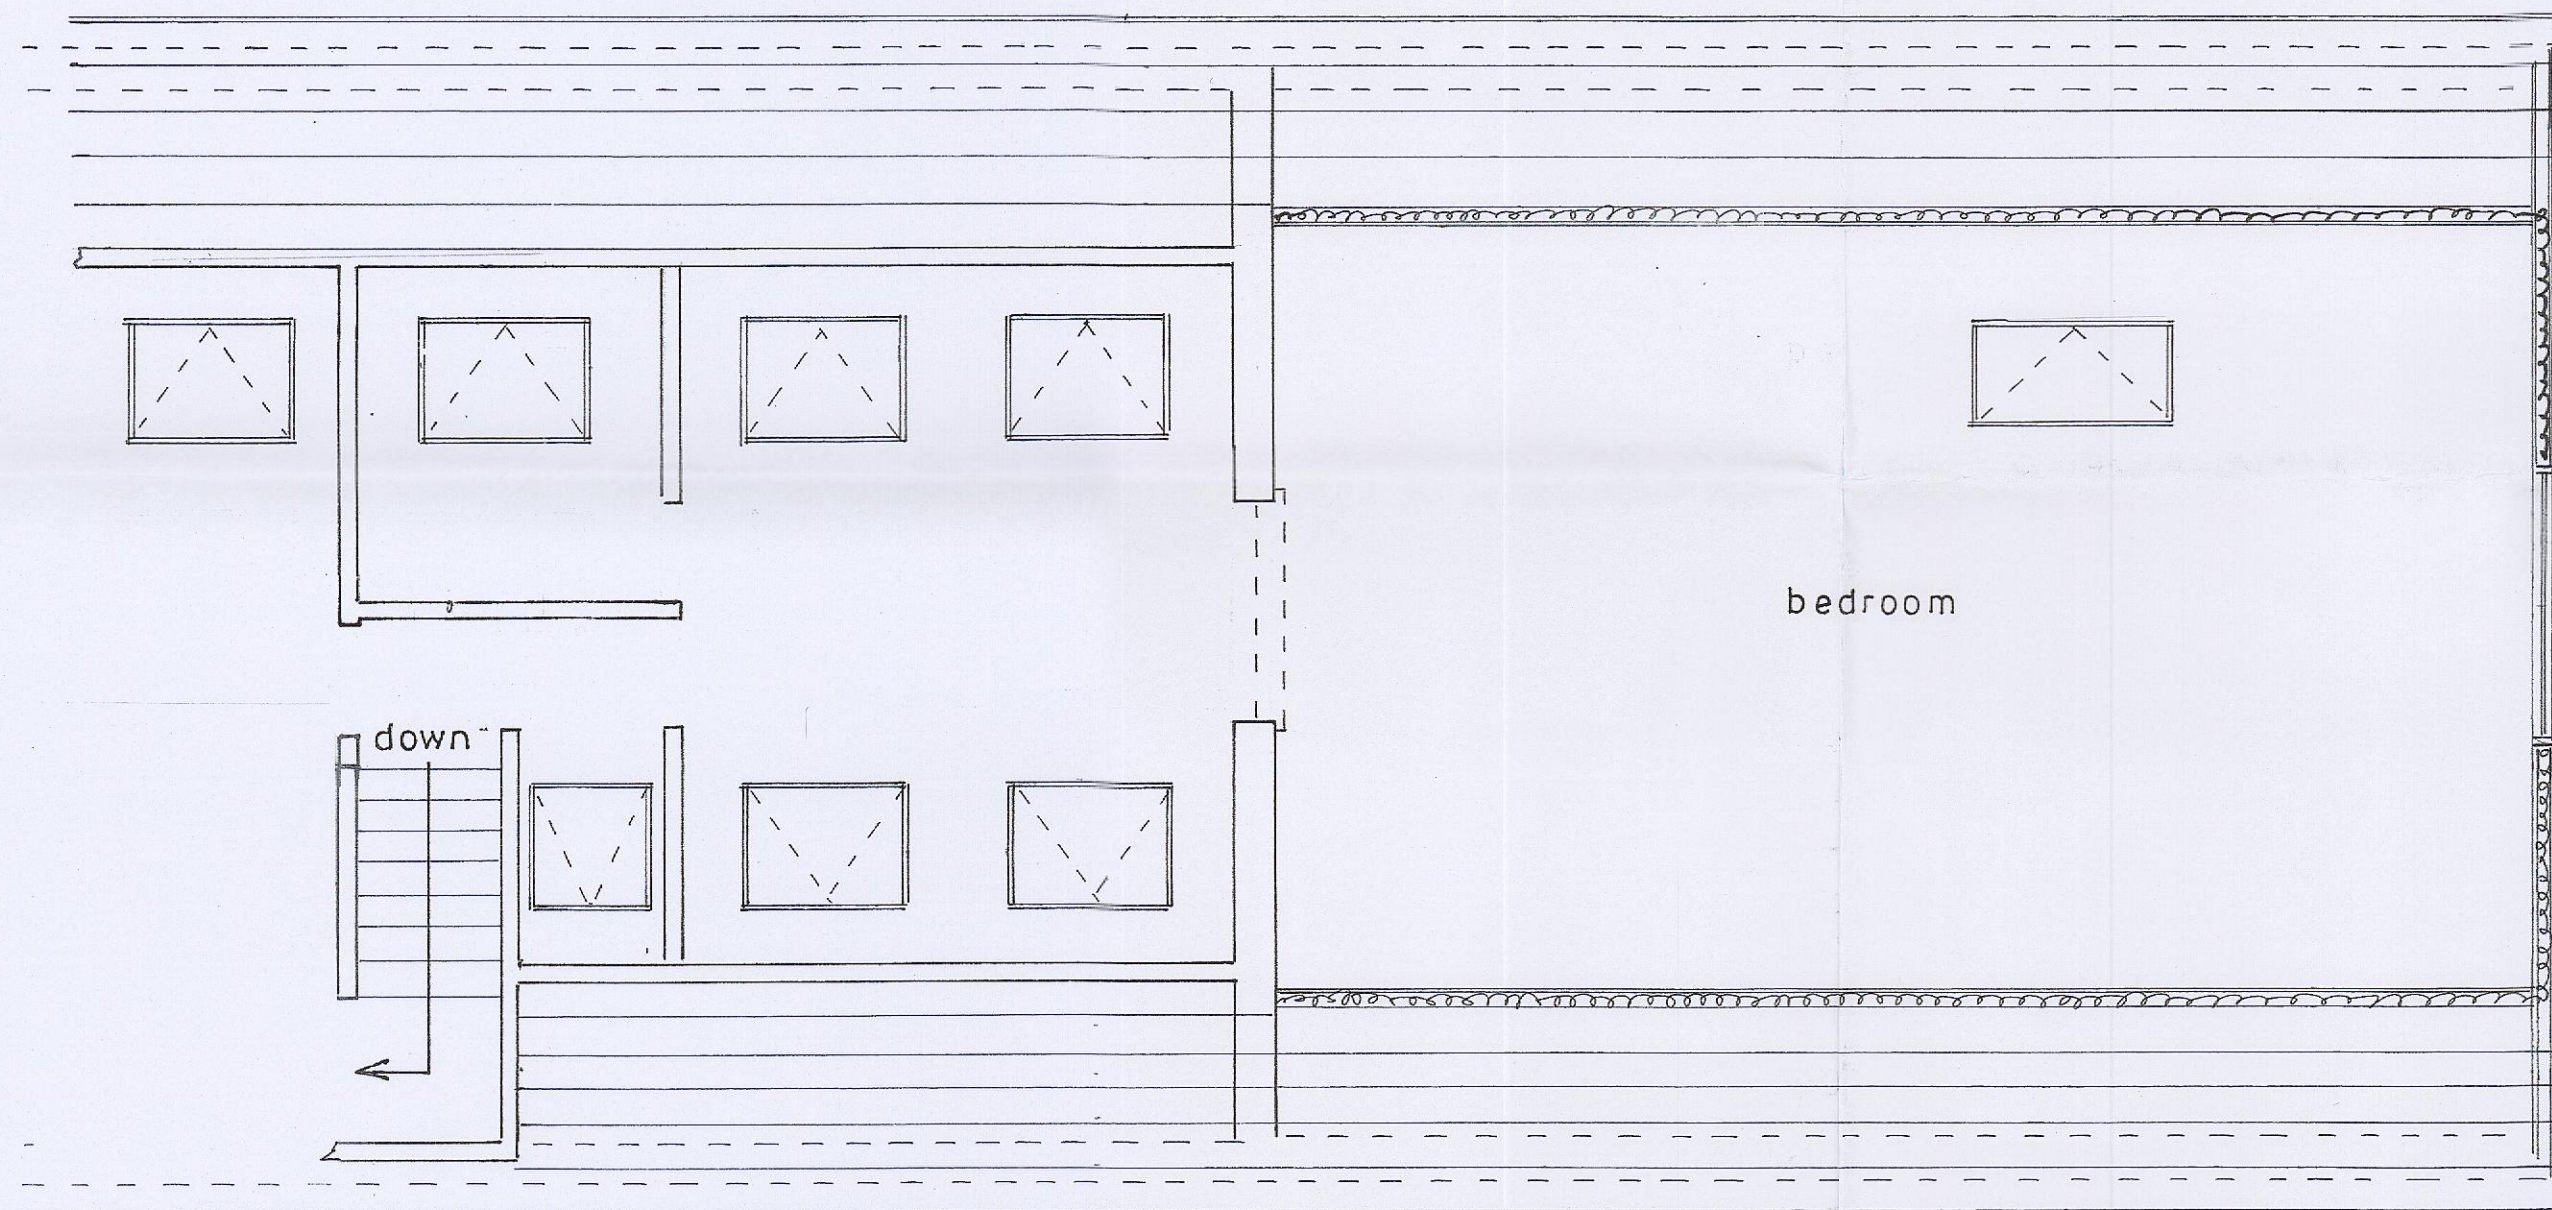

1st floor plan

1 : 50

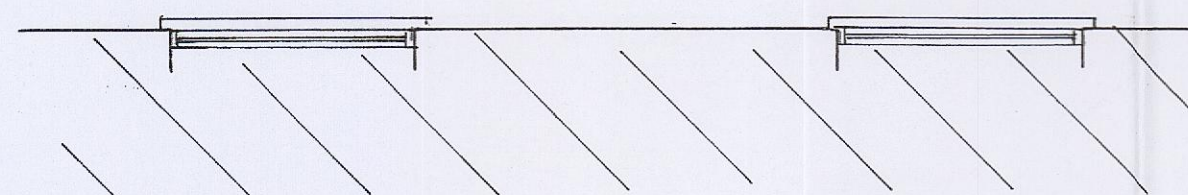

Proposed

PROPOSED TWO STOREY CHALET EXTENSION AT 12, CAVENDISH ROAD, BOGNOR REGIS
FOR MR. P. SMITH:

sheet 2 of 3

Bryan Butcher
Rainbow Cottage
Nyetimber Lane
Bognor Regis PO21 3JX
01243 266871
07973 233442
bryan.butcher@btinternet.com
www.bryanbutcher.com