




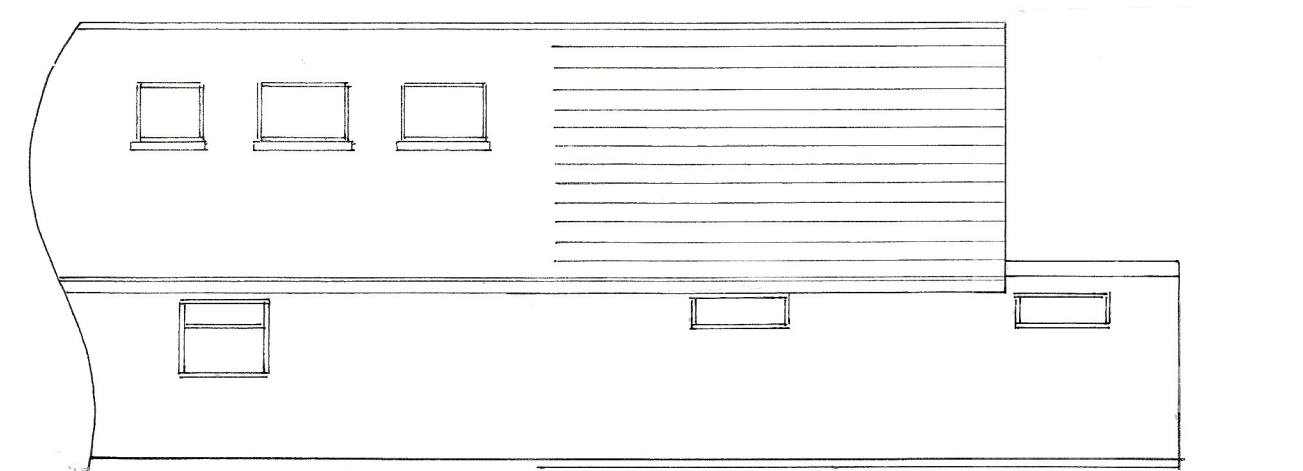

east

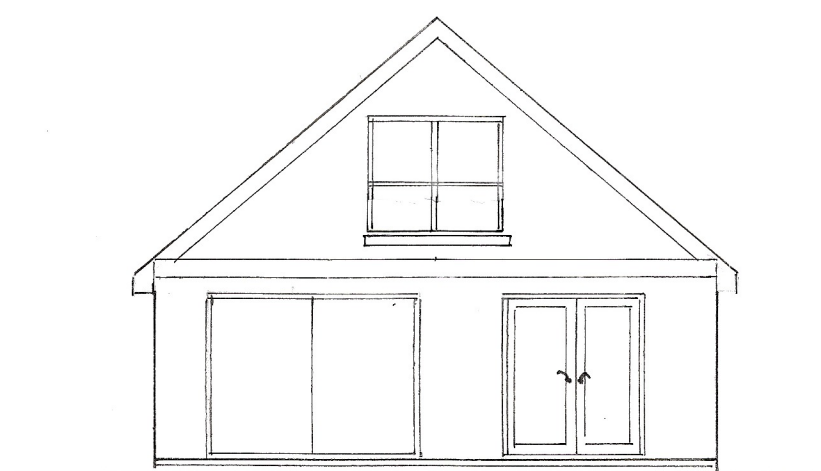


north
1 : 100

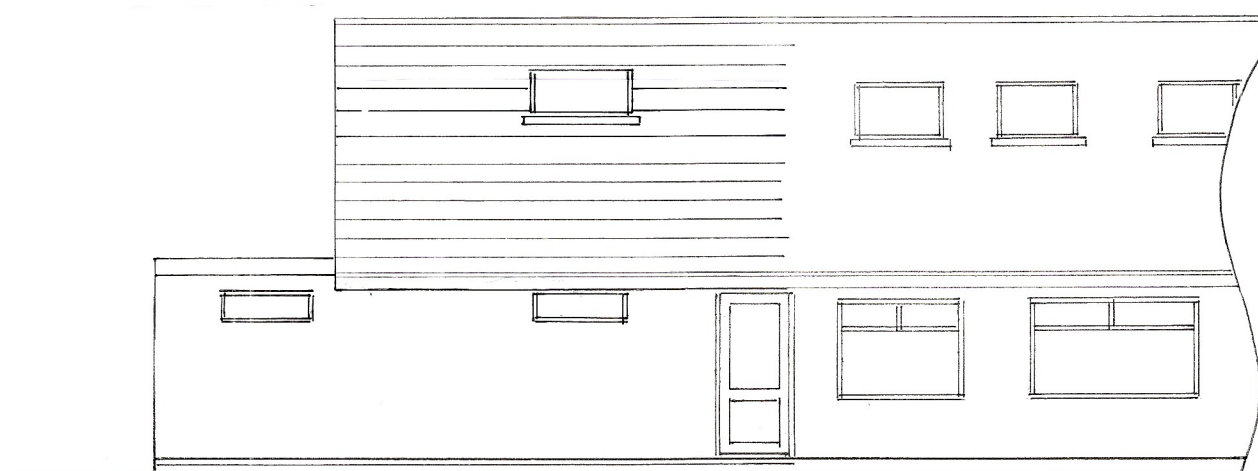

west

Install rooflight with cill
min. 1.70 metres above F.F.L.

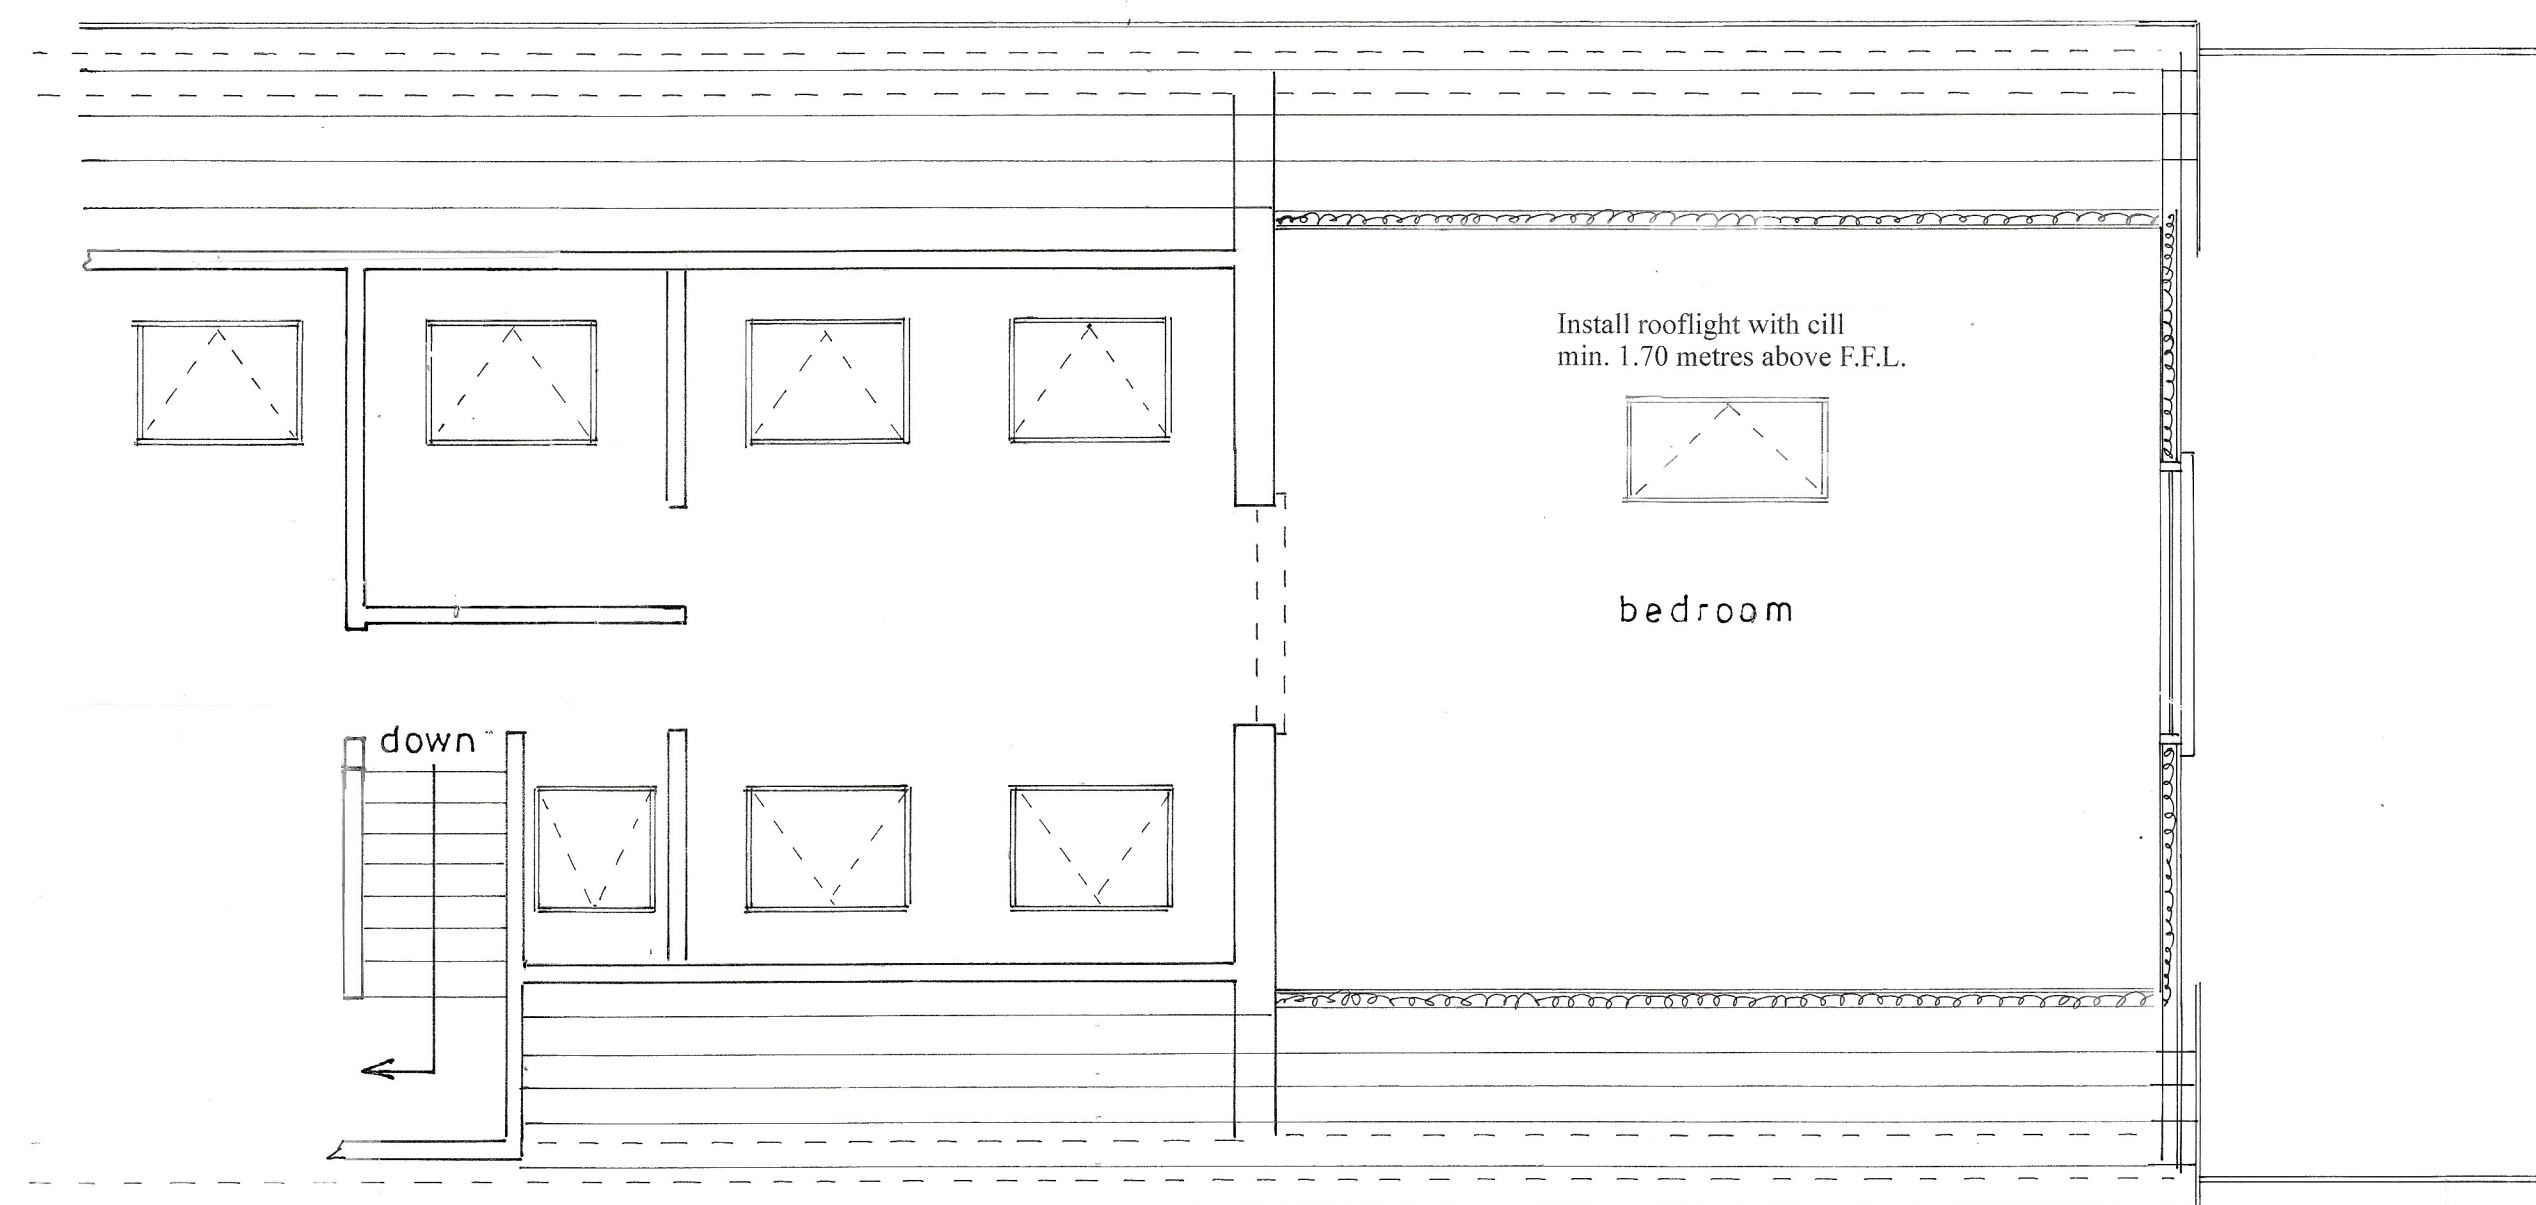


1st floor plan
1 : 50

Install rooflight with cill
min. 1.70 metres above F.F.L.

bedroom

6000

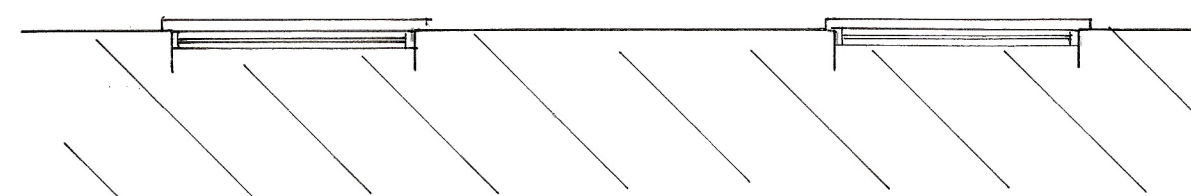

Proposed

PROPOSED TWO STOREY CHALET EXTENSION AT 12, CAVENDISH ROAD, BOGNOR REGIS
FOR MR. P. SMITH.

sheet 2 a of 3

Bryan Butcher
Rainbow Cottage
Nyetimber Lane
Bognor Regis PO21 3JX
01243 266871
07973 233442
bryan.butcher@btinternet.com
www.bryanbutcher.com