


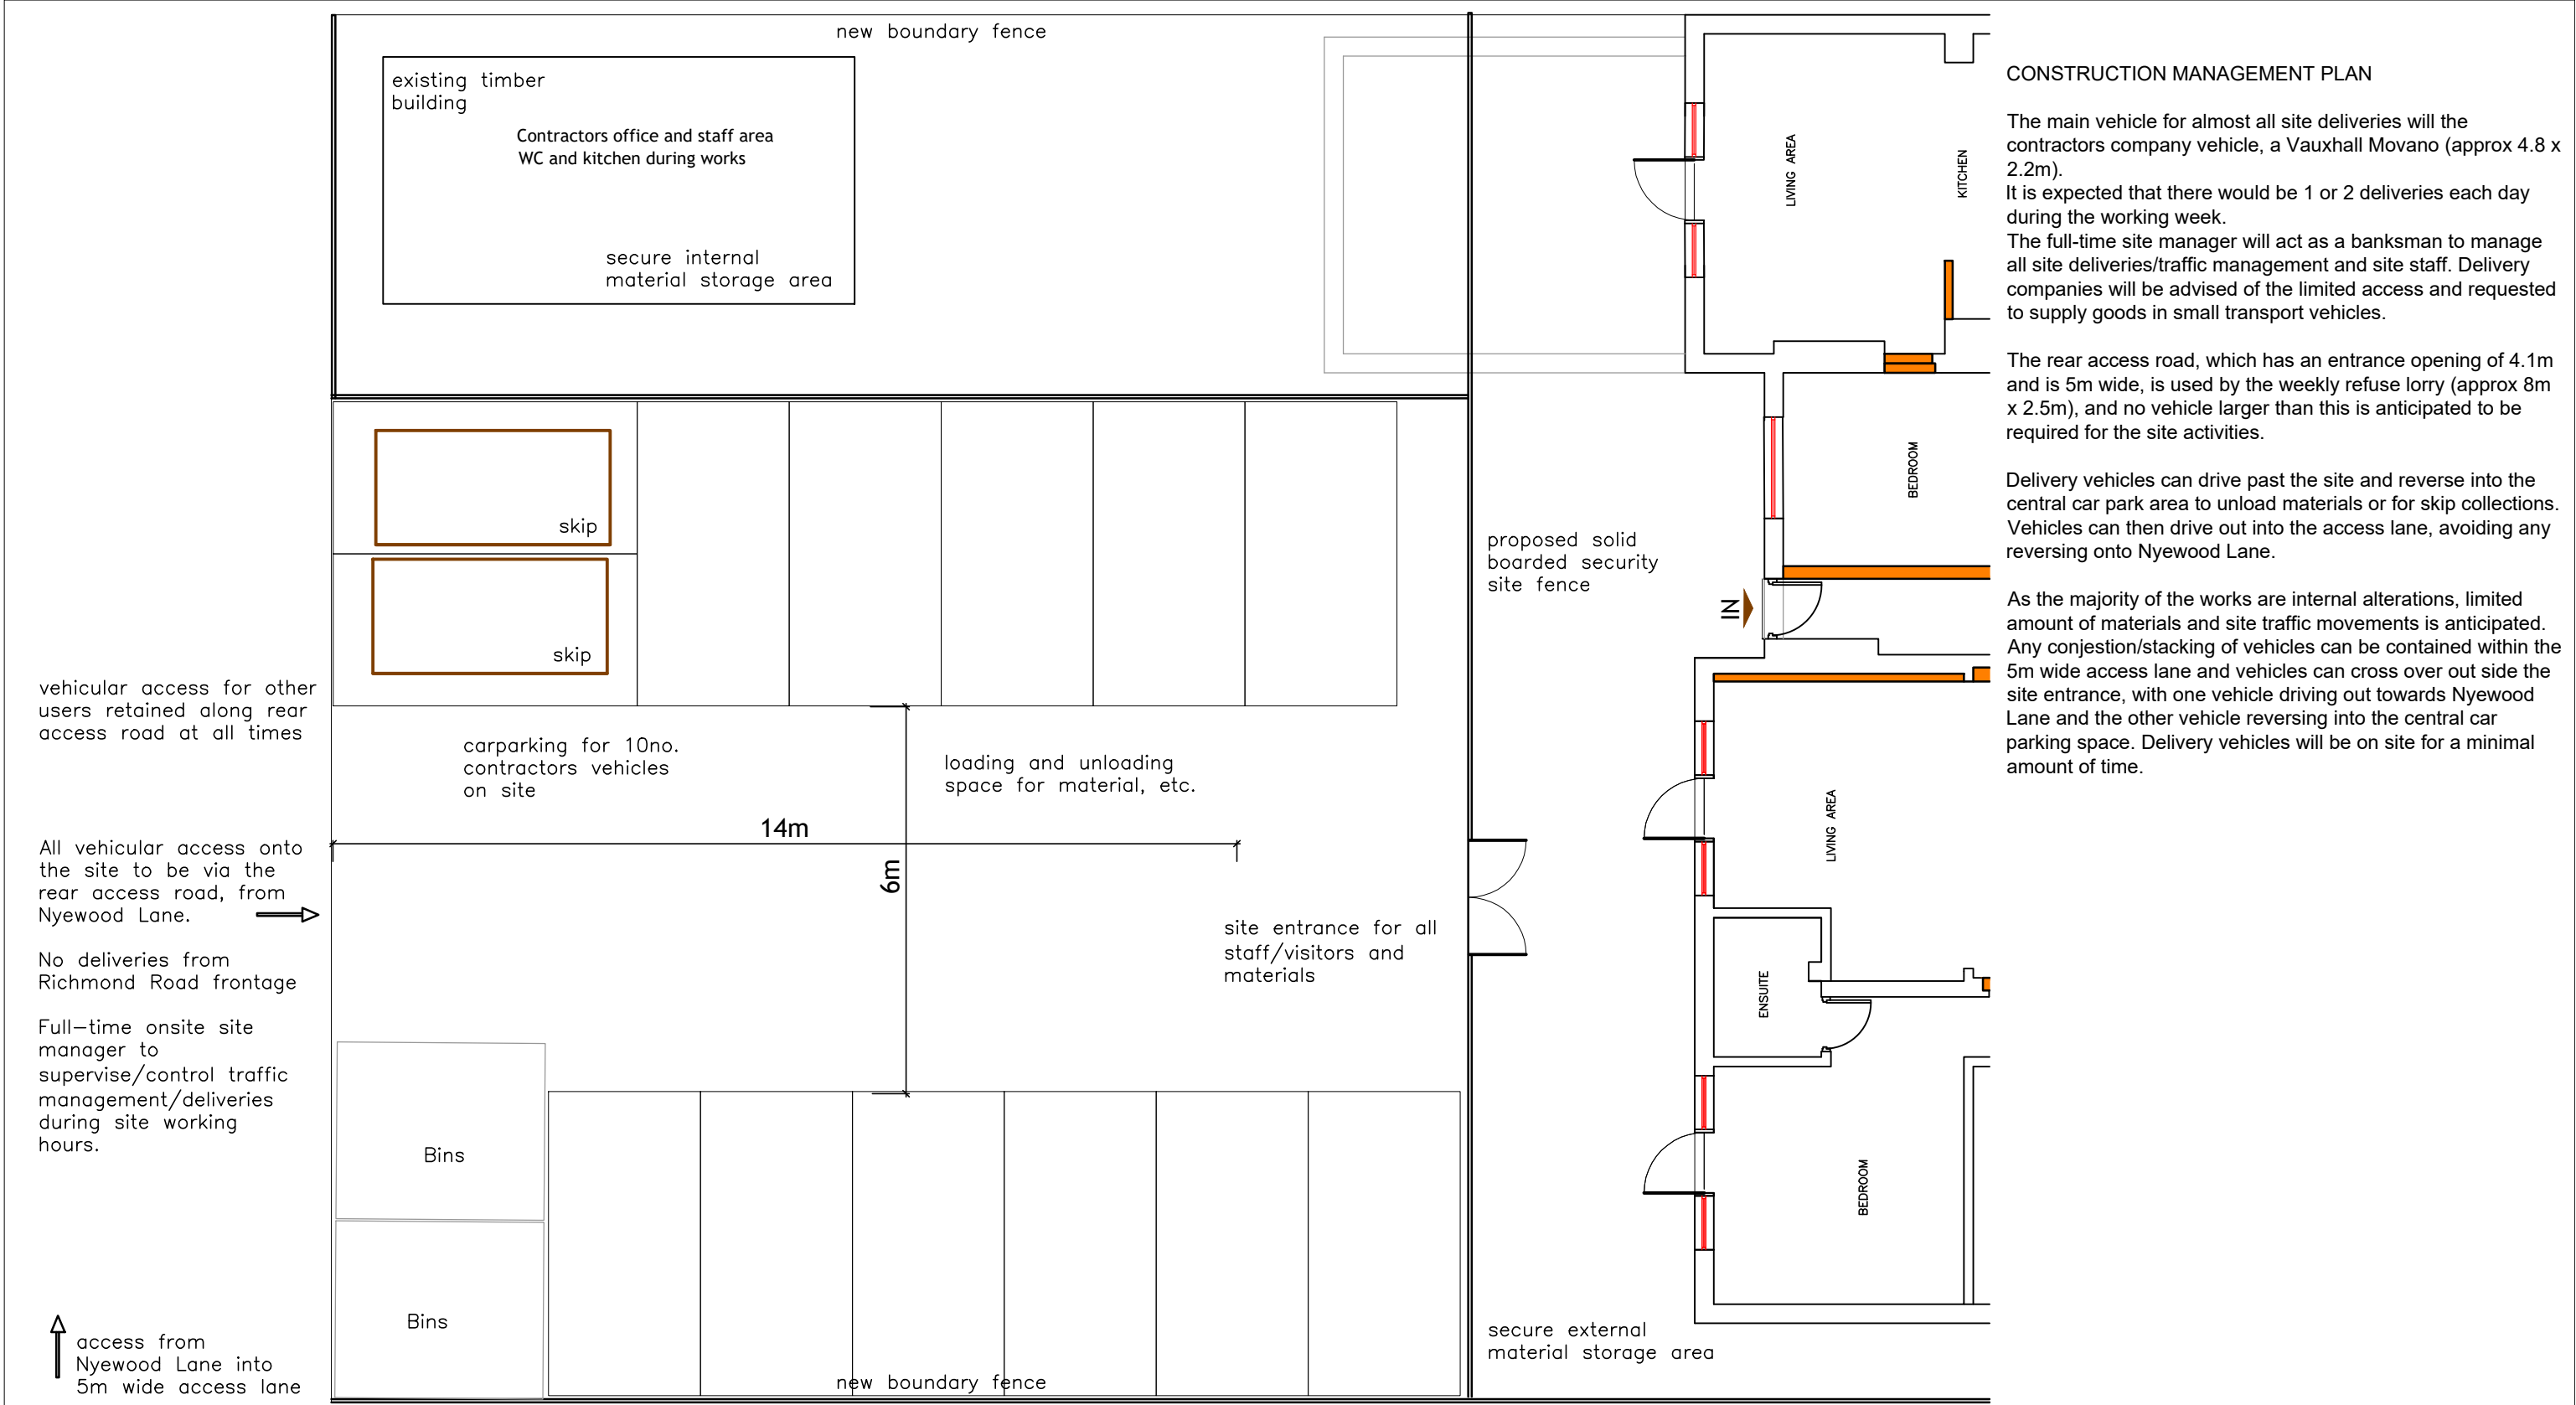

AMdesign ARCHITECTURE DESIGN DEVELOPMENT Leeza Aldis-Hobbs ARB RIBA SPAB Mob: 07756 329400 e-mail: leeza@amdesignltd.co.uk	PROJECT 13-17 RICHMOND AVE BOGNOR REGIS WEST SUSSEX PO21 2YE PROJECT STAGE PLANNING	DRAWING CONSTRUCTION PLAN DRAWING No 313/107 SCALE 1:50 DRAWN LA DATE FEB 2022 CHECKED			
				paper size A3	
			LETTER	REVISION	DATE
			This scheme is subject to town planning and all other necessary consents. All dimesions and levels to be checked on site. This drawing is to be read in conjunction with other relevant drawings and documents. Report all discrepancies to the Architect before work commences. AM Design is the trading name of AM Design Ltd © AM Design Ltd. All rights reserved.		

