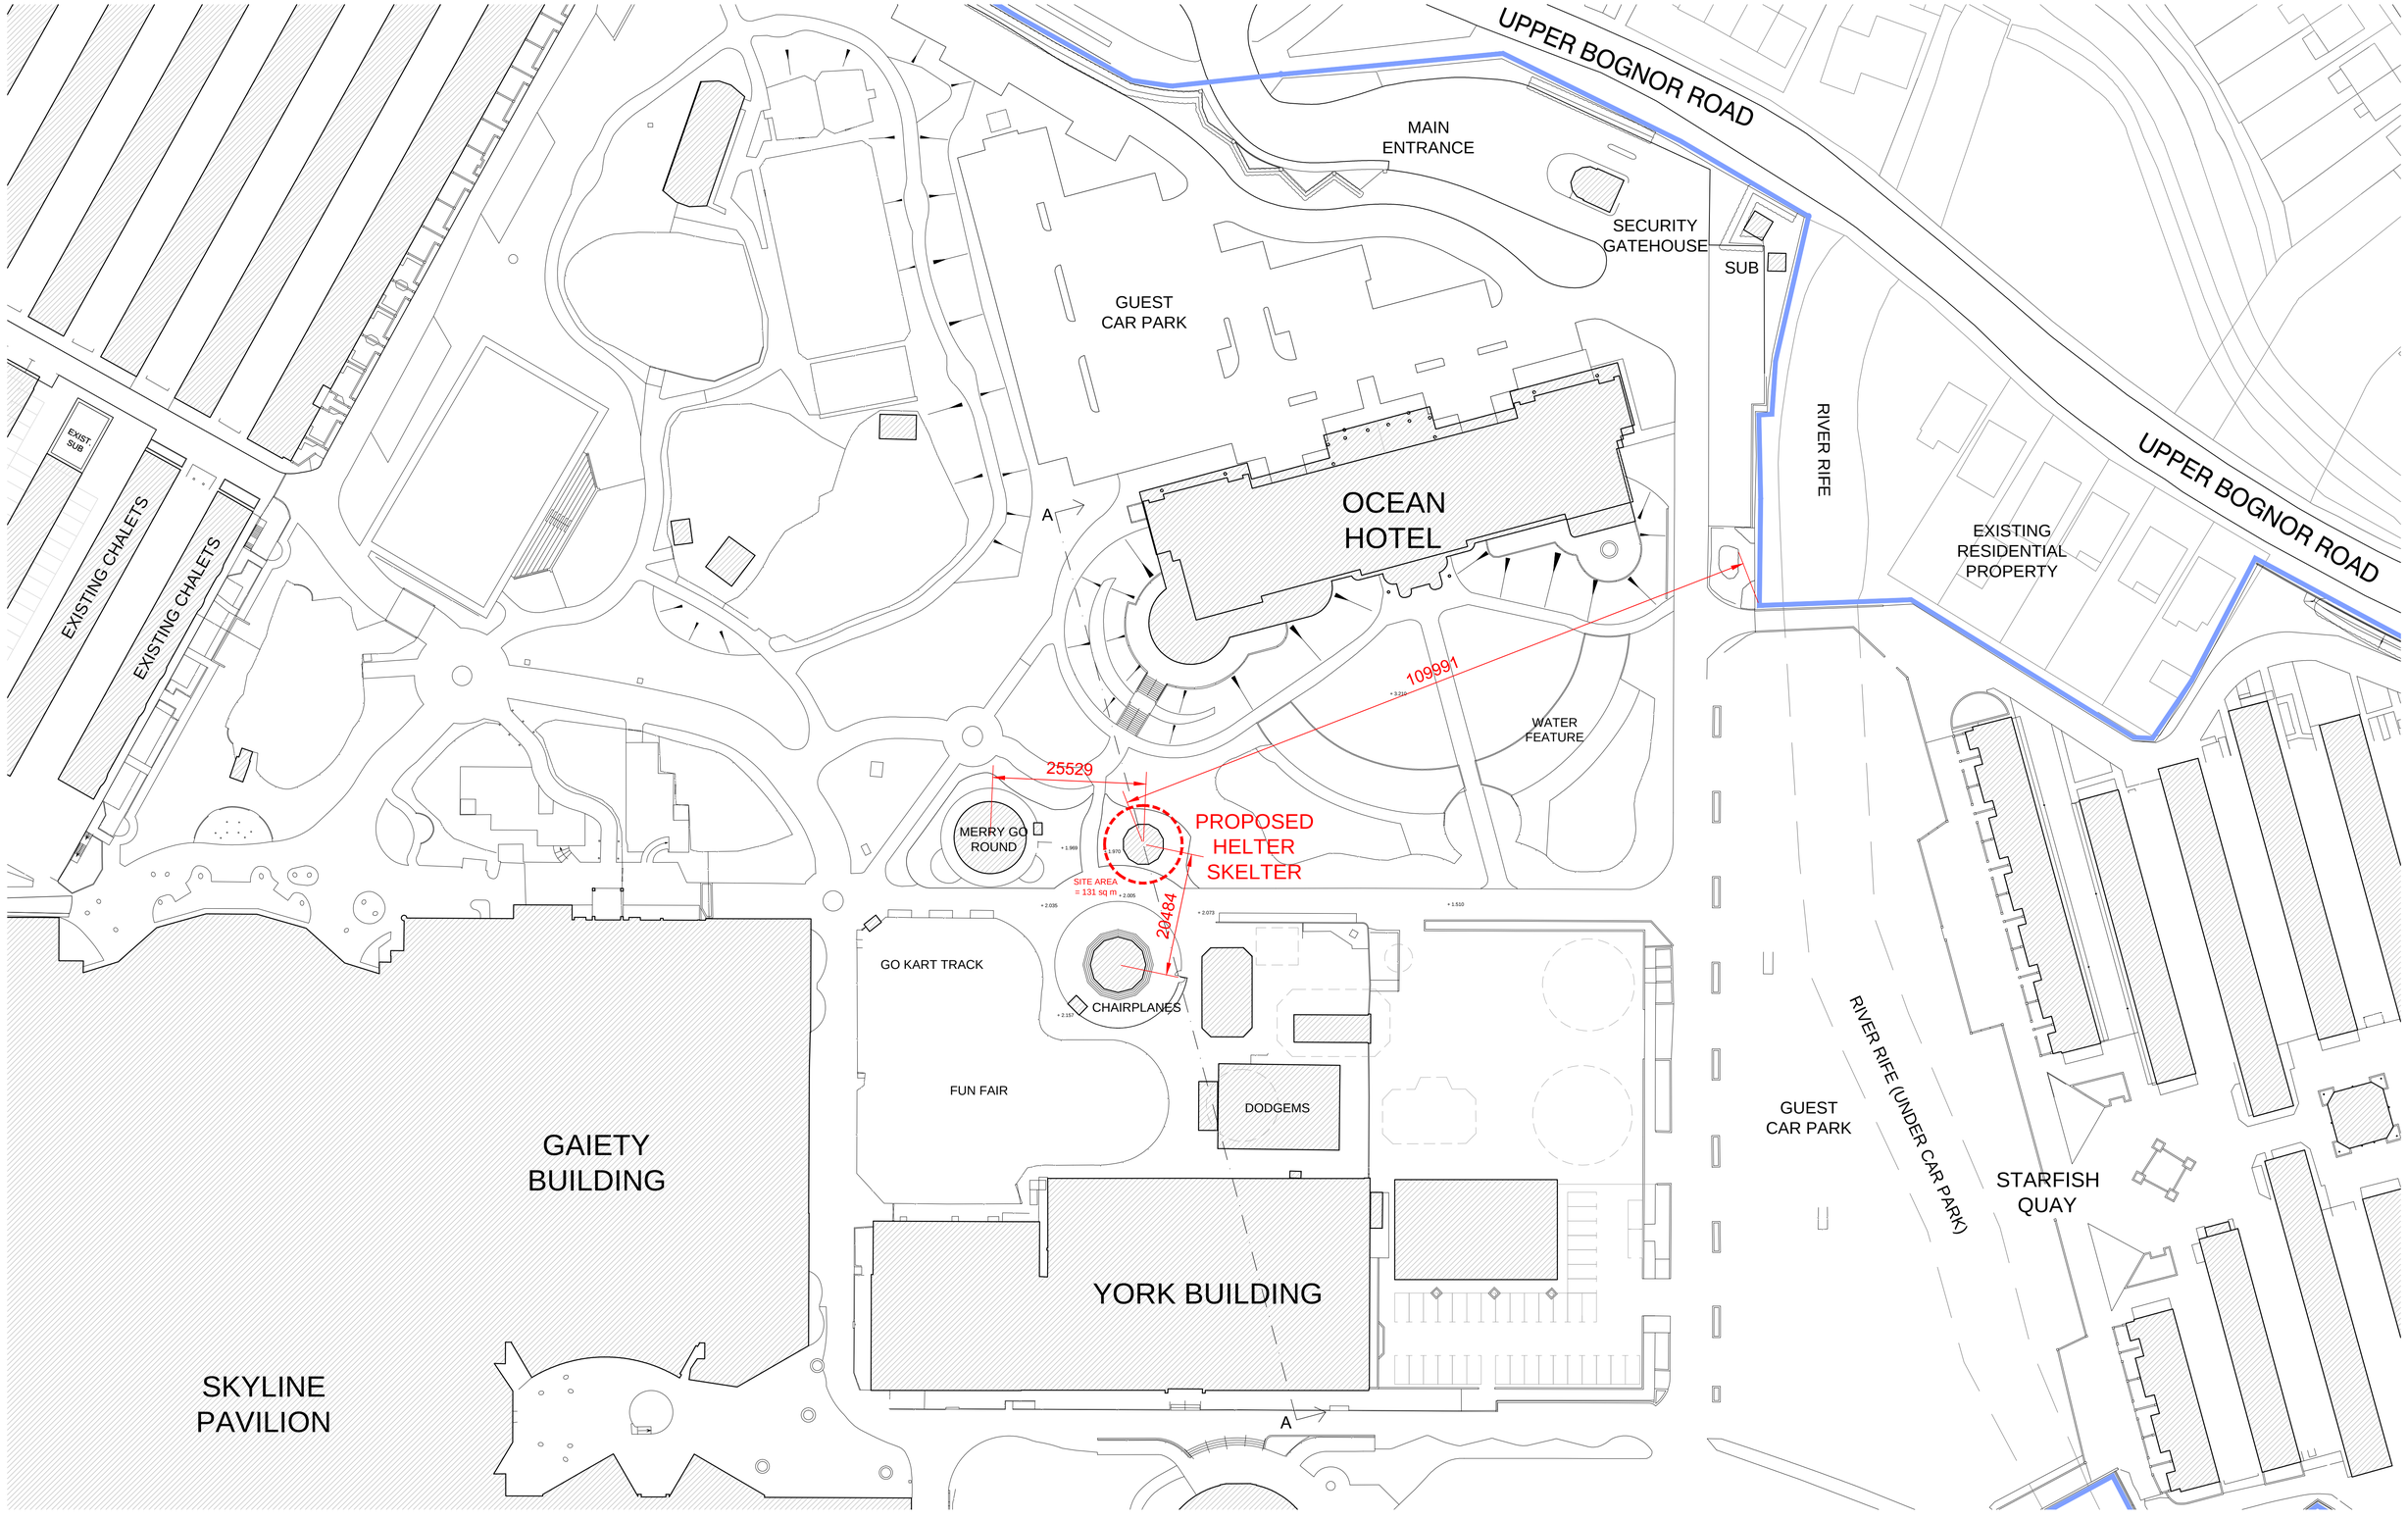


notes:

revisions:

revisions:

N

0 100mm @A1

NOTE: The contractor is responsible for checking all site dimensions and levels. These should be checked prior to the ordering of any components and before the commencement of the works. All discrepancies should be brought to the attention of the Contract Administrator

Bourne Leisure

Helter Skelter

Butlins, Bognor Regis

drawing information title: Site Block Plan

status: Information
date: January 14
scale: 1:500 @ A1
drawn: SJB
chk'd: JS

job: 5134 dwg: 1102 rev: /

pwparchitects
PWP Architects Ltd 61 South Street, Havant, Hampshire PO9 1BZ
t: 02392 482494 f: 02392 481152
e: design@pwp-architects.com
w: www.pwp-architects.com

ARUN DISTRICT COUNCIL BRAMBER