






Ground Floor Plan (Proposed) 1:100
4 x 2 bed Flats x 2 blocks

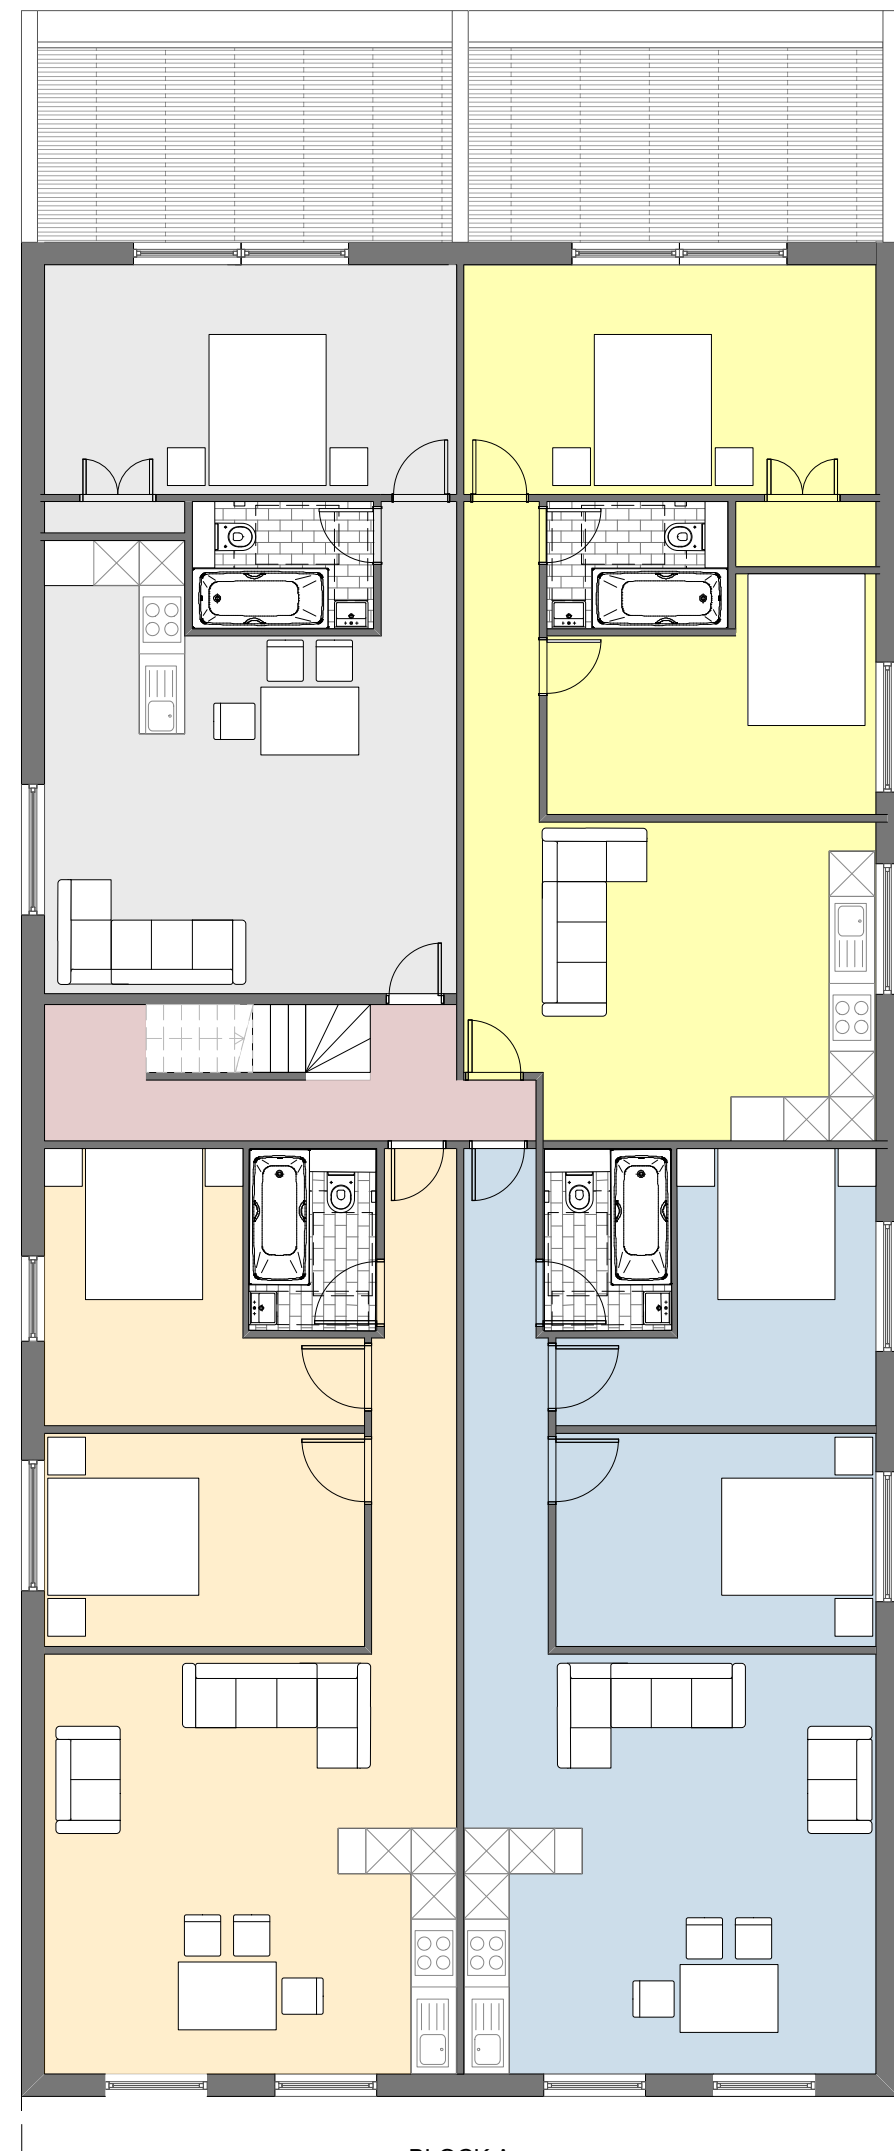


First Floor Plan (Proposed) 1:100
3 x 2 bed Flats & 1 x 1 Bed Flats
x 2 Blocks

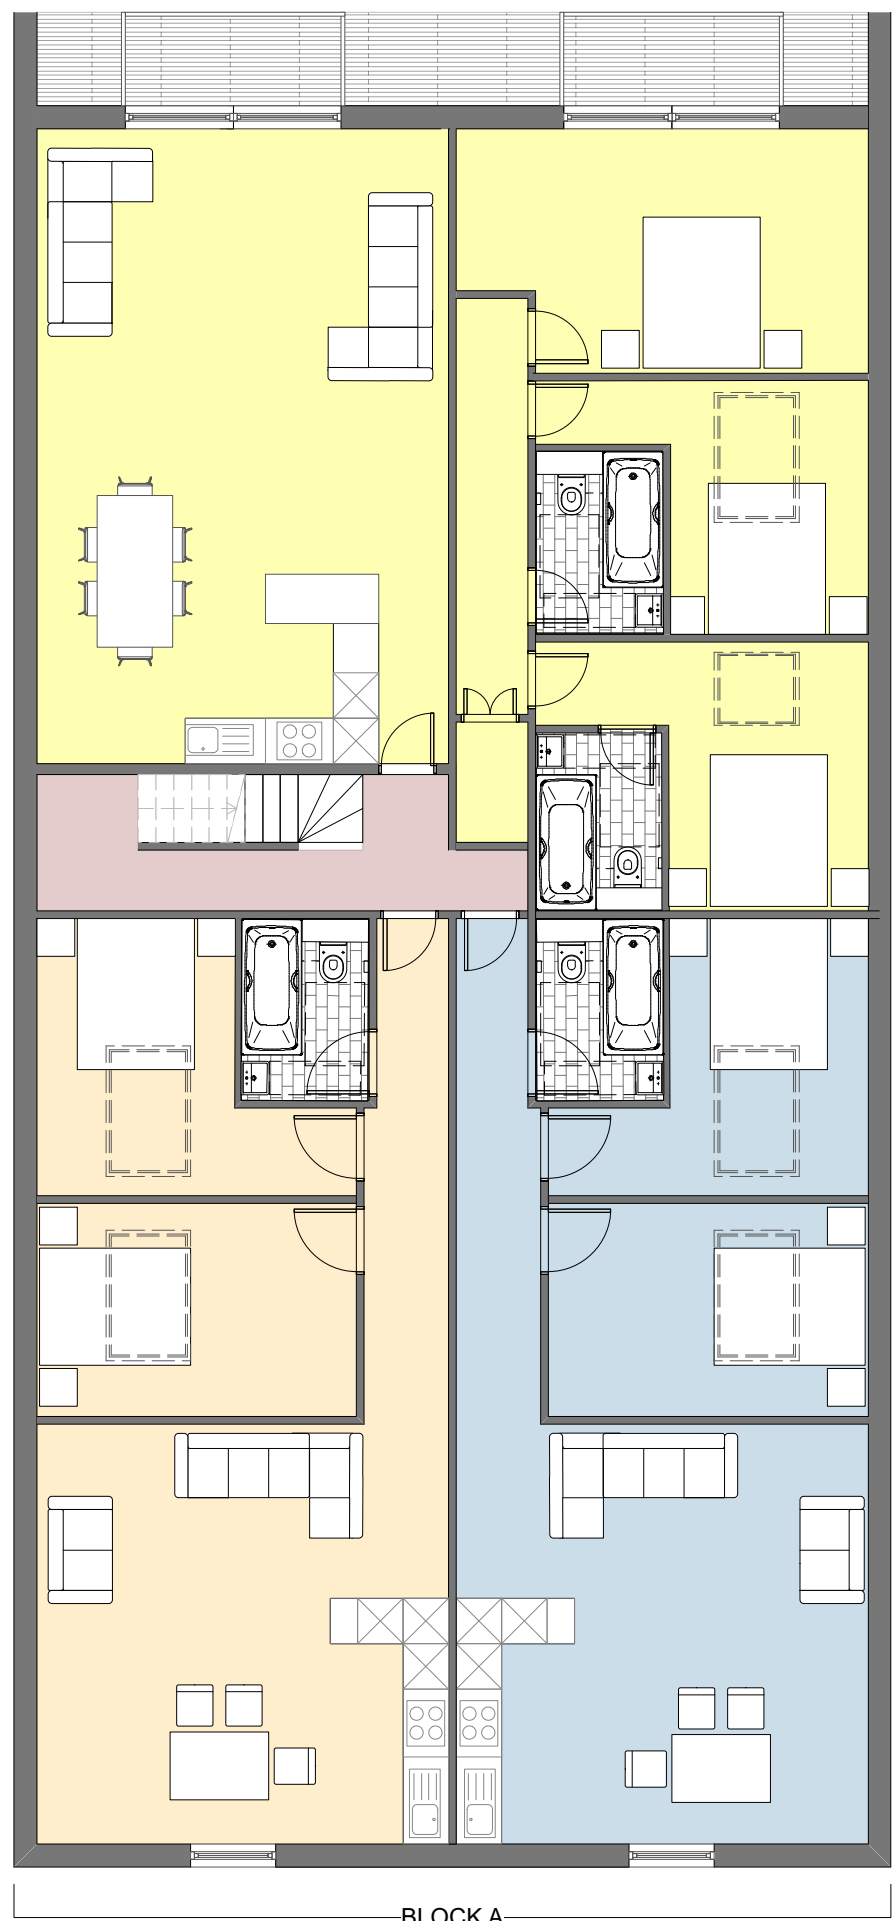


Second Floor Plan (Proposed) 1:100
2 x 2 bed Flats & 1 x 3 Bed Flats
x 2 Blocks

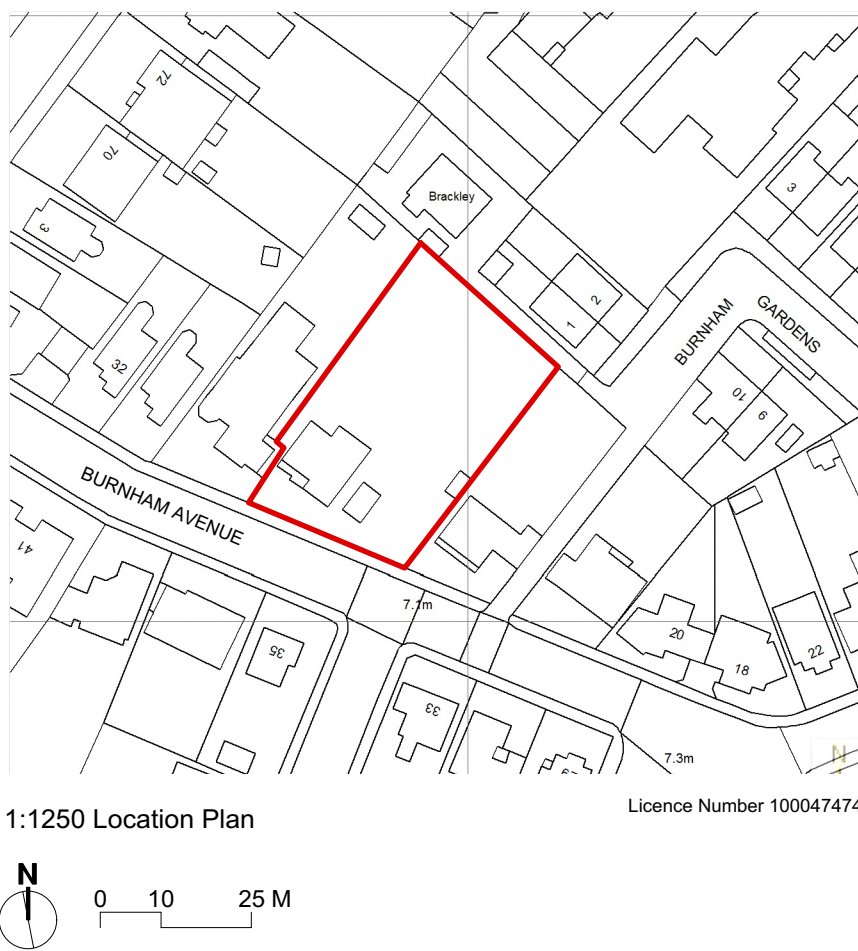

1:1250 Location Plan
Licence Number 100047474

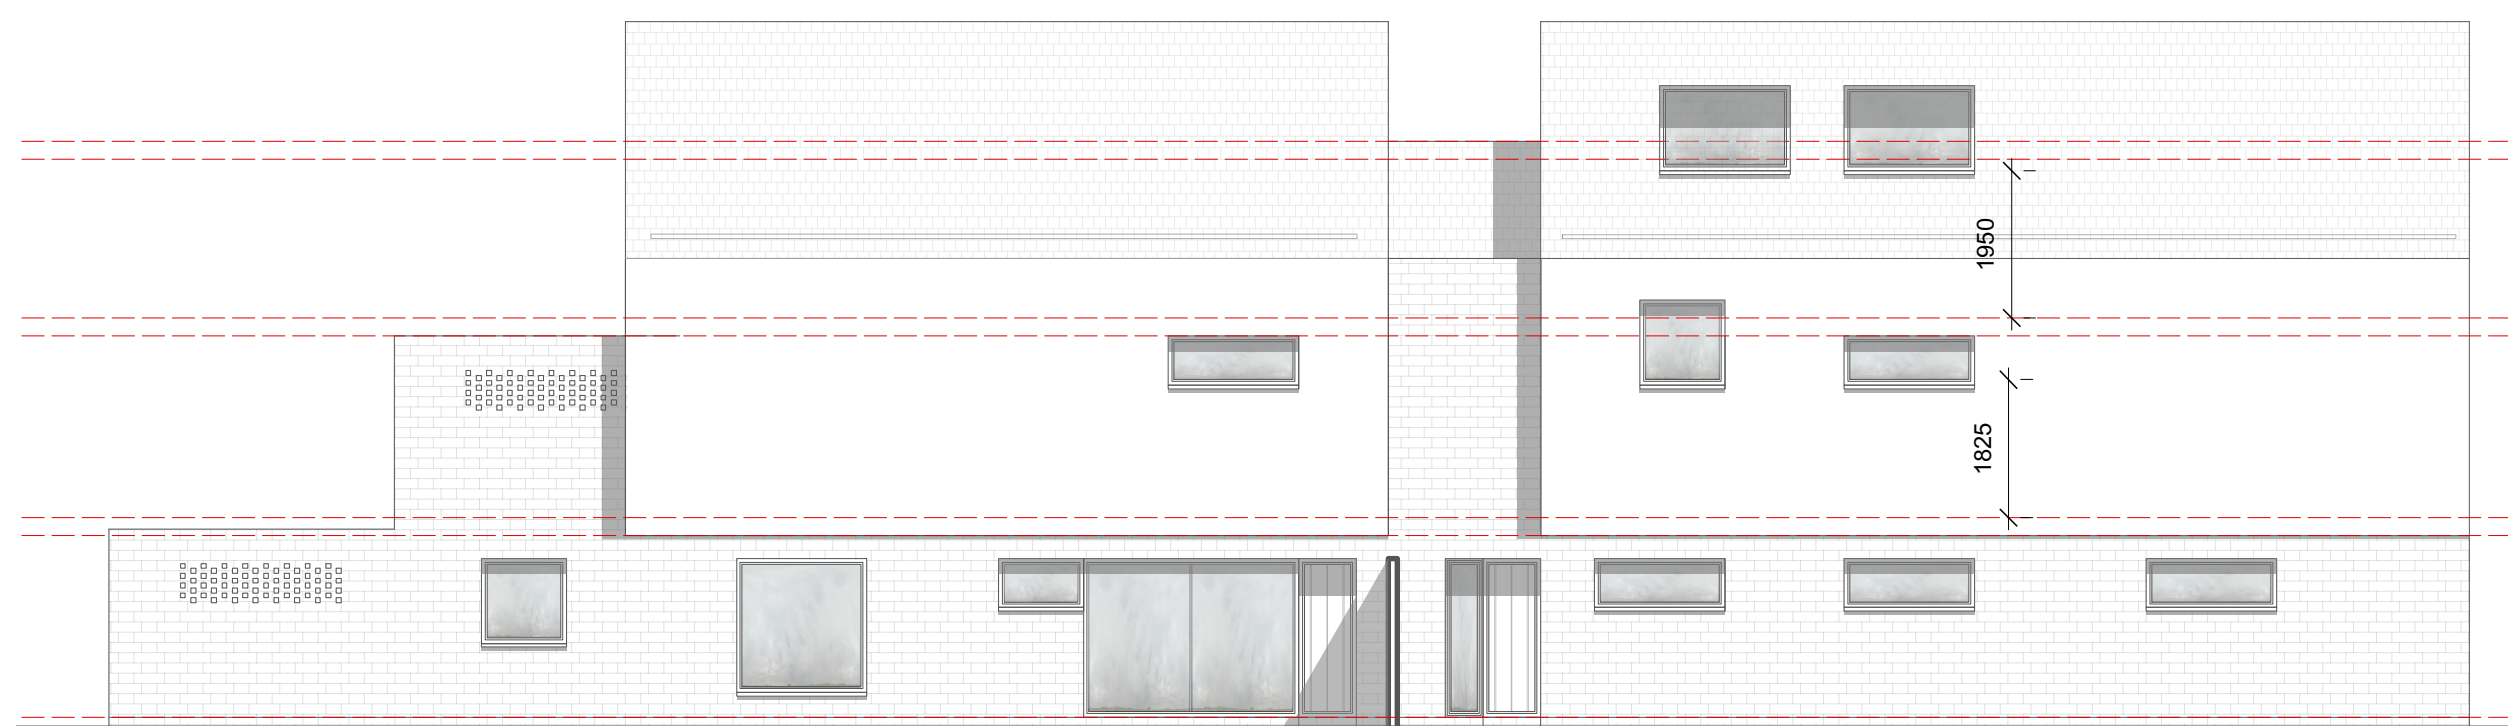

West Elevation BLOCK A (Proposed) 1:100
0 2.5 5.0 M

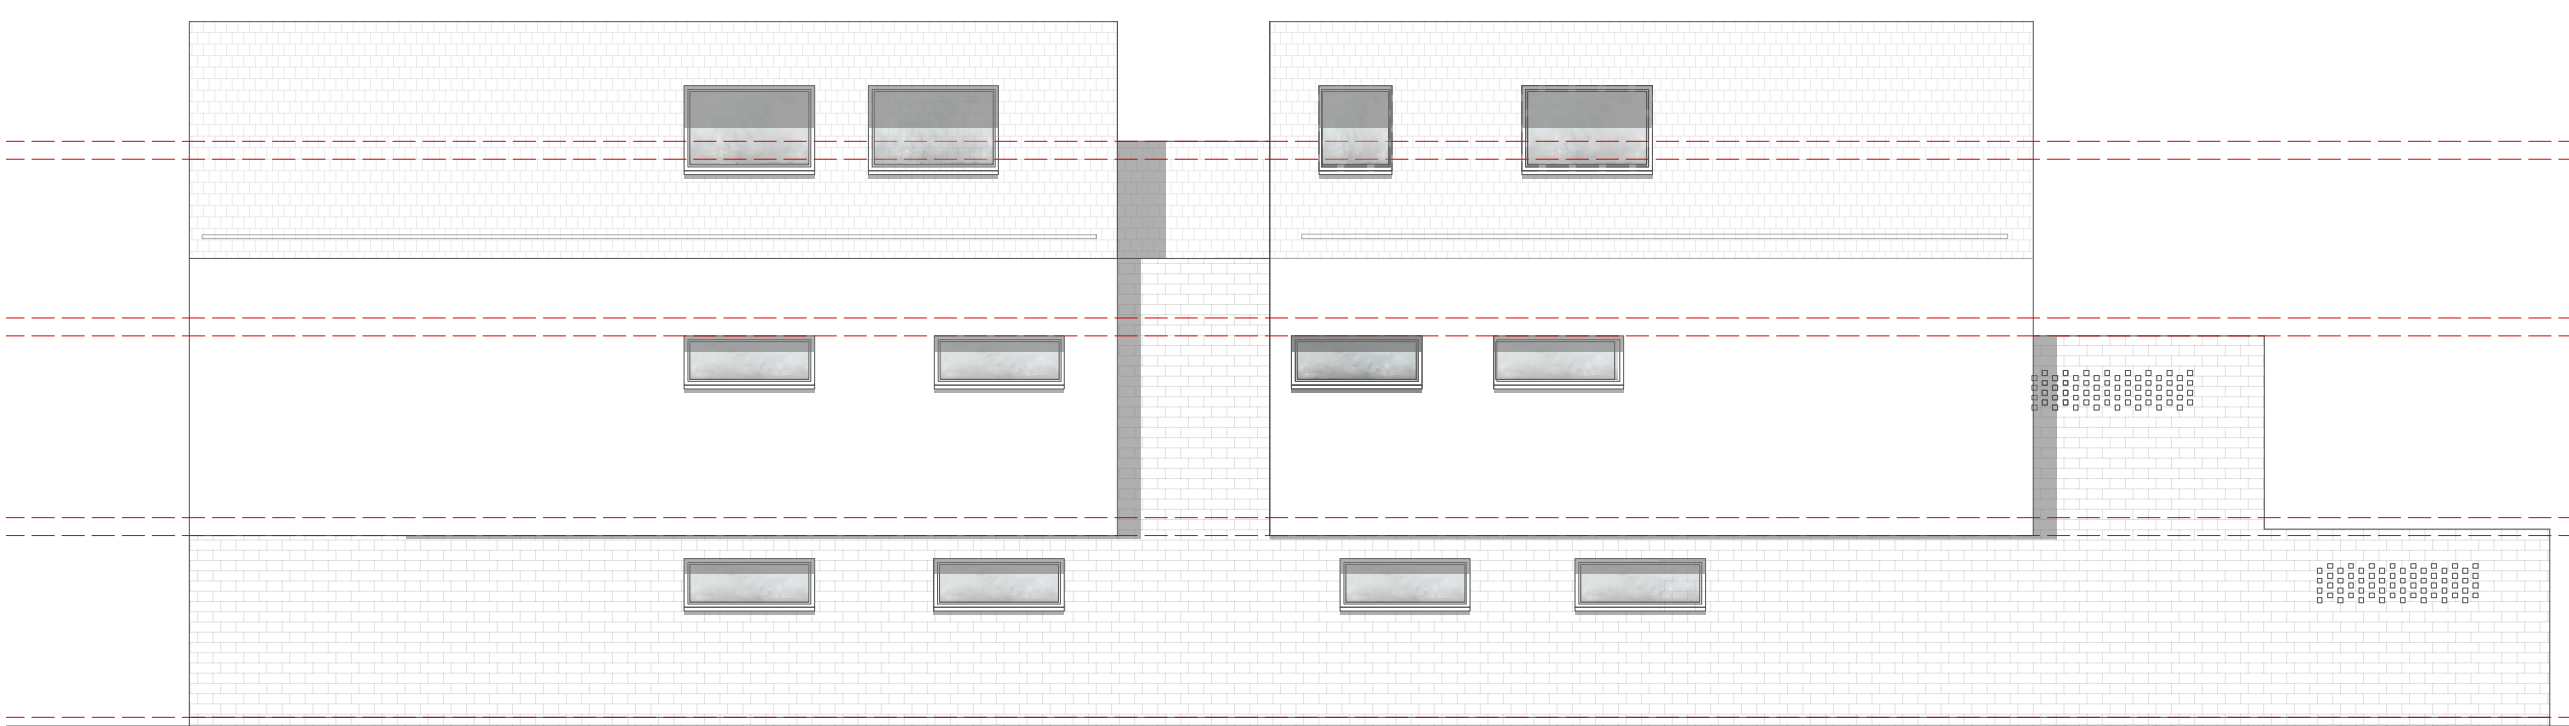


East Elevation BLOCK A (Proposed) 1:100




East Elevation BLOCK B (Proposed) 1:100



South Elevation (Proposed) 1:100
0 2.5 5.0 M

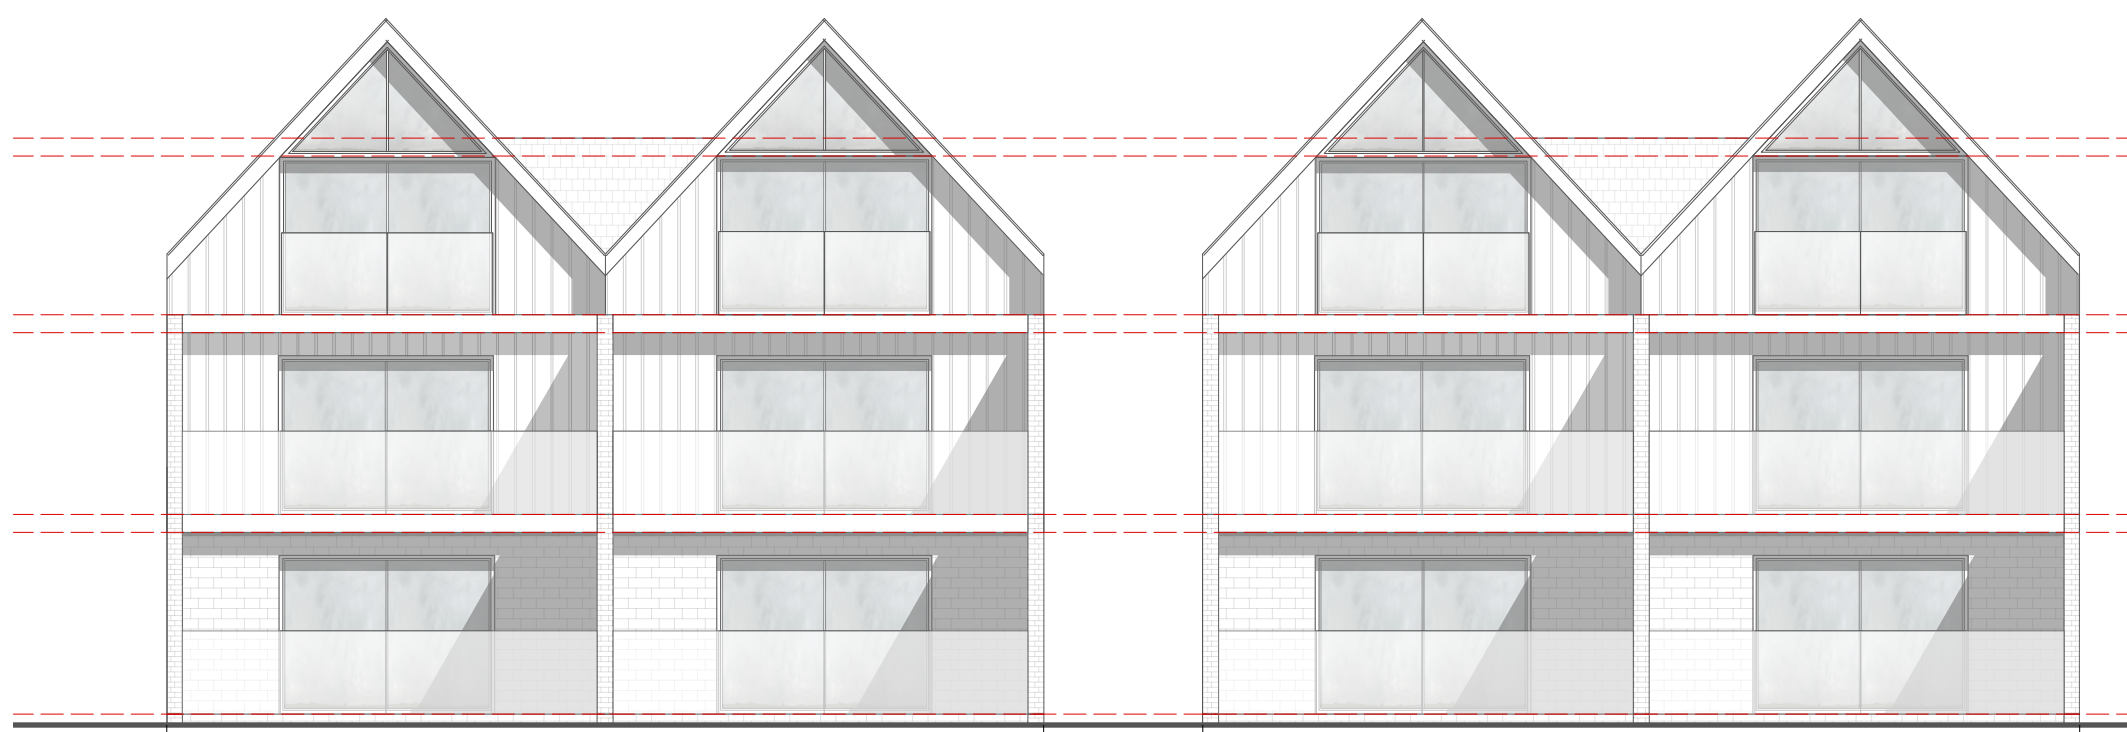

North Elevation (Proposed) 1:100

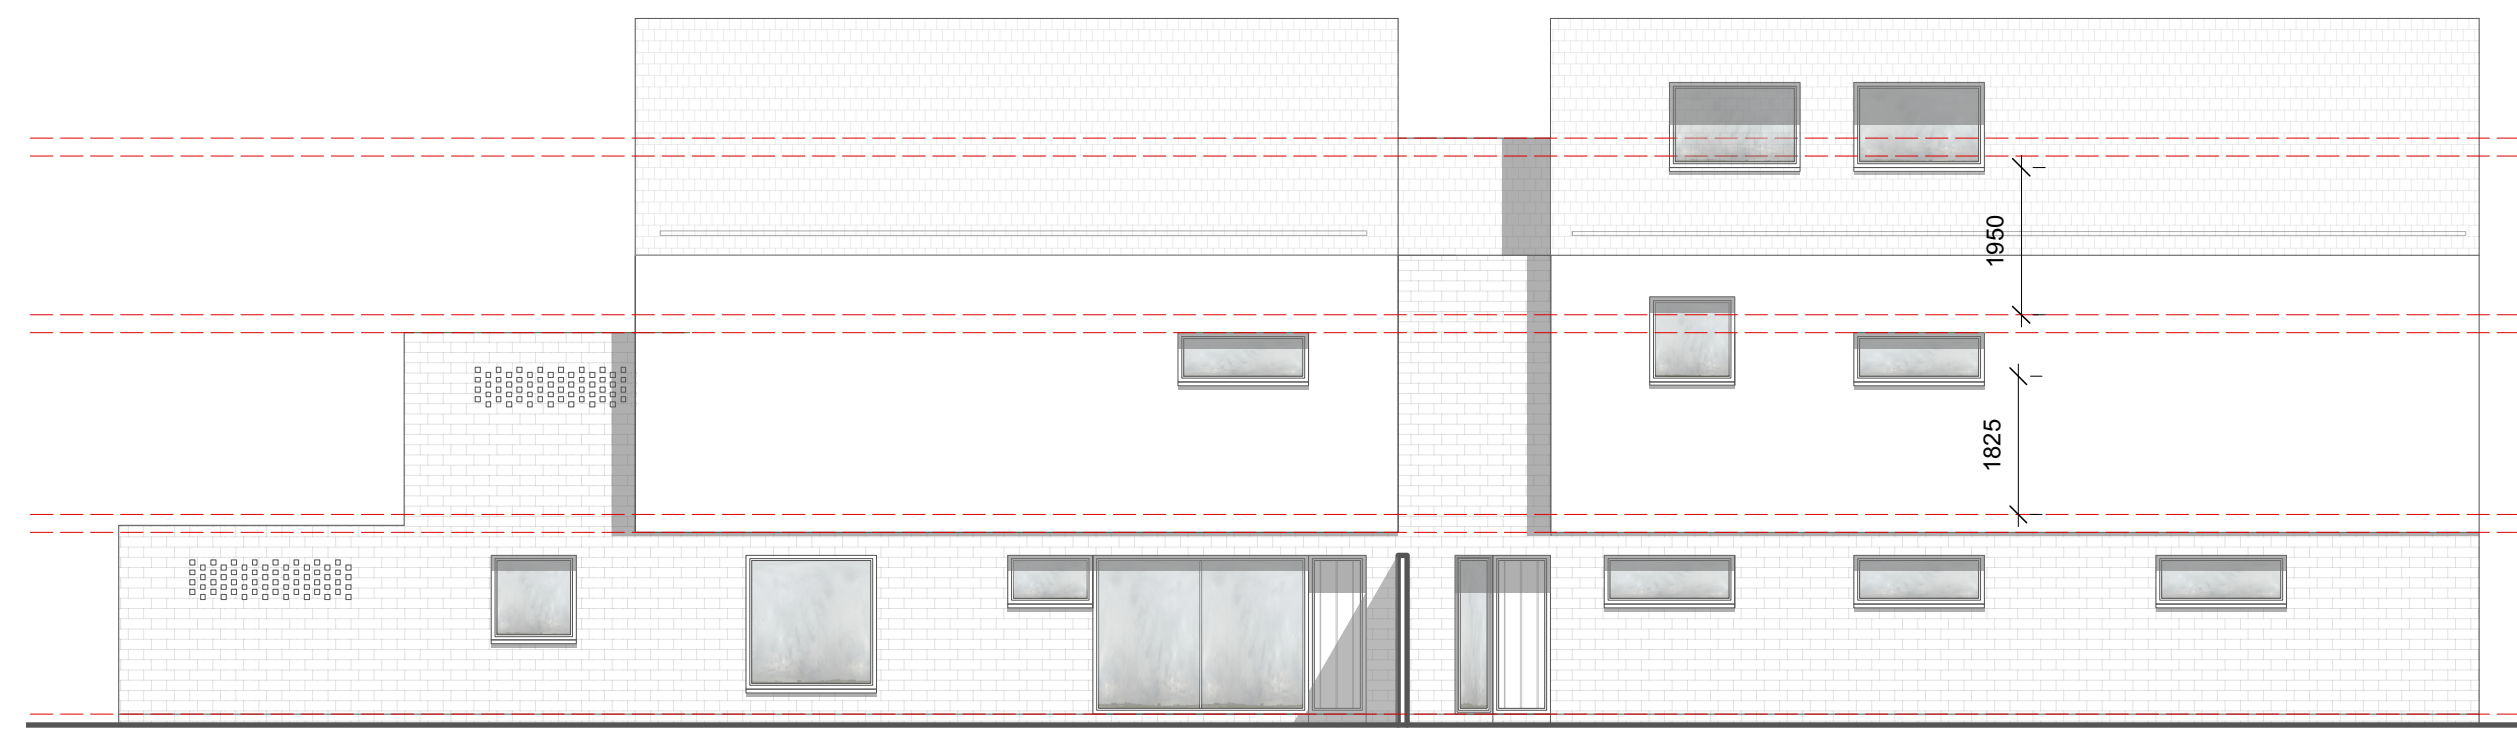

West Elevation BLOCK B (Proposed) 1:100



Streetscape (Proposed) 1:100
0 2.5 5.0 M

- Materials List
- White Render to Upper Elevations
 - Brickwork to Lower Elevations
 - Hung Tiles to roof area
 - Vertical Timber cladding to north elevation
 - Brick Facing Site Screens to North Elevation
 - Anthracite Double Glazed Aluminium Windows
 - Frameless glazed Balustrades to outdoor amenity
 - Timber Doors
 - Timber Fencing to boundary
 - Brick Bin and Bike Stores
 - Planting to suit



Roof / Site Plan (Proposed) 1:200