




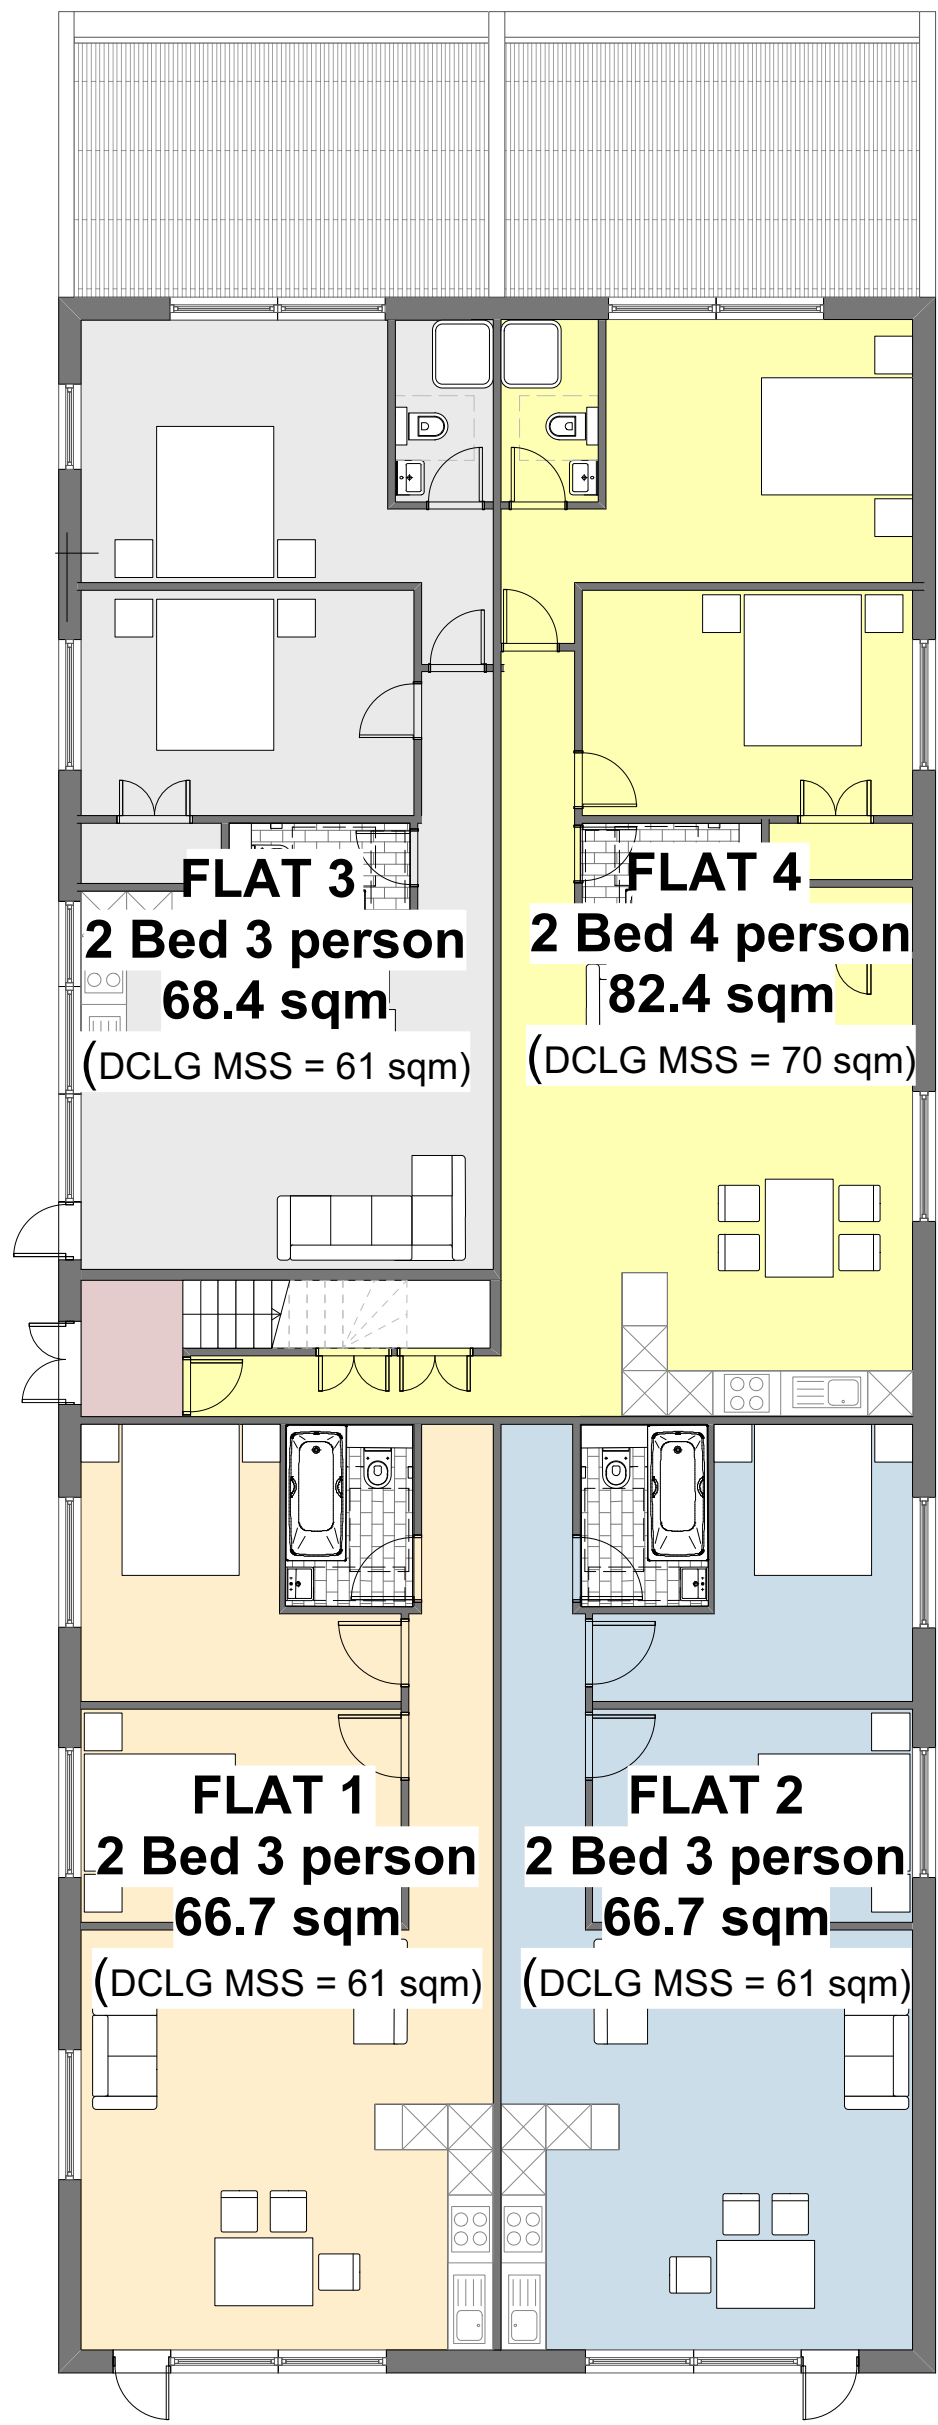


GF BLOCK A
1:100

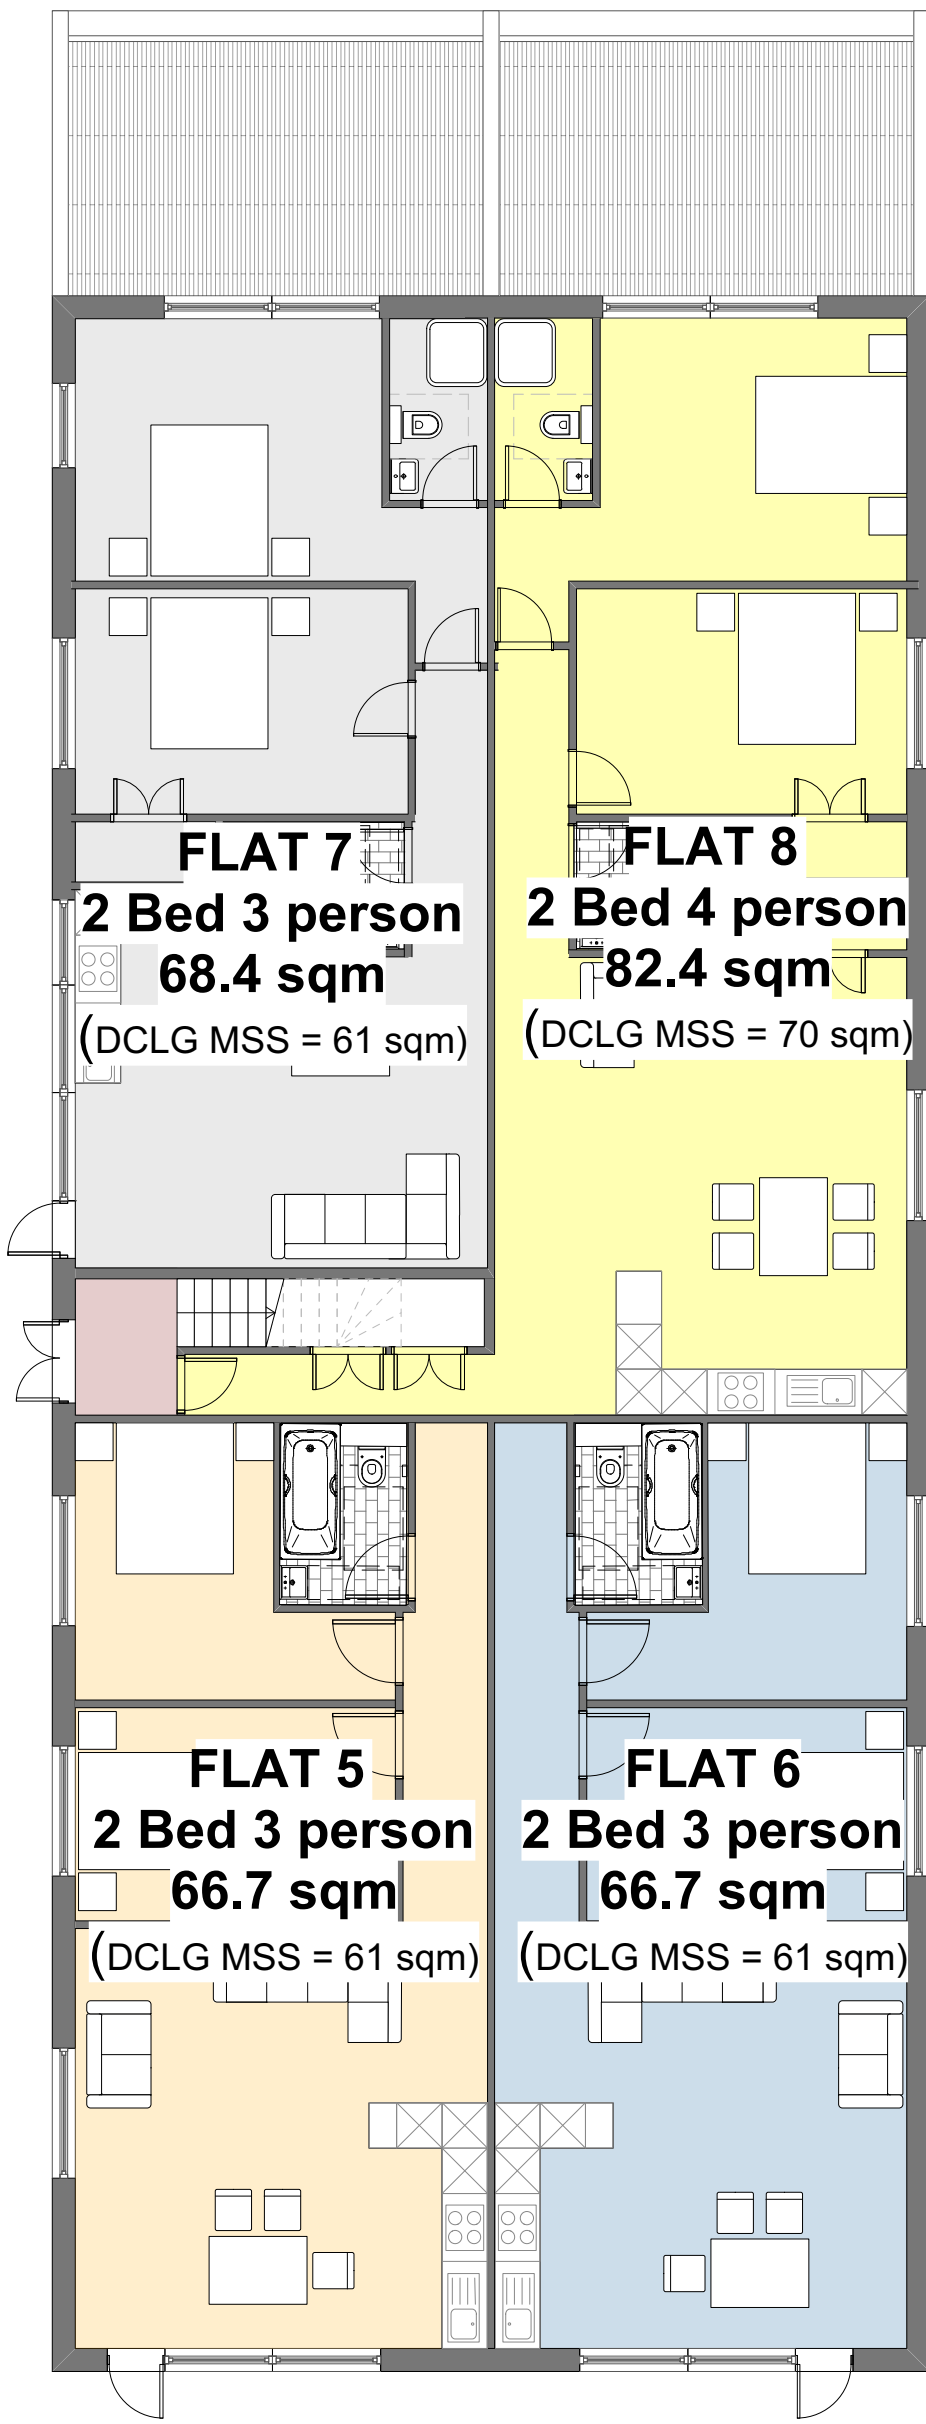


GF BLOCK B

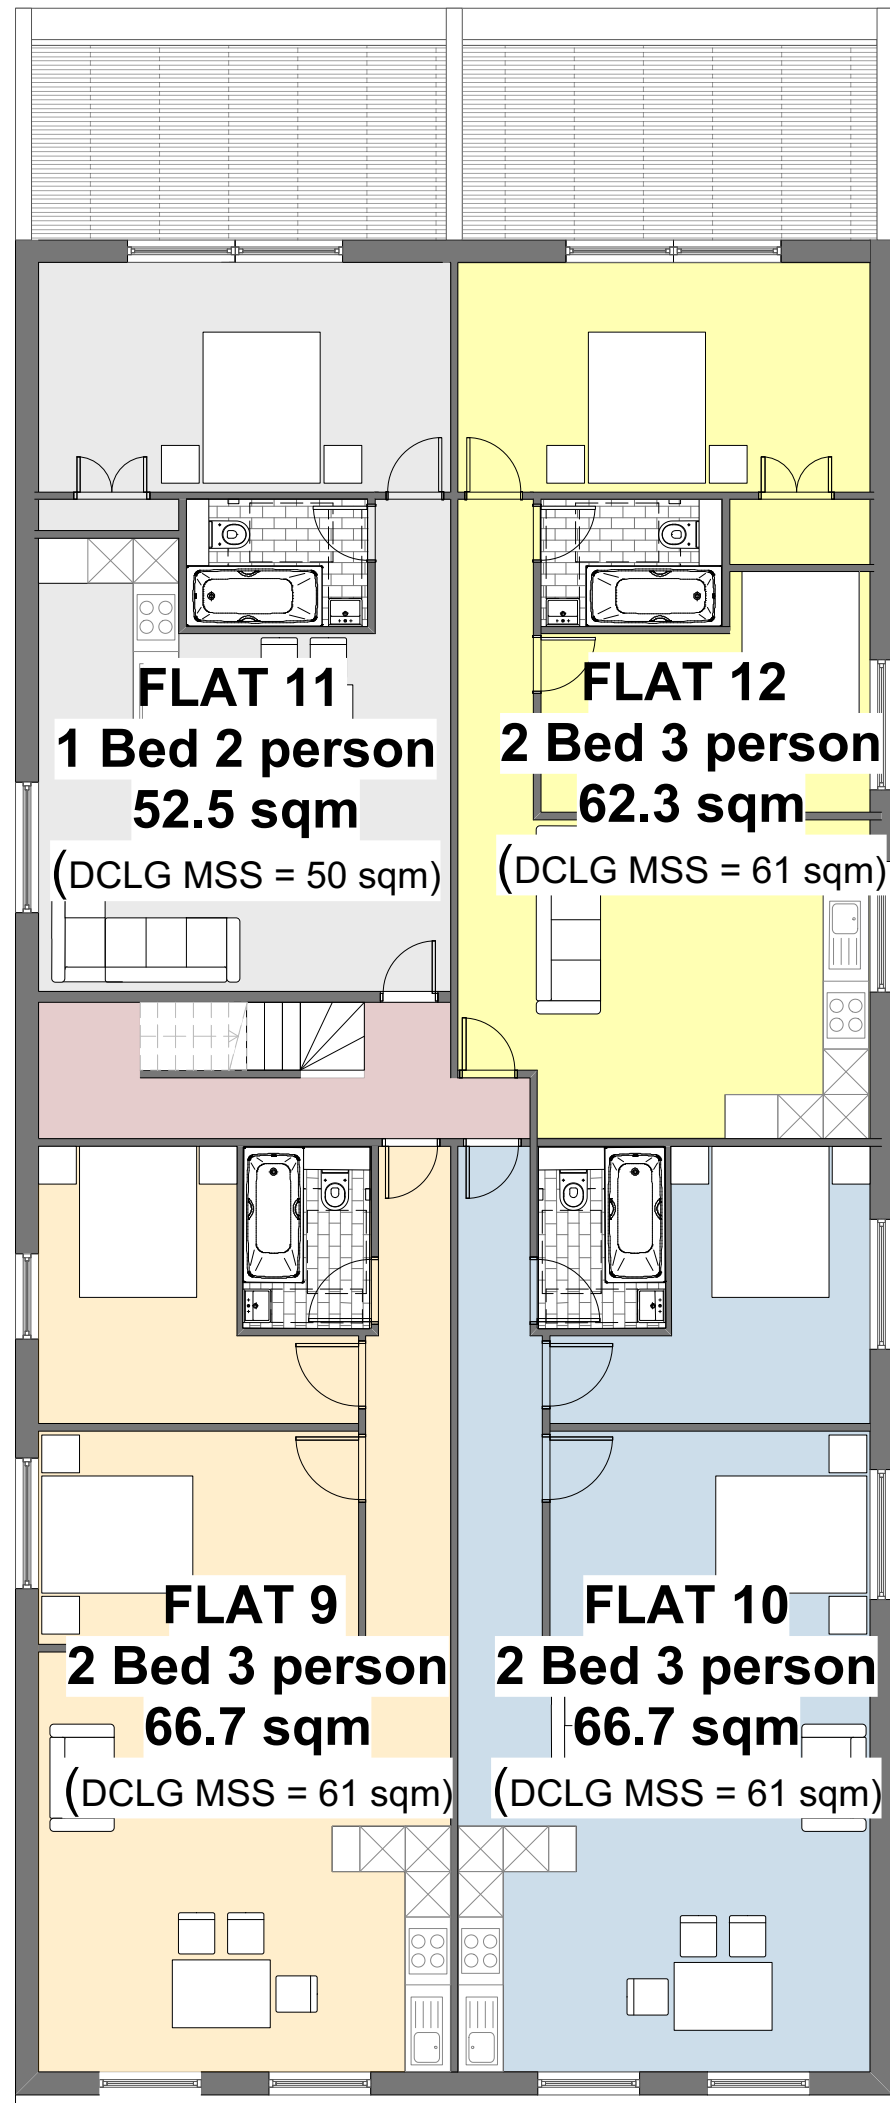


FF BLOCK A

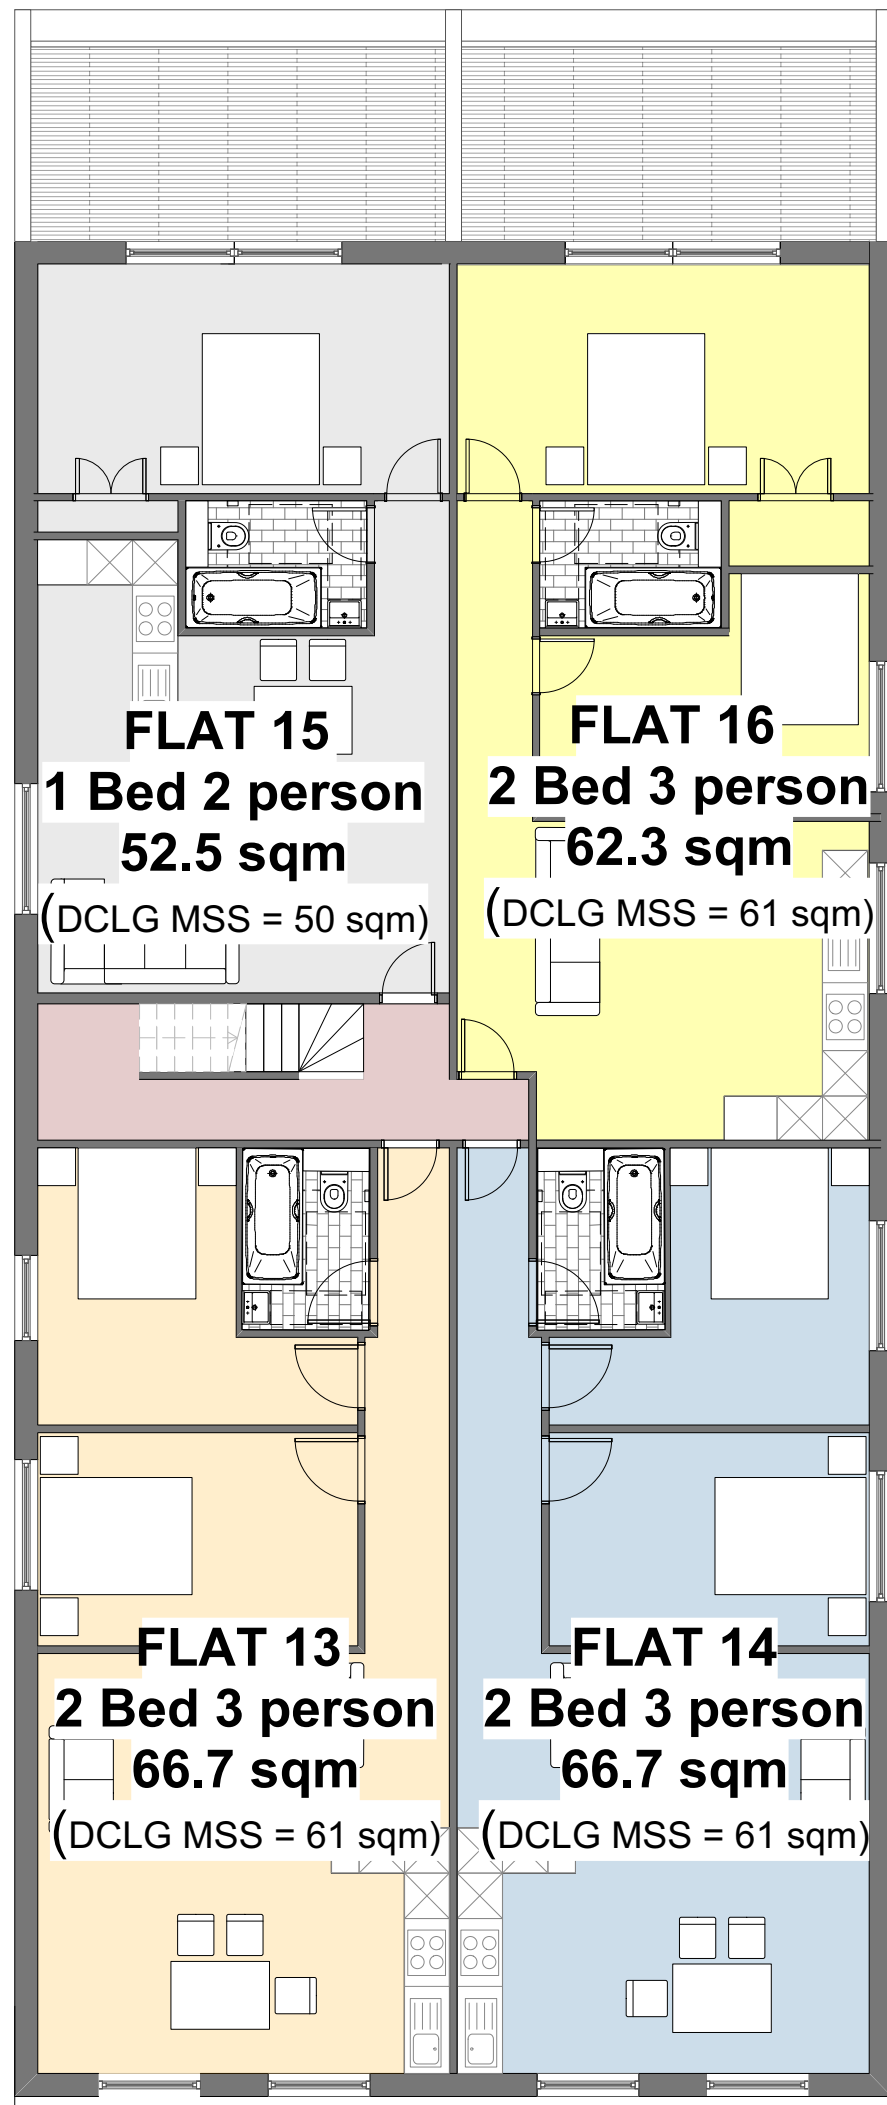

FF BLOCK B

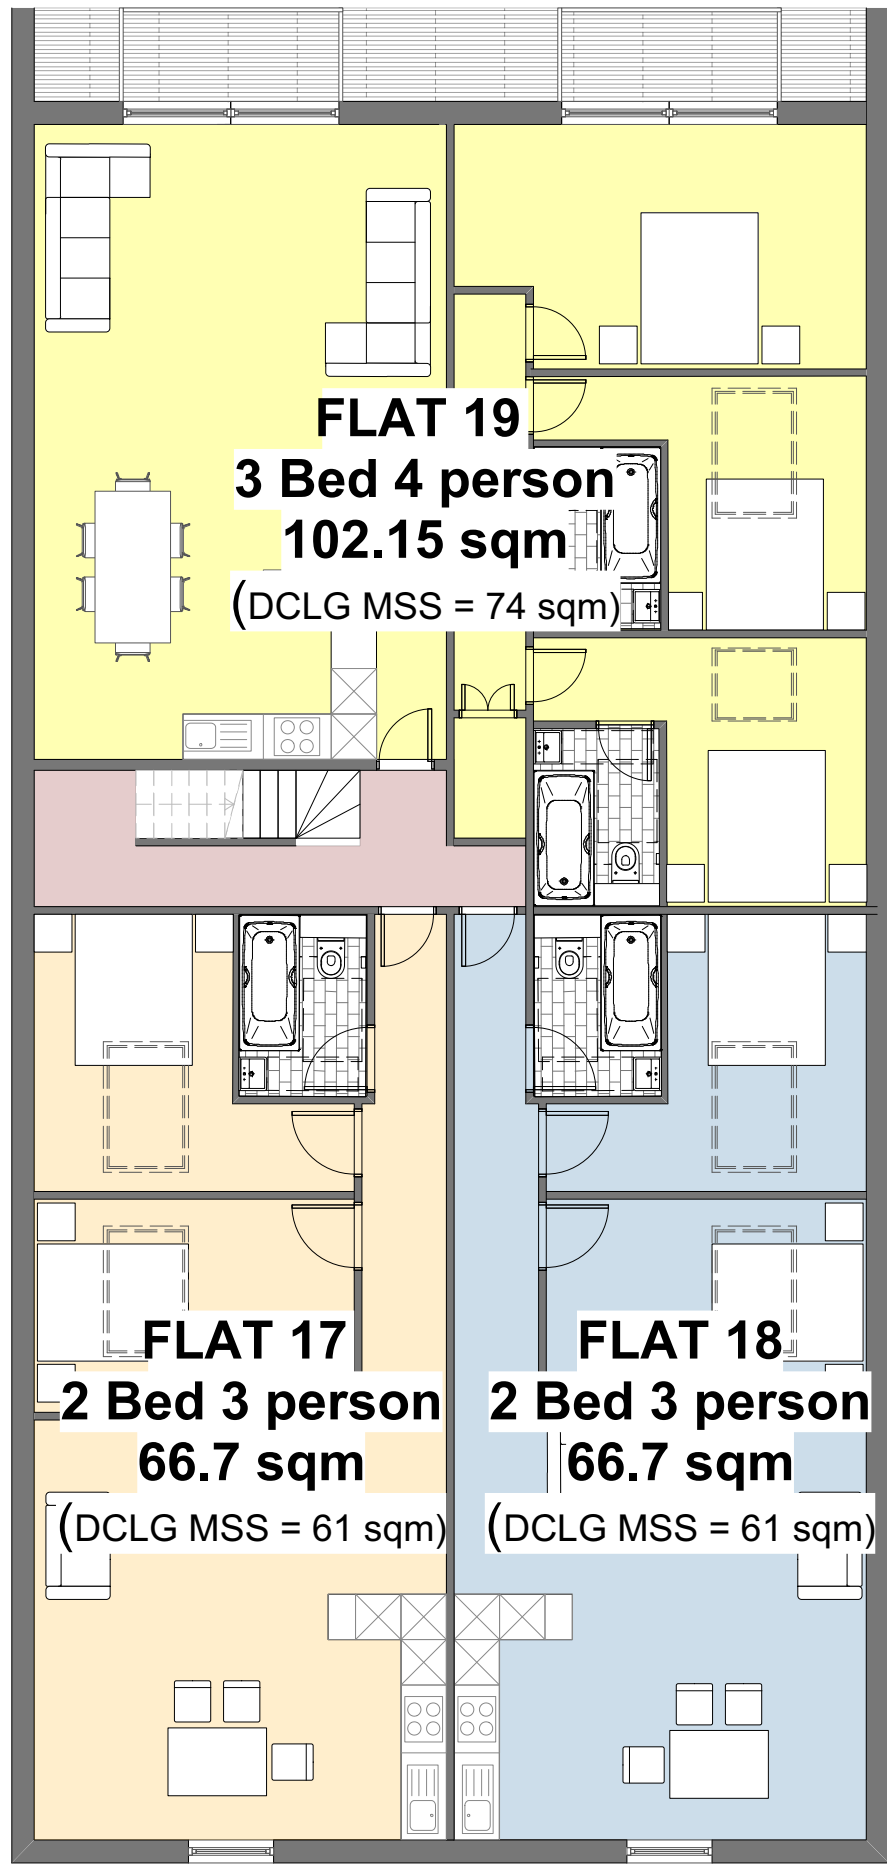

2F BLOCK A

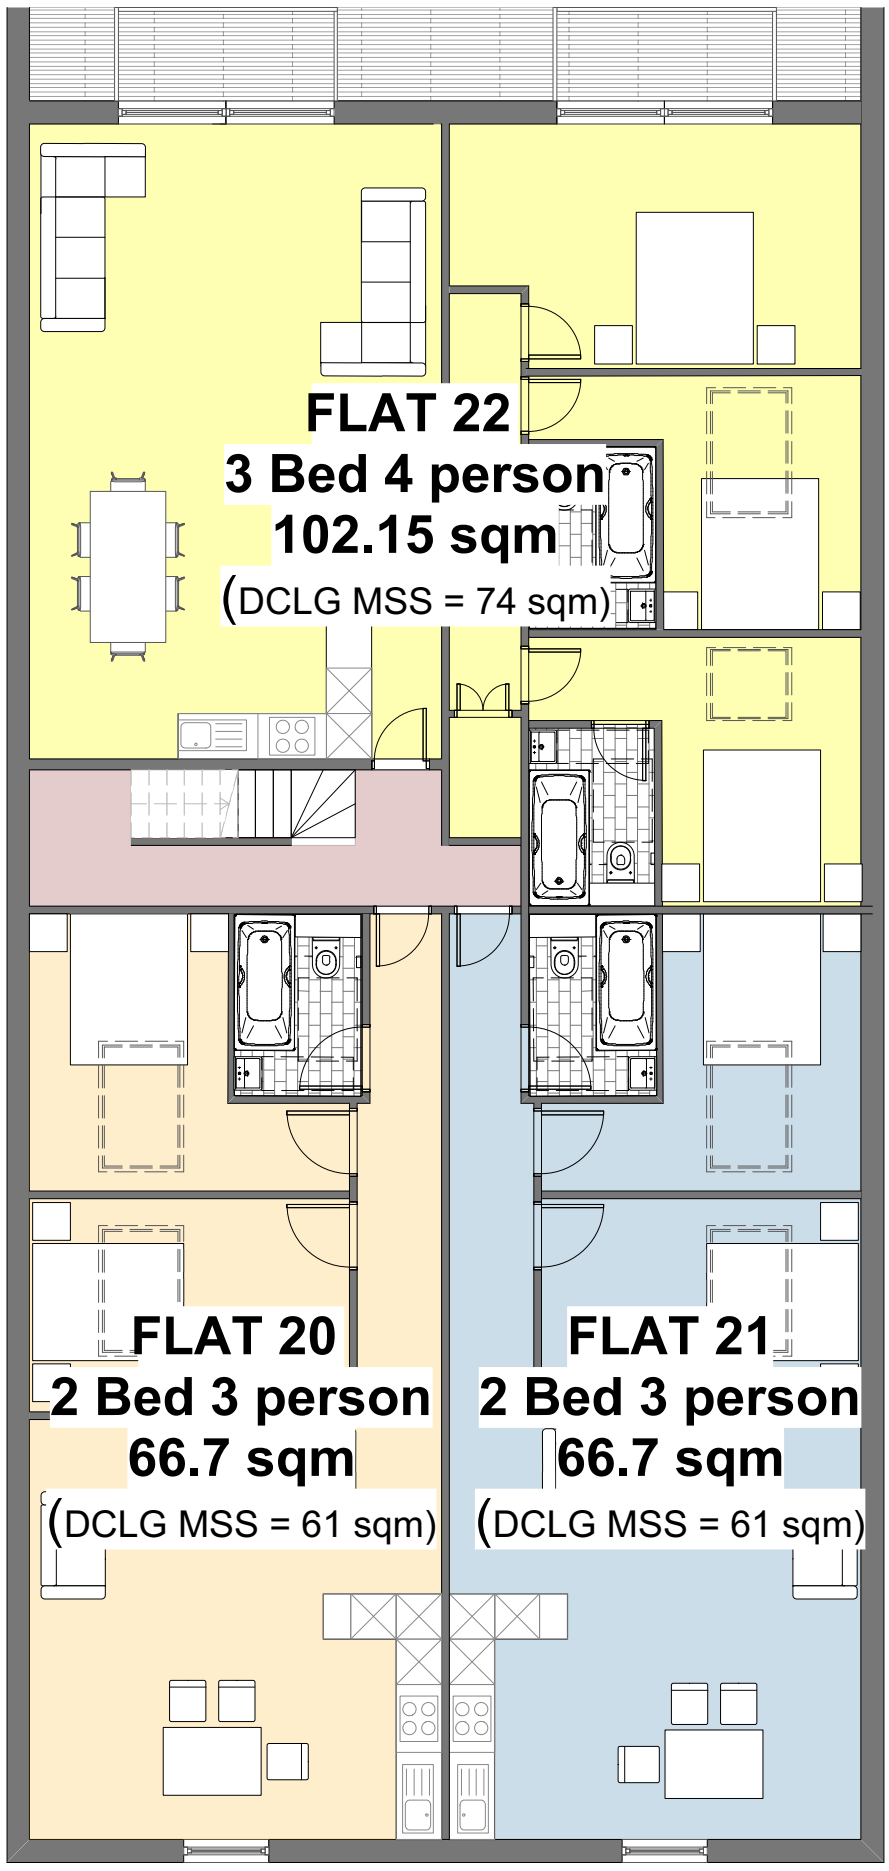

2F BLOCK B

Number of bedrooms(b)	Number of bed spaces (persons)	1 storey dwellings	2 storey dwellings	3 storey dwellings	Built-in storage
1b	1p	39 (37) ²			1.0
	2p	50	58		1.5
2b	3p	61	70		2.0
	4p	70	79		
3b	4p	74	84	90	2.5
	5p	86	93	99	
	6p	95	102	108	
4b	5p	90	97	103	3.0
	6p	99	106	112	
	7p	108	115	121	
	8p	117	124	130	
5b	6p	103	110	116	3.5
	7p	112	119	125	
	8p	121	128	134	
6b	7p	116	123	129	4.0
	8p	125	132	138	

Job Title 232 BA/CB
Drawing
Sizes
Scale:1:100 & Various@ A1
Drg.No. ADS-006-P *
Drawn by: NJH
Issued to: LA
Status: Planning
Date 28.03.19