
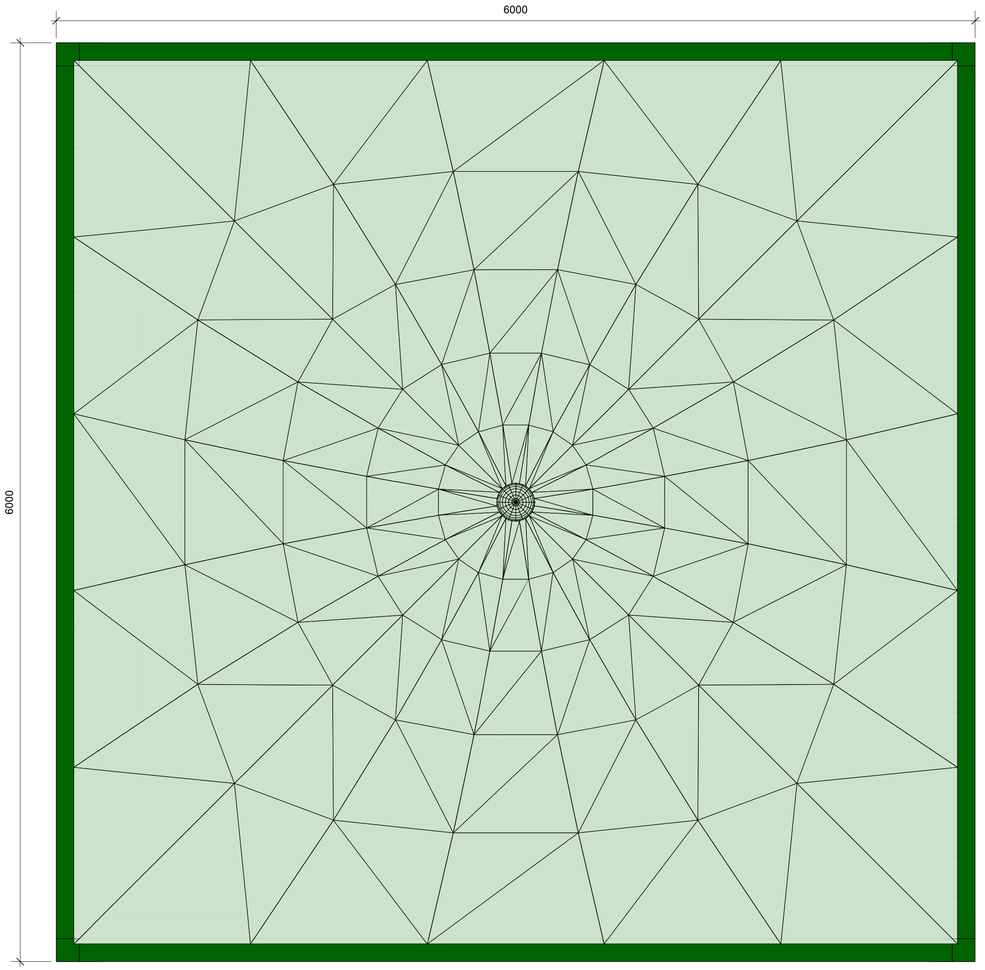



1:20 PLAN VIEW

0 0.5m 1.0m 1.5m 2.0m

SCALE 1:20

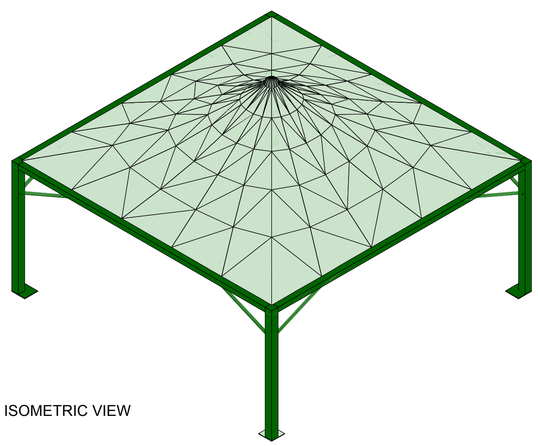

ISOMETRIC VIEW

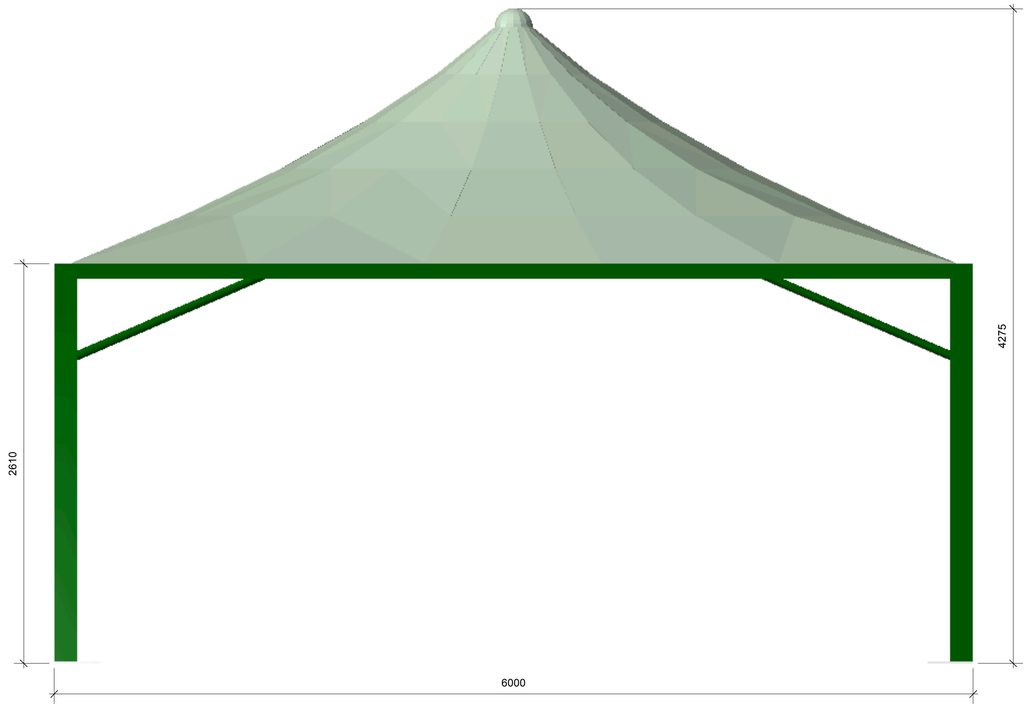

1:20 FRONT ELEVATION (SAME ON ALL SIDES)

0 0.5m 1.0m 1.5m 2.0m

SCALE 1:20

notes:

amendments:

Felce & Guy Partnership LLP
Architects
73 Holland Road | Hove | East Sussex | BN3 1LB
T: 01273 736217 F: 01273 720979 E: info@felceandguy.co.uk

project:	PROPOSED CANOPY
location:	ST MARY'S CATHOLIC PRIMARY SCHOOL, BOGNOR REGIS
client:	THE SCHOOL GOVERNORS
drawing:	PLAN AND ELEVATIONS

scale:	1:20	page:	A1
drawn by:	MS	checked by::	JG JS
date:	DECEMBER 2014	drawing number:	2240.17-SK2
		revision:	--

© Felce & Guy Partnership LLP

ARUN DISTRICT COUNCIL BR/4/15/PL