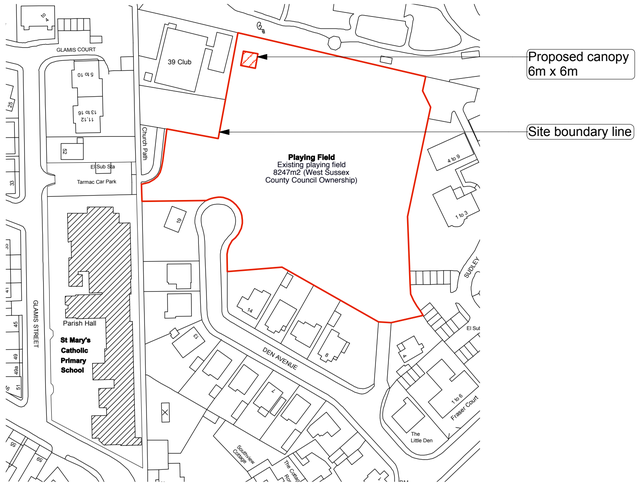



0 20m 40m 60m 80m 100m

SCALE 1:1250

OS account No. 100006304

**SITE LOCATION PLAN** 1:1250

0 10m 20m 30m 40m 50m

SCALE 1:500

**BLOCK PLAN** 1:500

notes:

DRAWINGS ARE FOR PLANNING PURPOSES ONLY AND ARE NOT TO BE USED FOR CONSTRUCTION.
DO NOT SCALE FROM THESE DRAWINGS.
DIMENSIONS TO BE CHECKED ON SITE.

amendments:


Felce & Guy Partnership LLP
Architects

73 Holland Road | Hove | East Sussex | BN3 1LB
T: 01273 736217 F: 01273 720979 E: info@felceandguy.co.uk


| | |
|---|---|
| project: | PROPOSED CANOPY |
| location: | ST MARY'S CATHOLIC PRIMARY SCHOOL, BOGNOR REGIS. |
| client: | THE GOVERNORS OF THE SCHOOL |
| drawing: | SITE LOCATION AND BLOCK PLAN |
| scale: | 1:500 & 1:1250 |
| page: | A1 |
| drawn by: | CM |
| checked by: | -- |
| date: | JAN 2014 |
| drawing number: | **2240-17/02** |
| revision: | |

© Felce & Guy Partnership LLP