



west

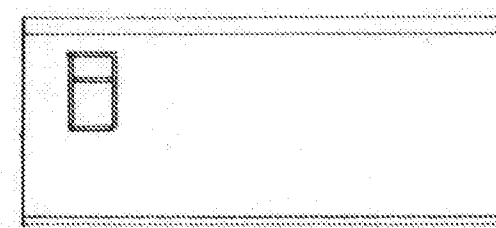


north

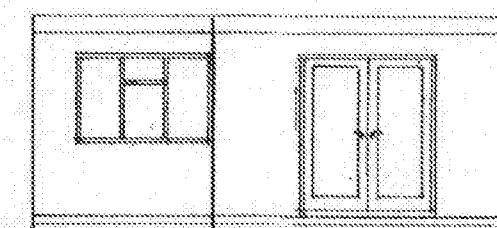


south

1 : 100

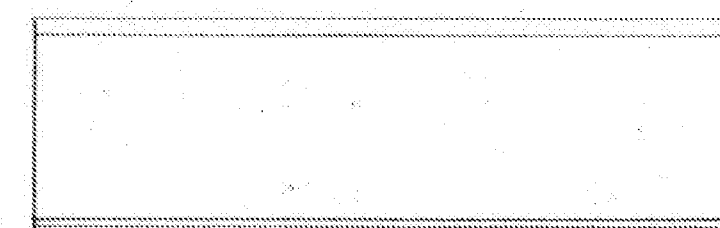


east

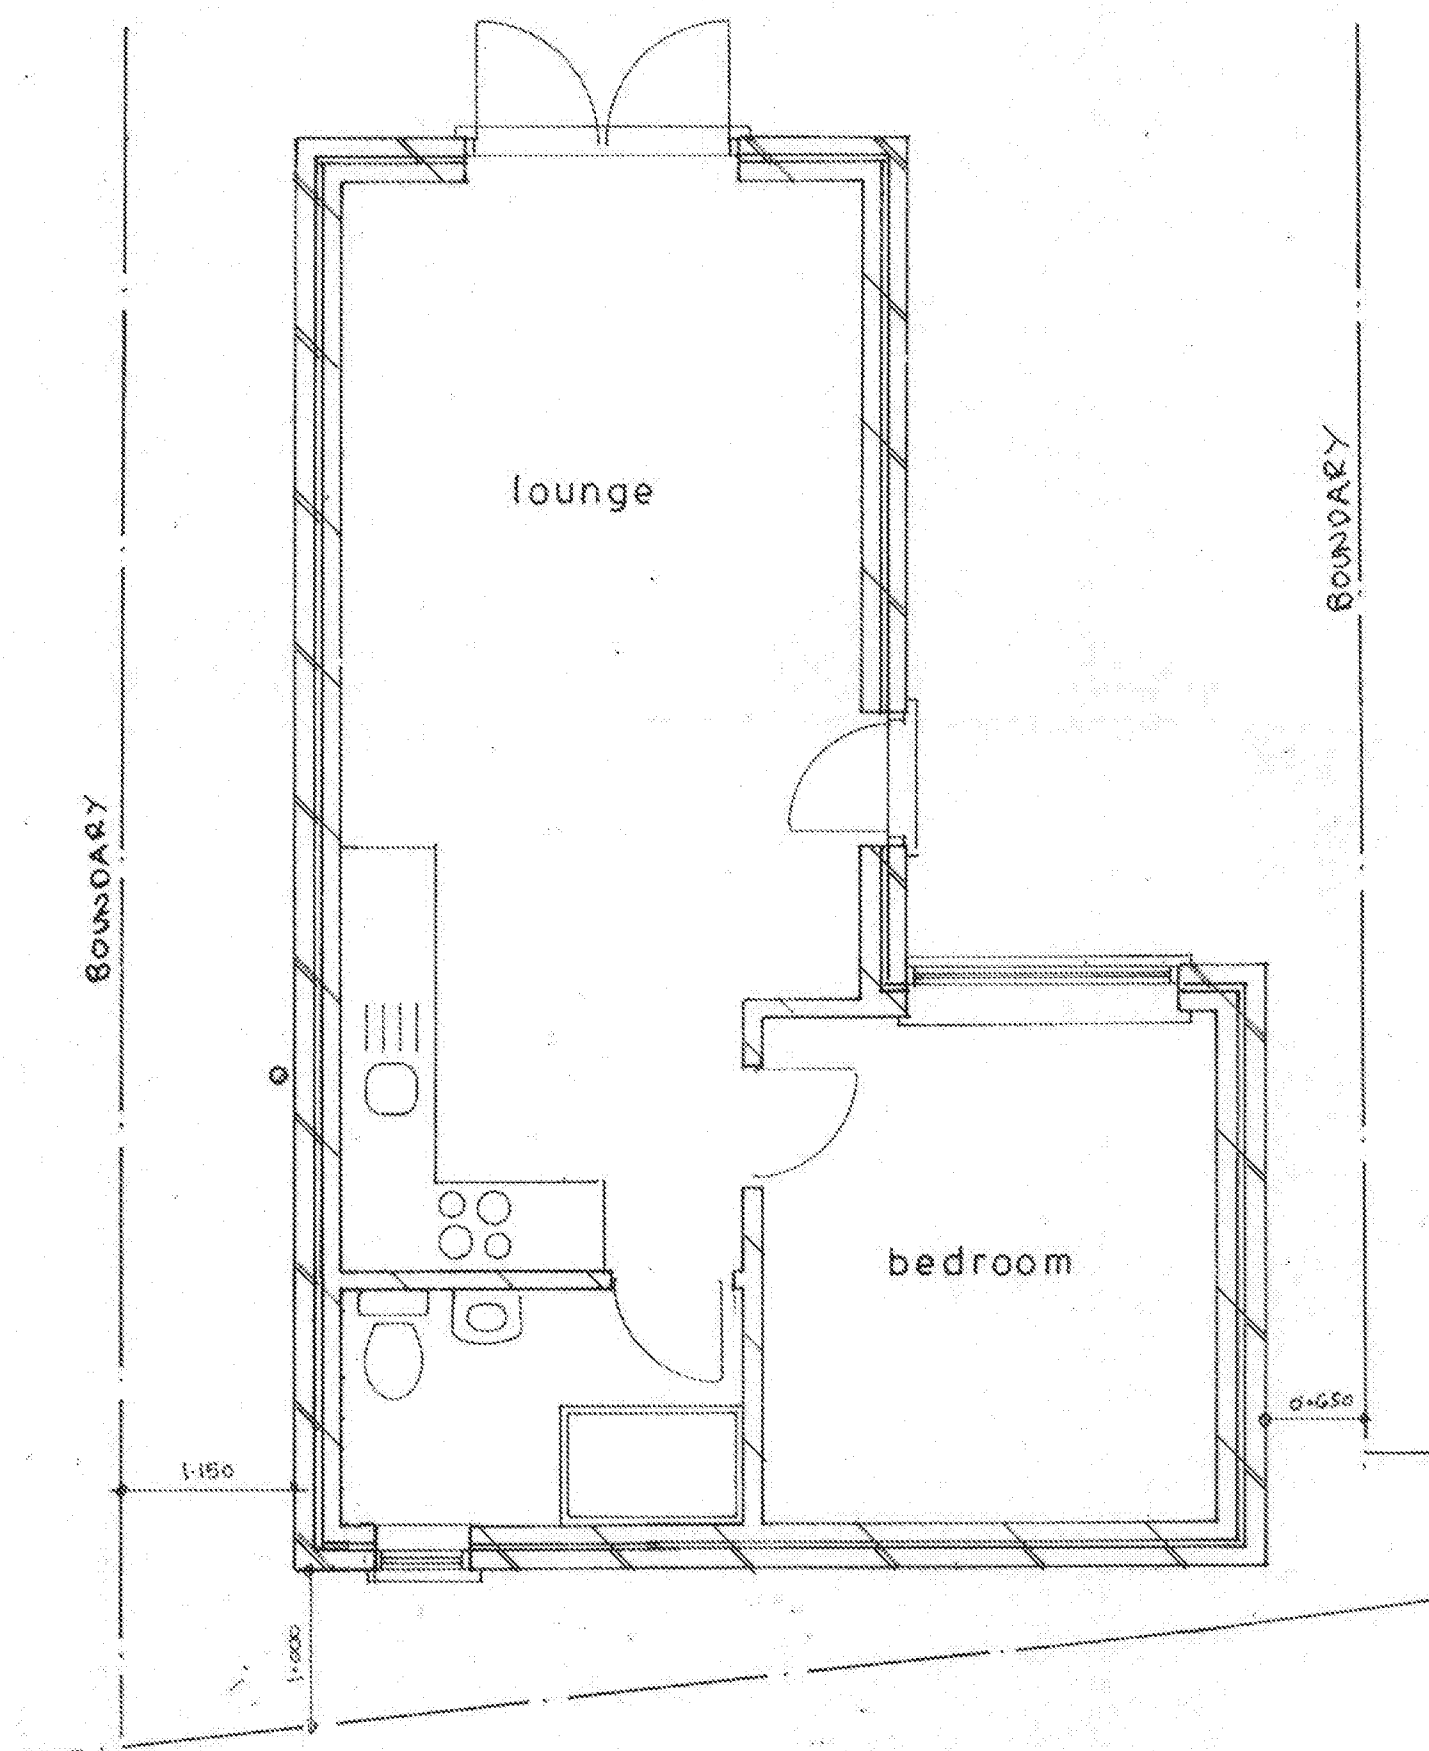


Plan

1 : 50

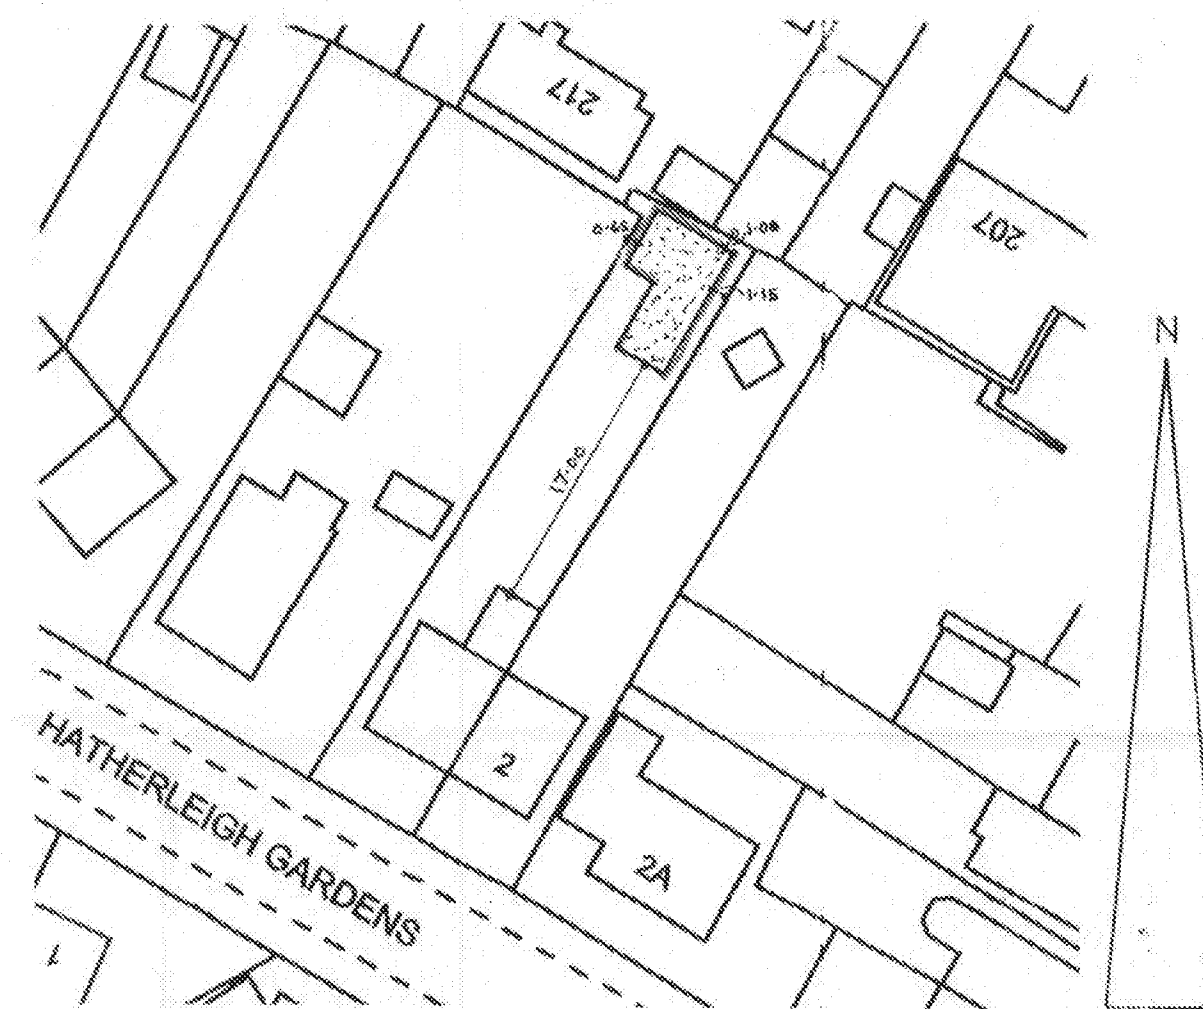


block plan

1 : 500

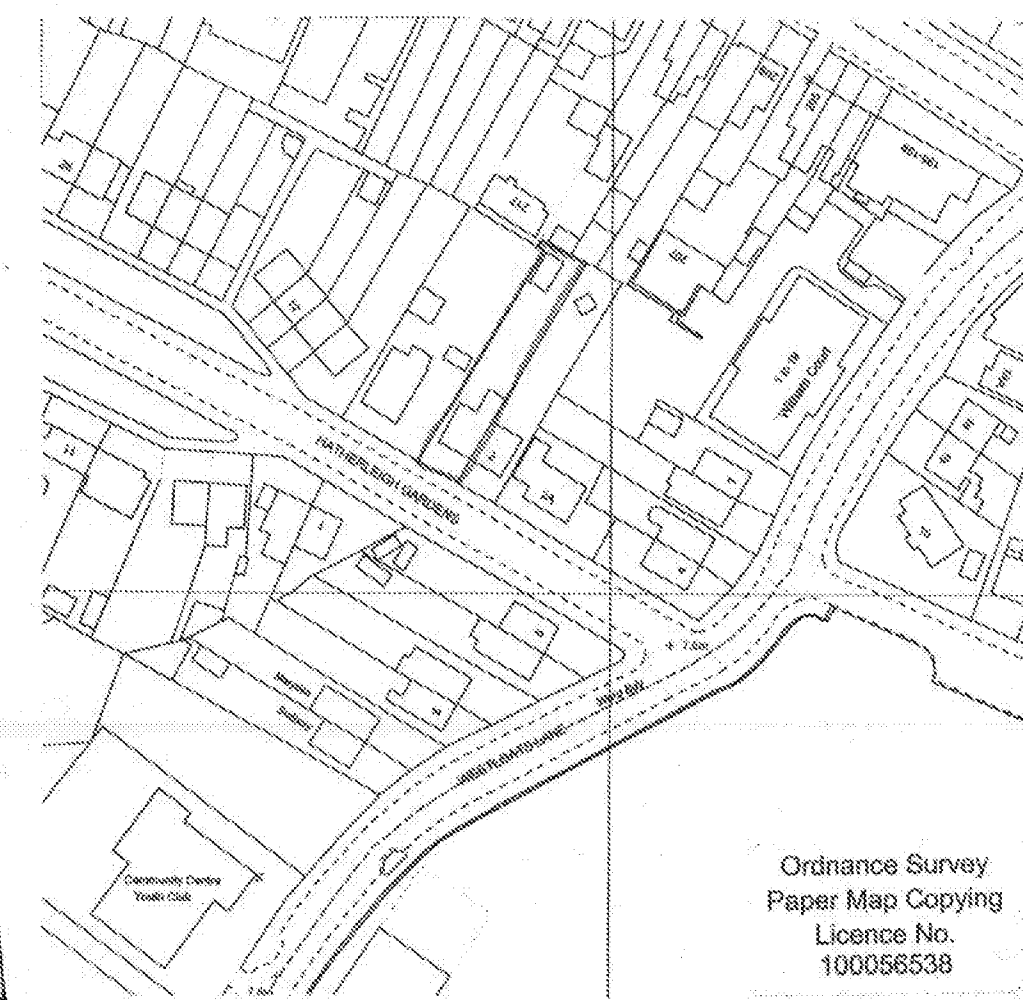

location plan

1 : 1250

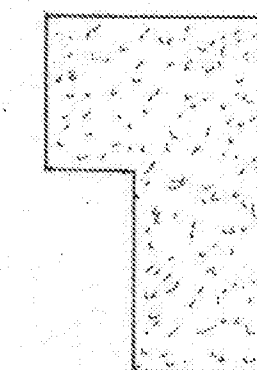

roof plan

1 : 200

sheet 1 of 1

Proposed

PROPOSED DETACHED ANNEXE AT 4, HATHERLEIGH GARDENS, BOGNOR REGIS
FOR MISS.E.THOMAS AND MR.J.SAMPFORD.

Bryan Butcher
Rainbow Cottage
Nyetimber Lane
Bognor Regis PO21 3JX

