



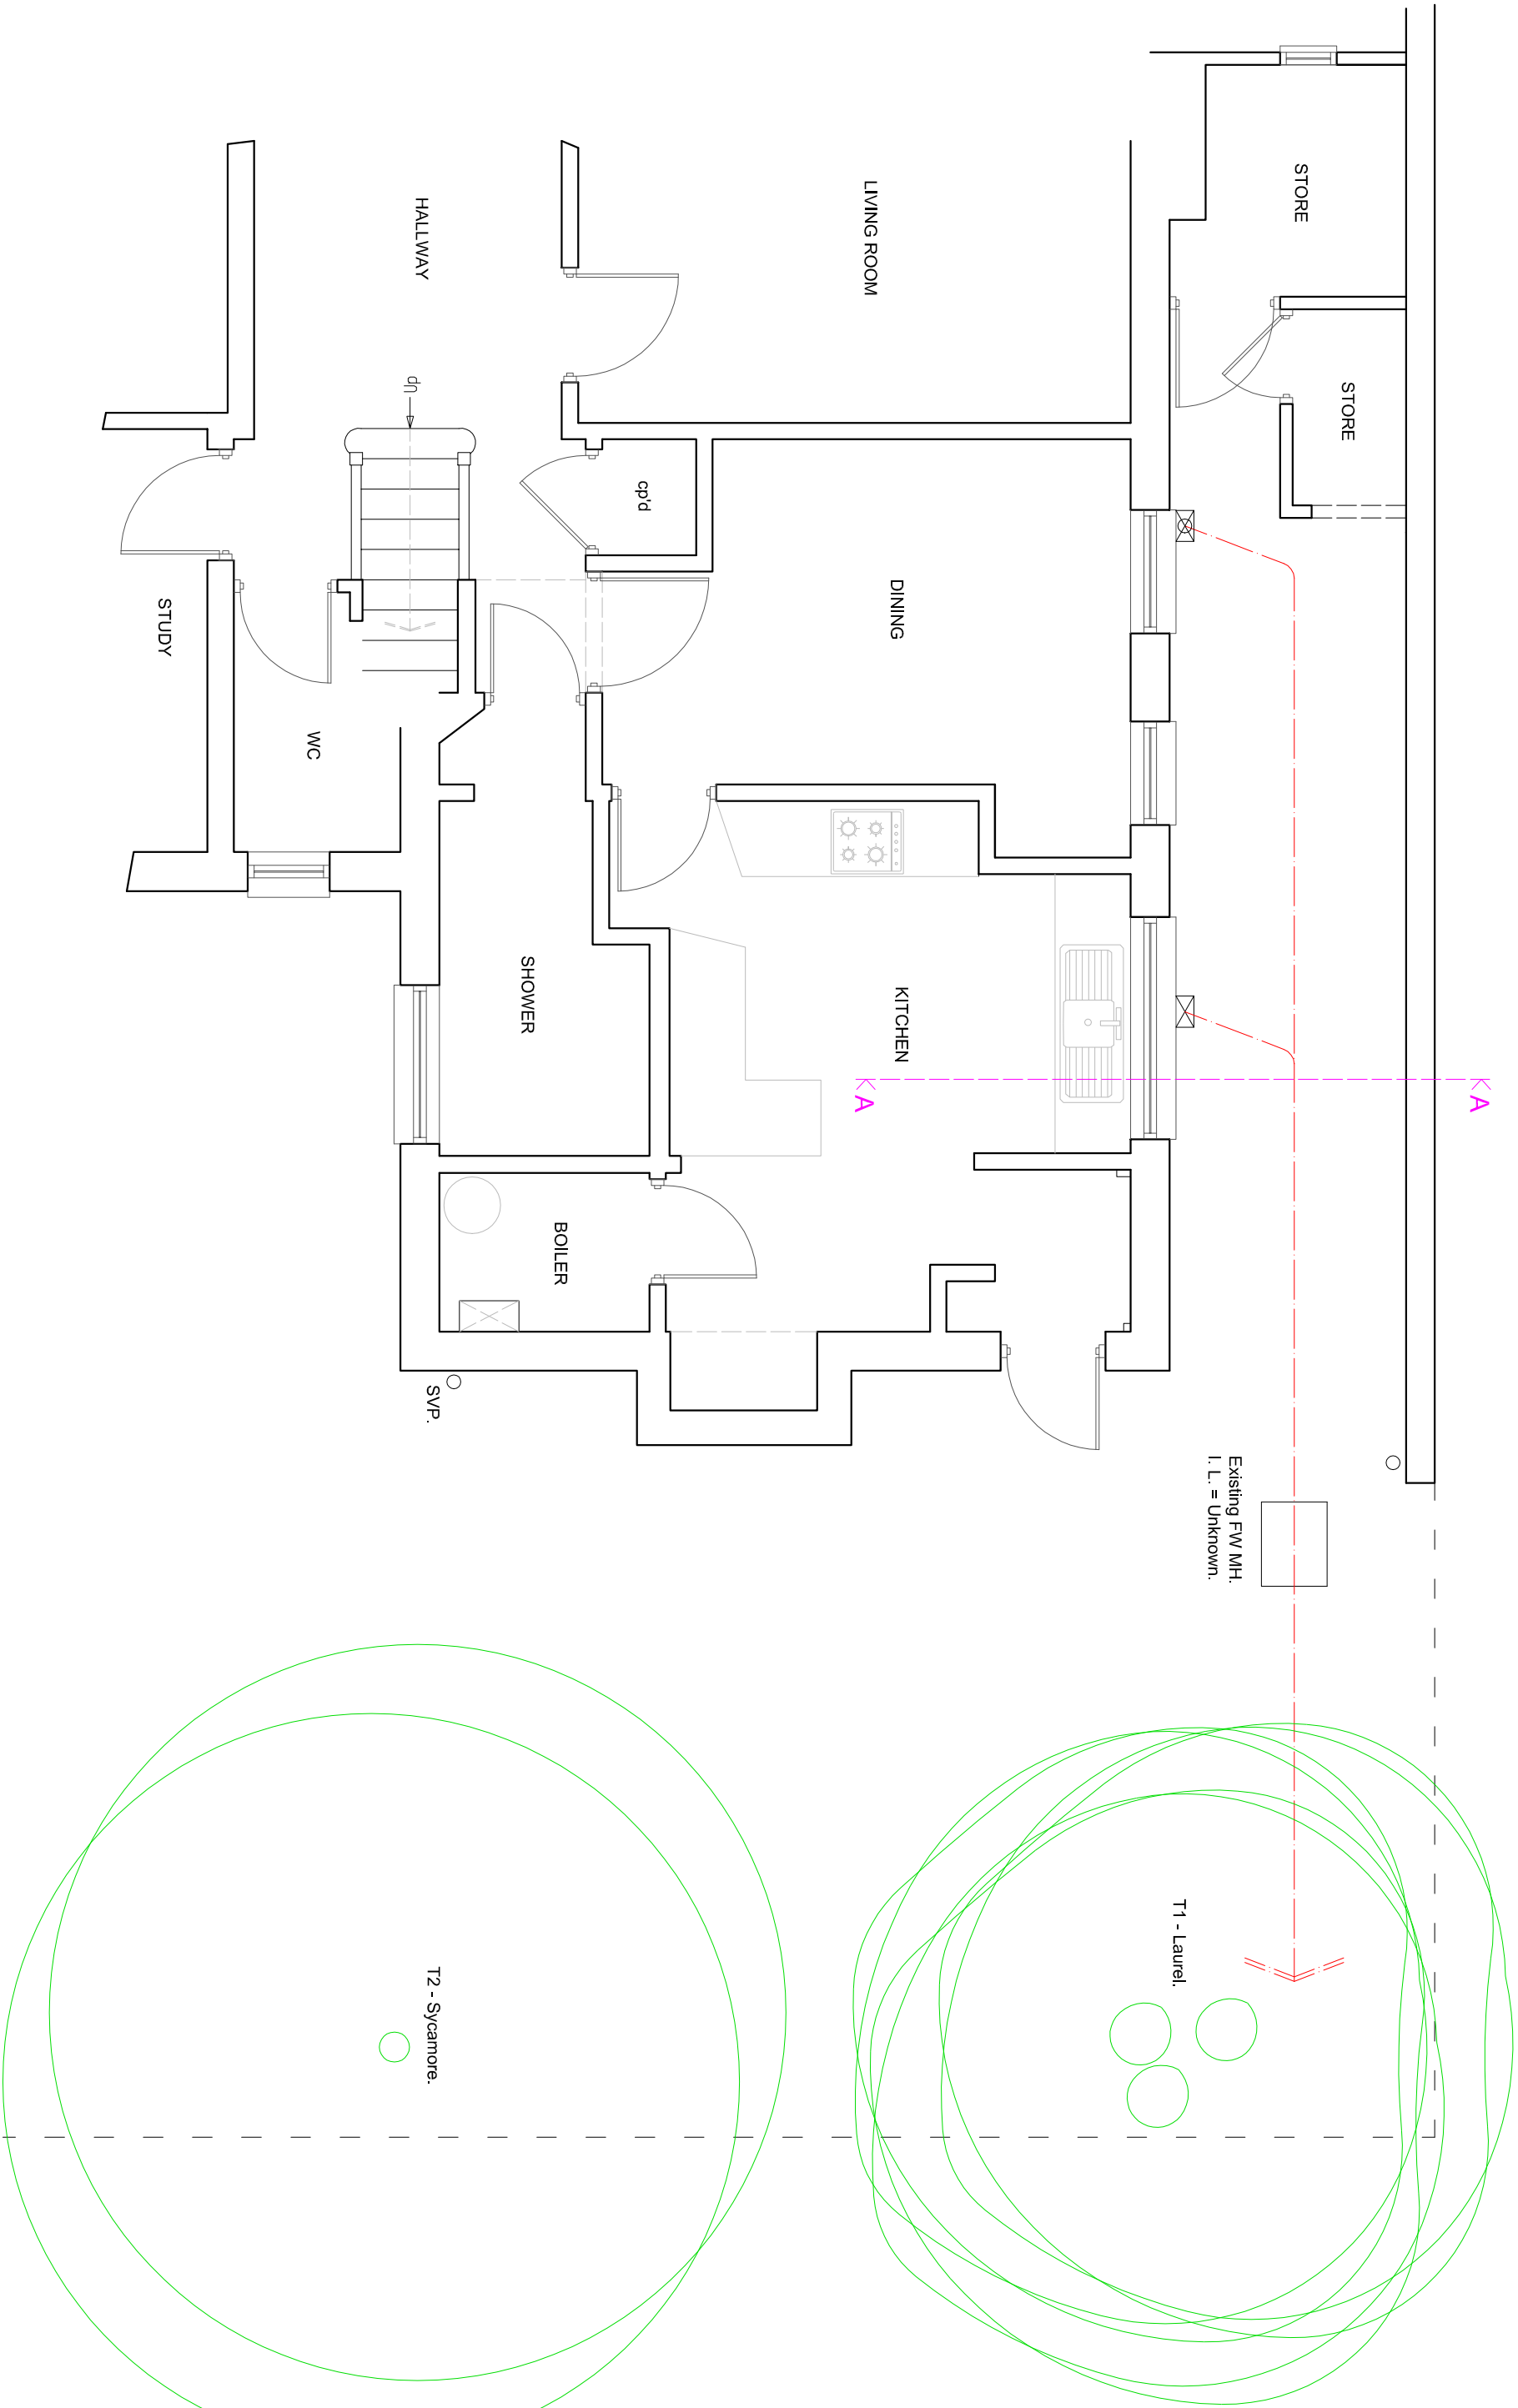

EXISTING GROUND FLOOR PLAN

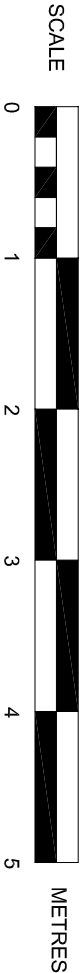

SUSSEX BUILDING CONSULTANCY LIMITED

COURTNEY LODGE, SYLVAN WAY,
BOGNOR REGIS, WEST SUSSEX.

SCALE - 1/50 REV - A DATE - 06/01/2021



partner
LABC
3 NORTHGOTE ROAD
BOGNOR REGIS
PO21 5LZ
TEL/FAX - (01243) 861379