


The exact position of the boundary will need to be ascertained and agreed before works are commenced with no part of the new structure to encroach over the boundary, above, at or below ground level.

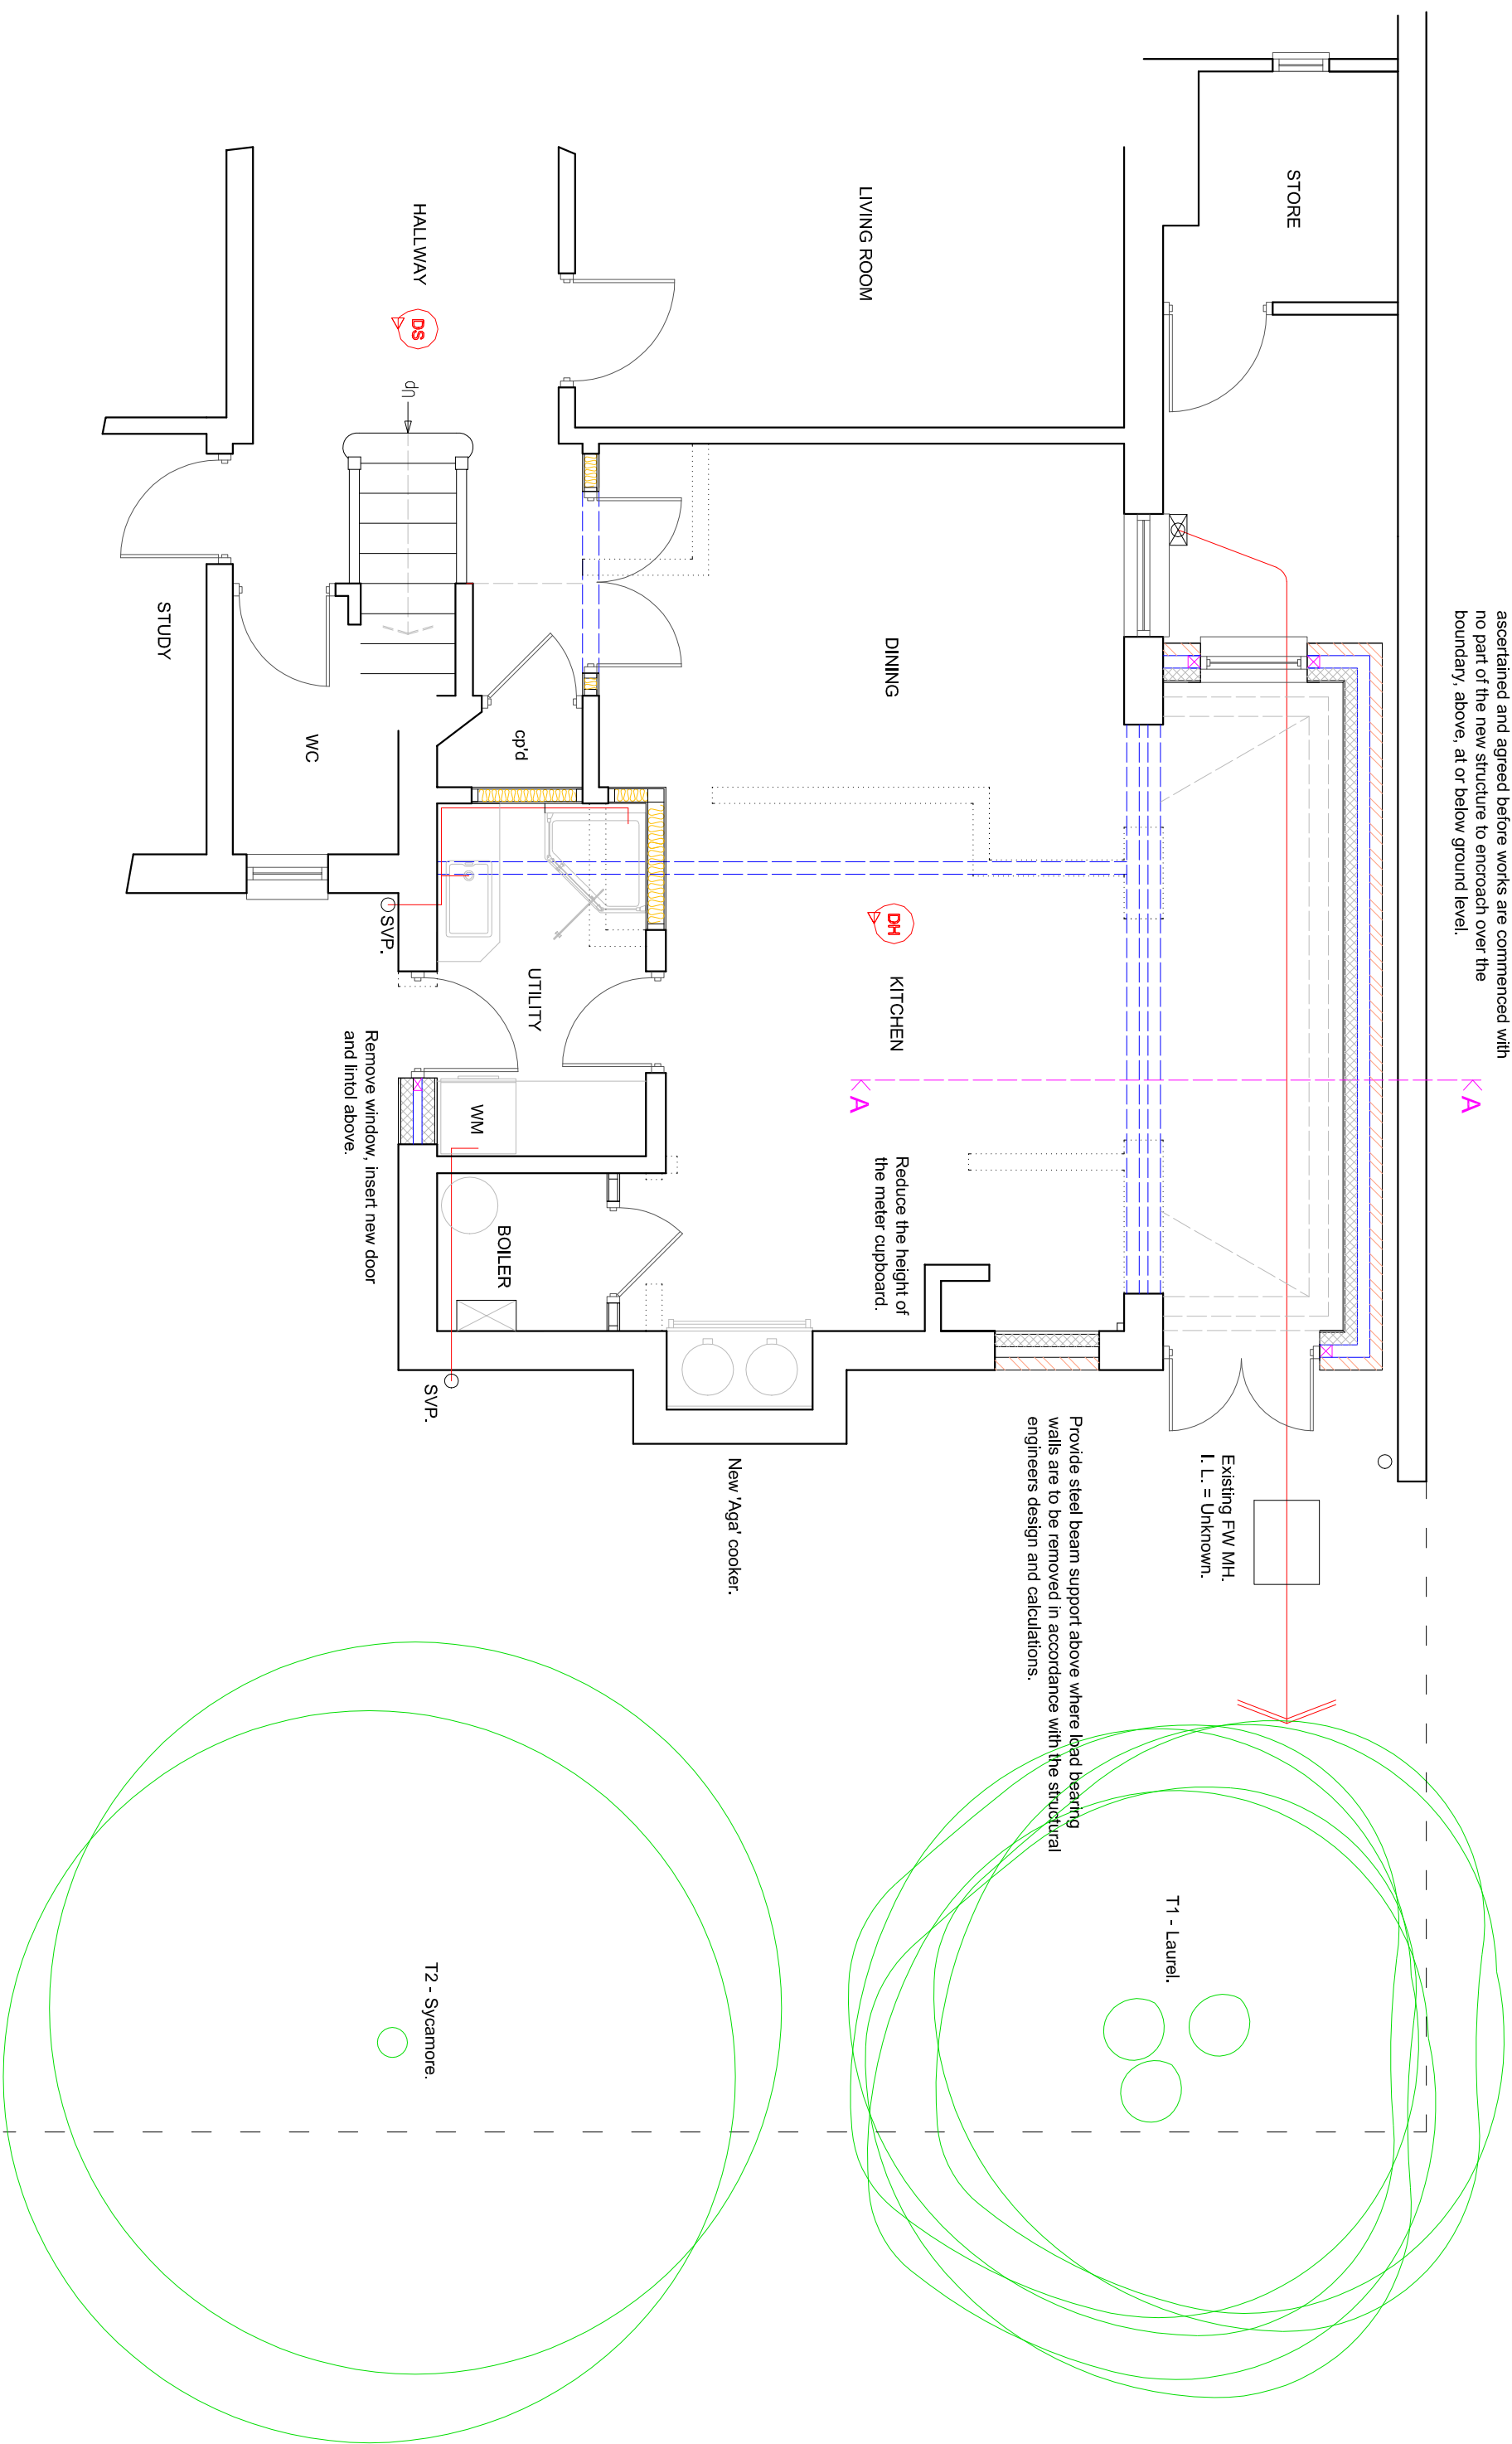

PROPOSED GROUND FLOOR PLAN

The diagram illustrates a 1D spatial domain divided into five segments, labeled 0, 1, 2, 3, 4, 5. The top of the diagram is labeled 'SCALE' and the bottom is labeled 'METRES'. A dashed line indicates a boundary between segments 2 and 3.

SUSSEX BUILDING CONSULTANCY LIMITED
COURTNEY LODGE, SYLVAN WAY,
BOGNOR REGIS, WEST SUSSEX.
SCALE - 1/50 REV - A DATE - 06/01/2021



LABC
3 NORTHCOTE ROAD
BOGNOR REGIS
PO21 5LZ
TEL/FAX - (01243) 86137