


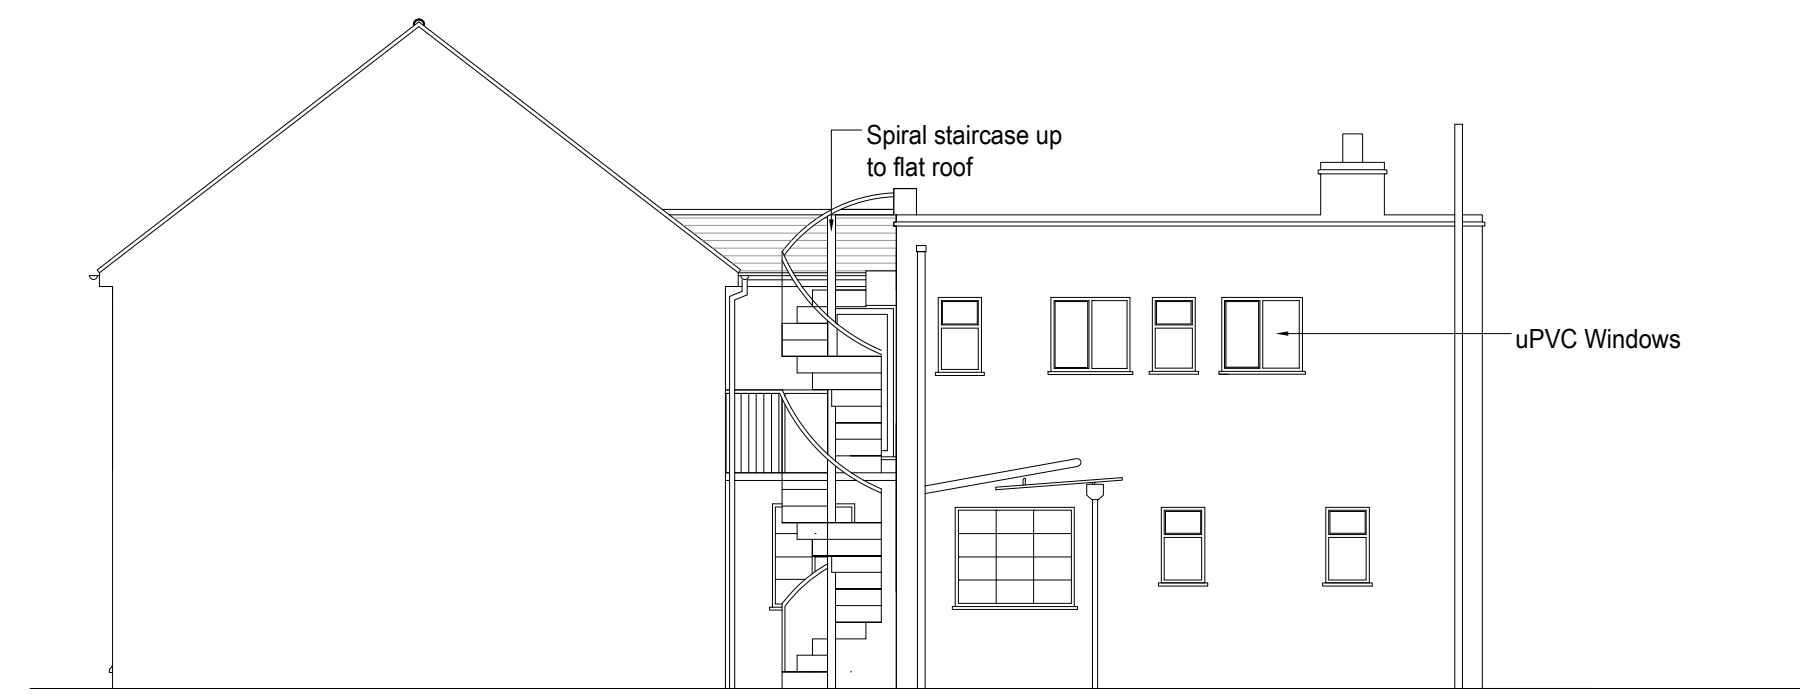

Existing Rear (South) Elevation 1:100




Existing Side (East) Sectional Elevation 1:100




Existing Side (West) Sectional Elevation 1:100



Existing Front (North) Elevation 1:100

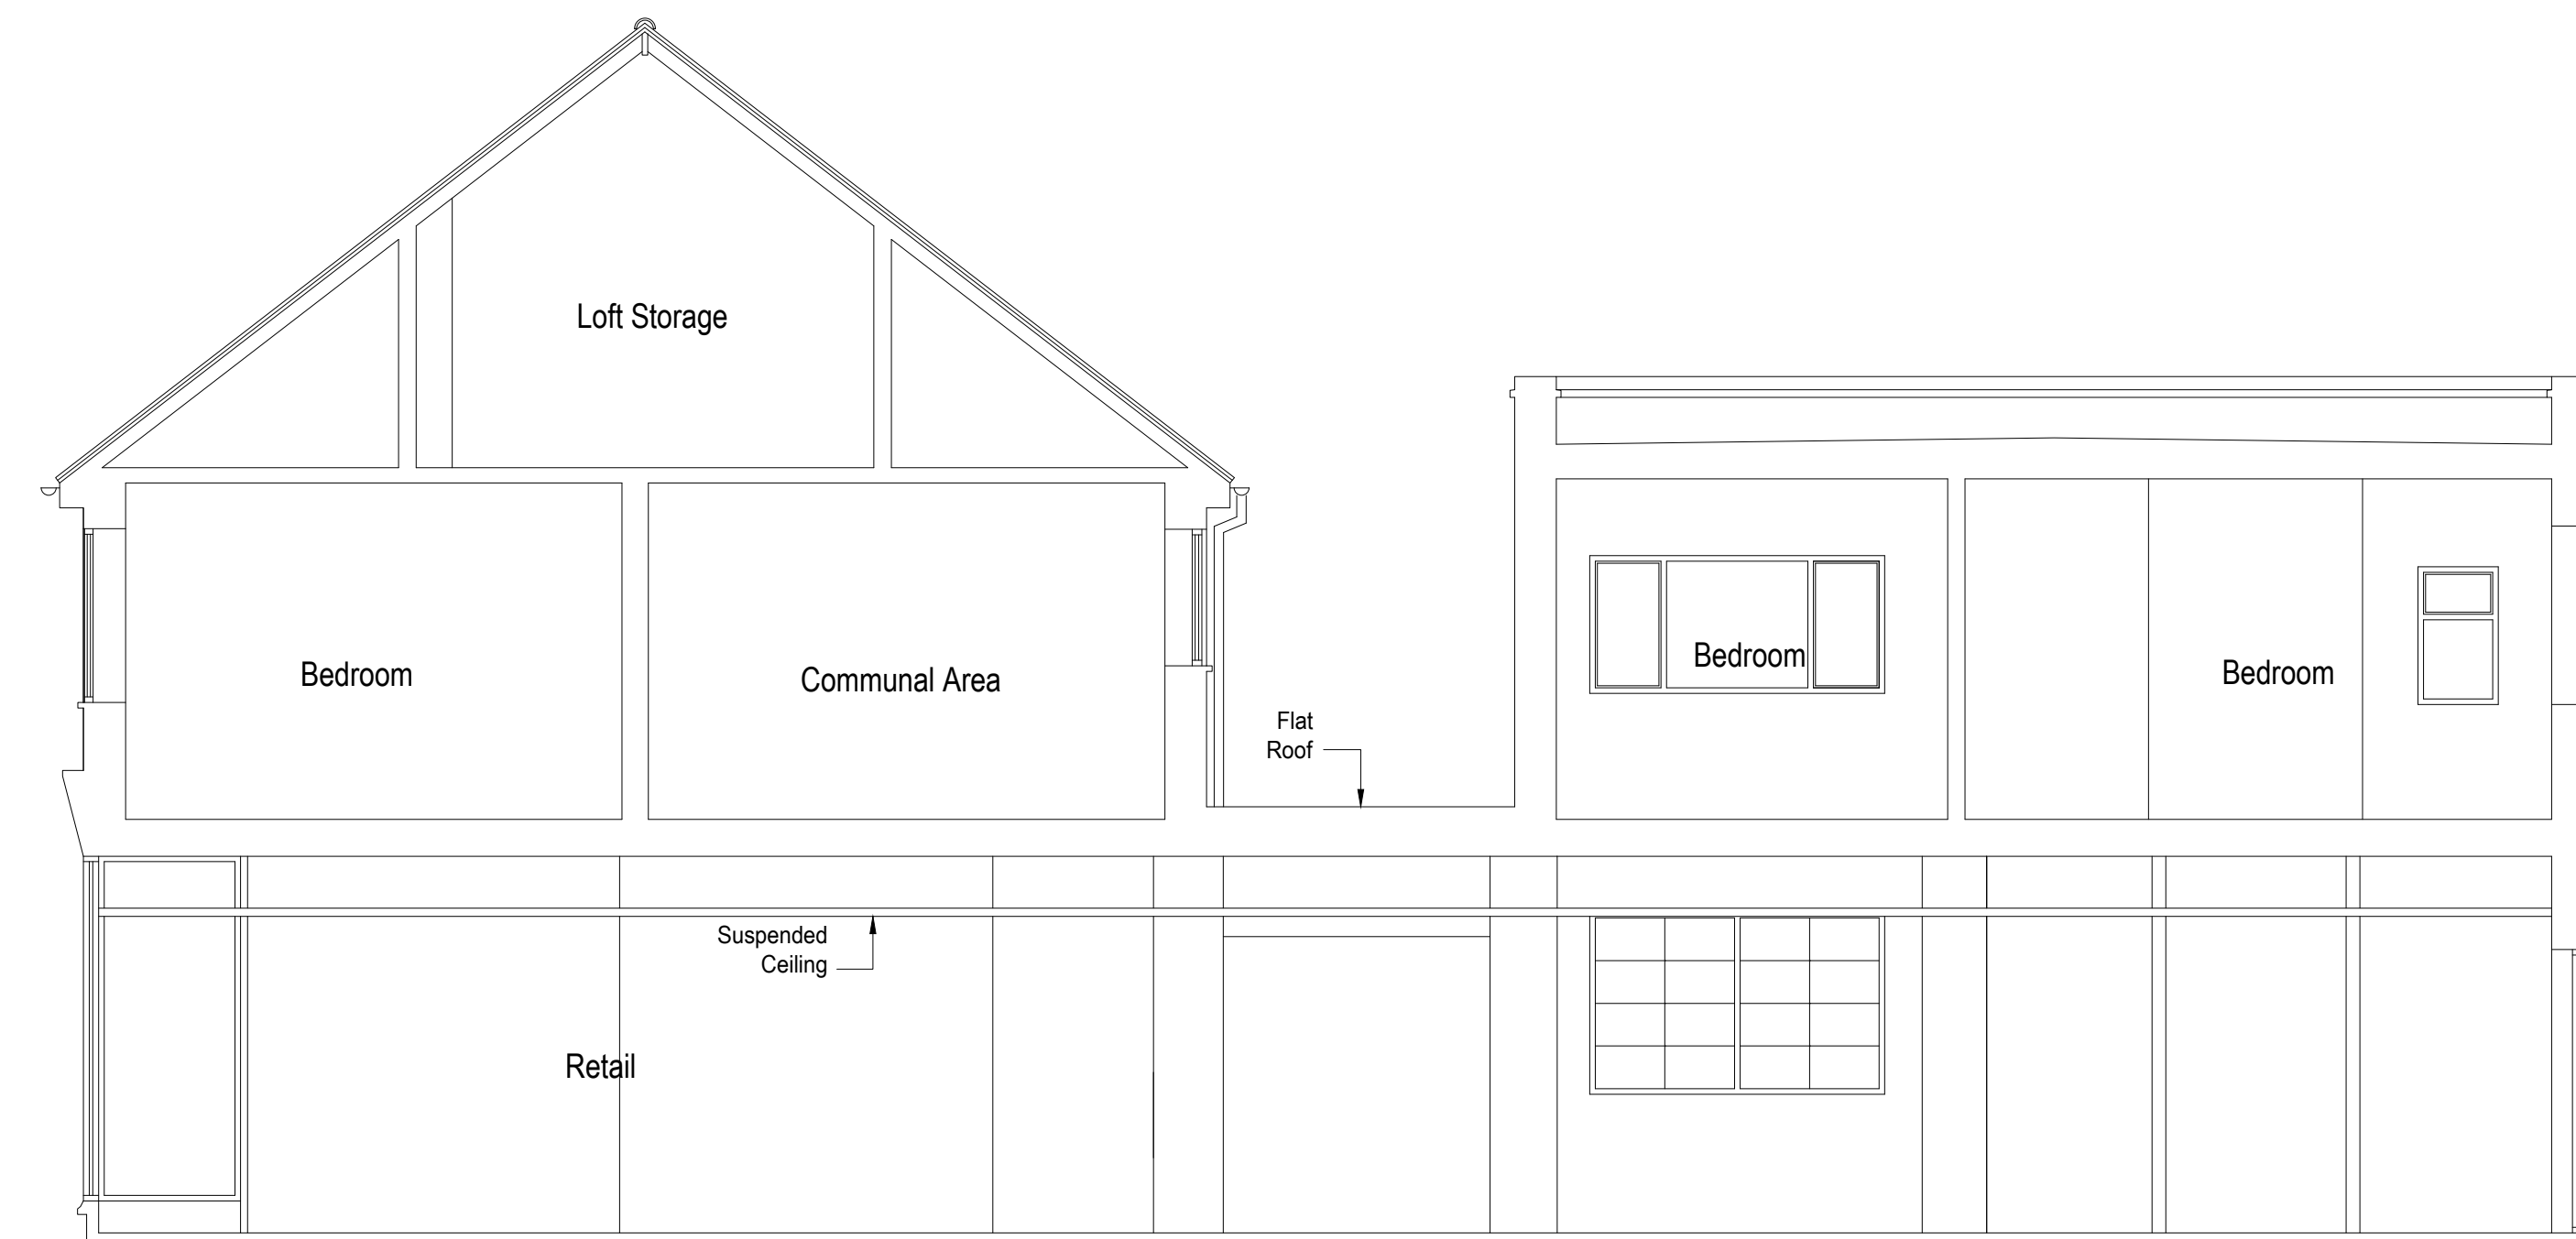

Existing Section A-A 1:50

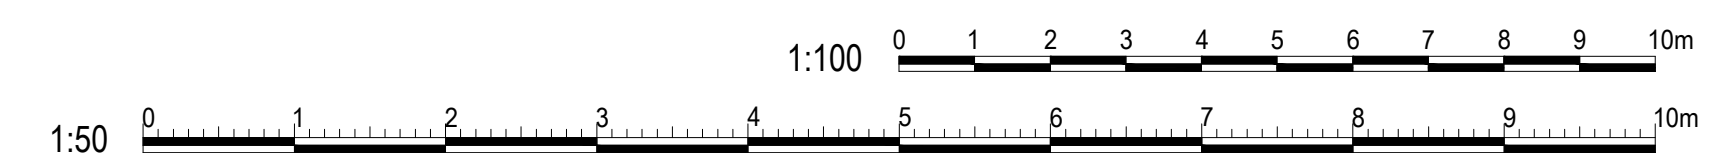

amendments	
client	SPP
project	83 Aldwick Road Bognor Regis PO21 2NT
project ref.	2446
Drawing No.	03
drawing title	Existing Sections and Elevations
drawn by	DH / AW
date	Dec 21
scale	1:50/100@ A1
	www.bpmnet.co.uk info@bpmnet.co.uk
Do not scale off drawing, check all dimensions on site before all work is commenced. All goods materials workmanship to conform with current building regs BSS and COP's	