





Proposed Rear (South) Elevation 1:100

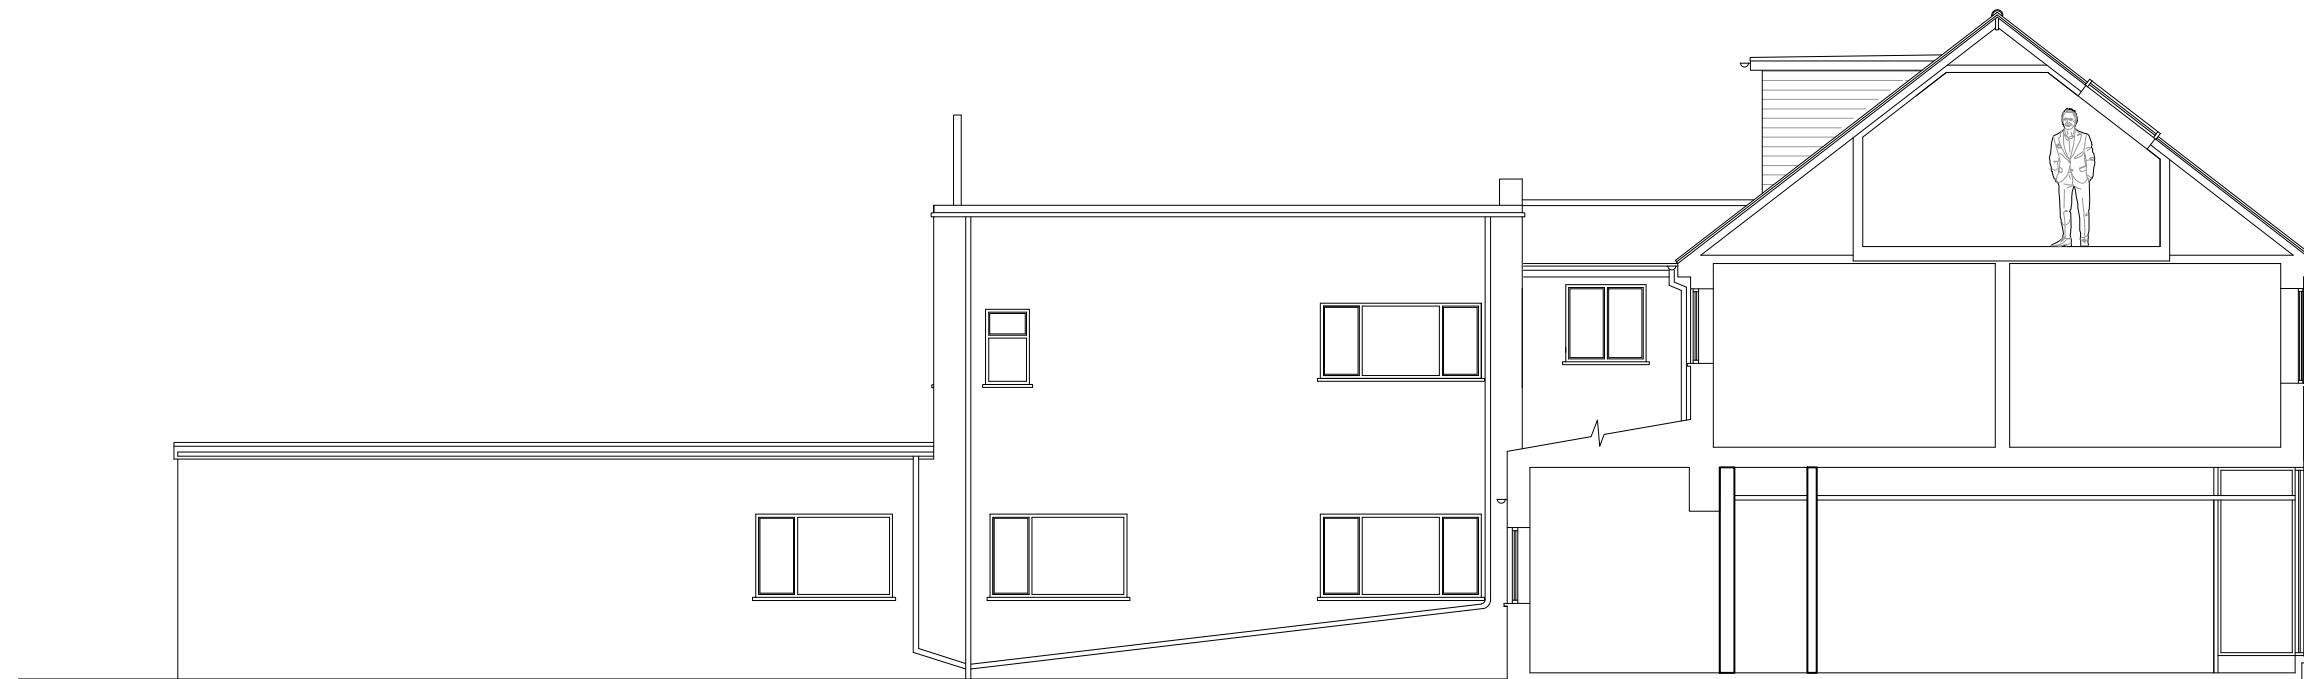

Proposed Side (East) Sectional Elevation 1:100

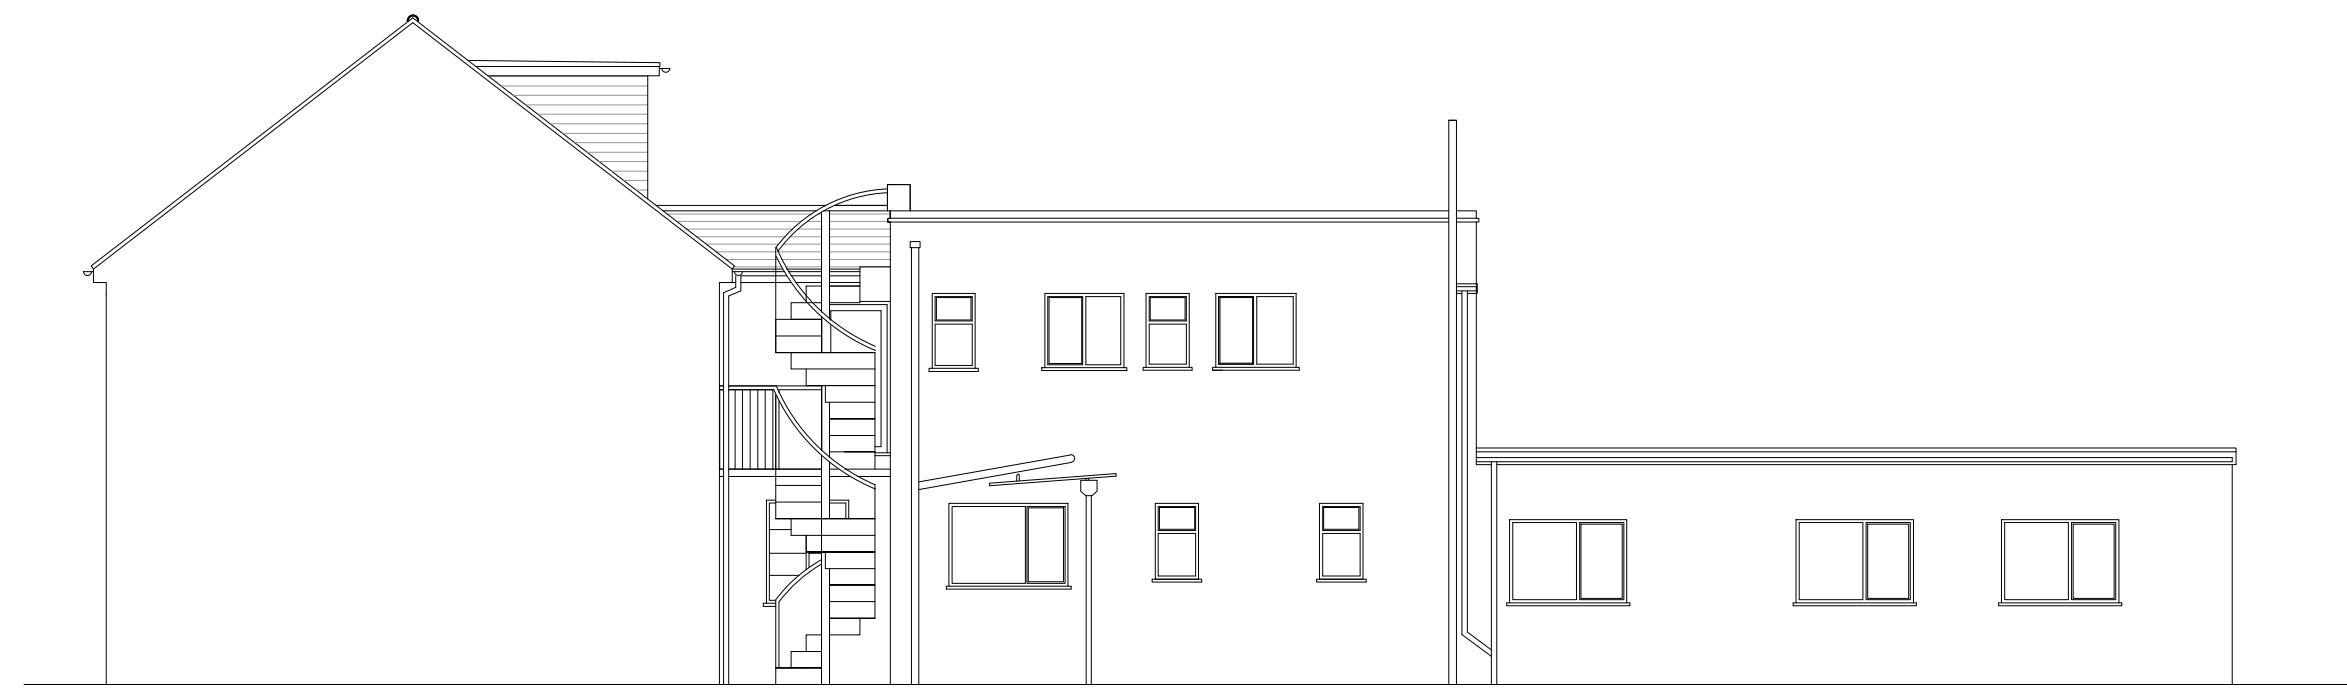


Proposed Side (West) Sectional Elevation 1:100



Proposed Front (North) Elevation 1:100



Proposed Section A-A 1:50

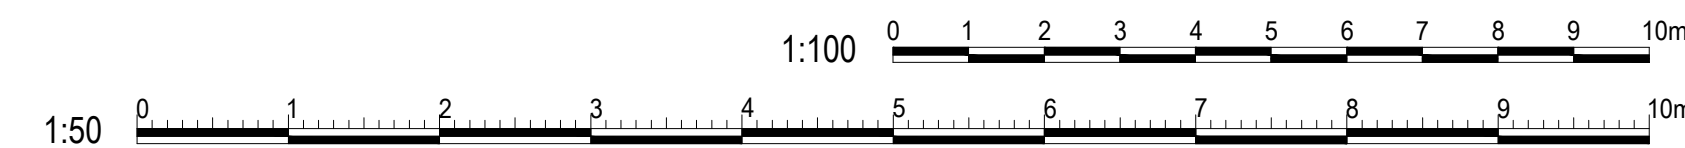

amendments
Rev A: 01/06 Additional Proposed Elevation

bpm Architectural Services Ltd.

client	SPP		
project	83 Aldwick Road Bognor Regis PO21 2NT		
project ref:	2446	Drawing No:	06
drawing title	Proposed Sections and Elevations		
drawn by	DH / AW		
date	Dec 21	scale	1:50/100@ A1
www.bpmnet.co.uk info@bpmnet.co.uk			
Do not scale off drawing, check all dimensions on site before all work is commenced. All goods materials workmanship to conform with current building regs BSS and COPs			