





Proposed Rear (South) Elevation 1:100

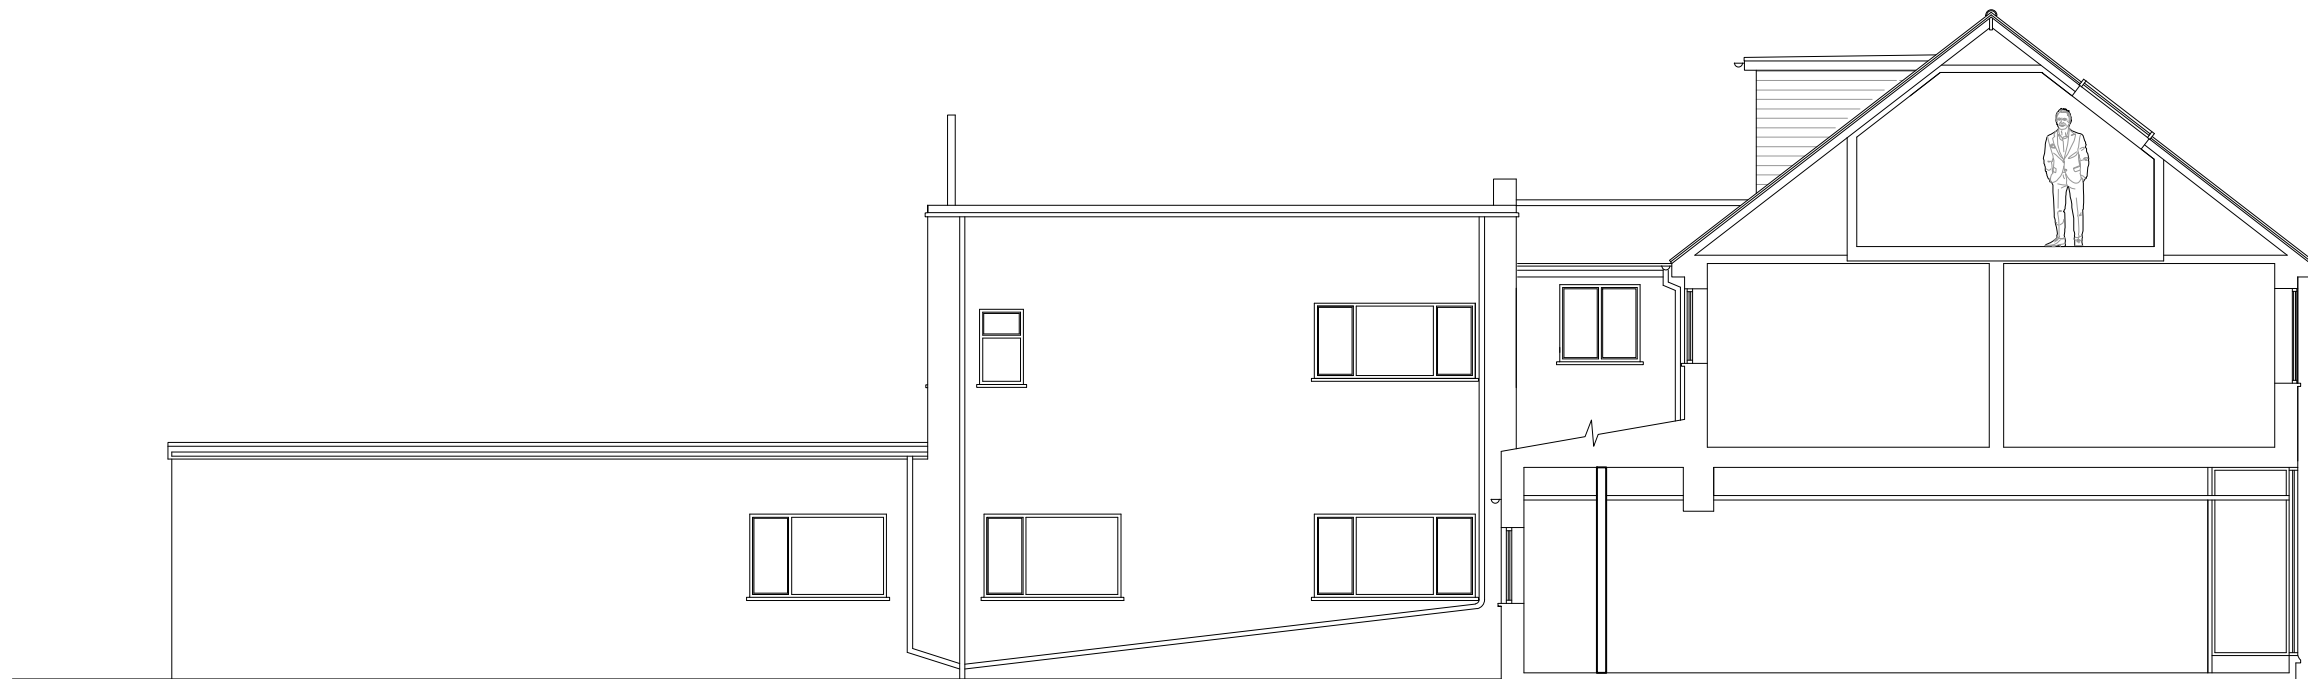


Proposed Side (East) Sectional Elevation 1:100

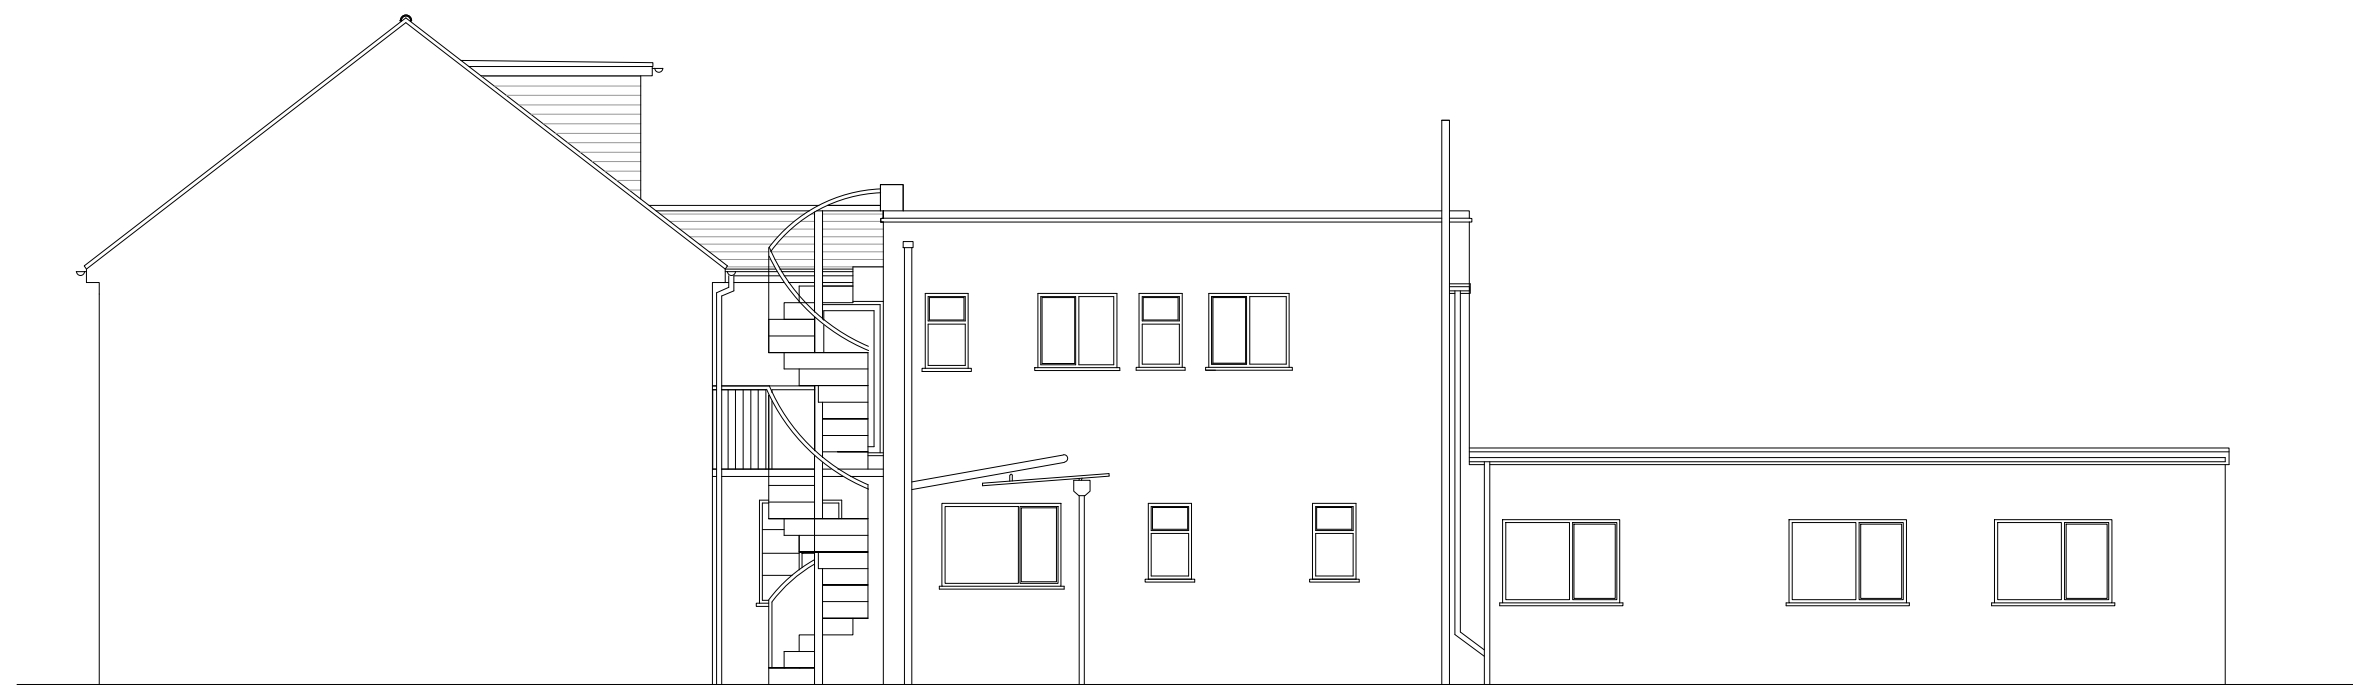


Proposed Side (West) Sectional Elevation 1:100



Proposed Front (North) Elevation 1:100

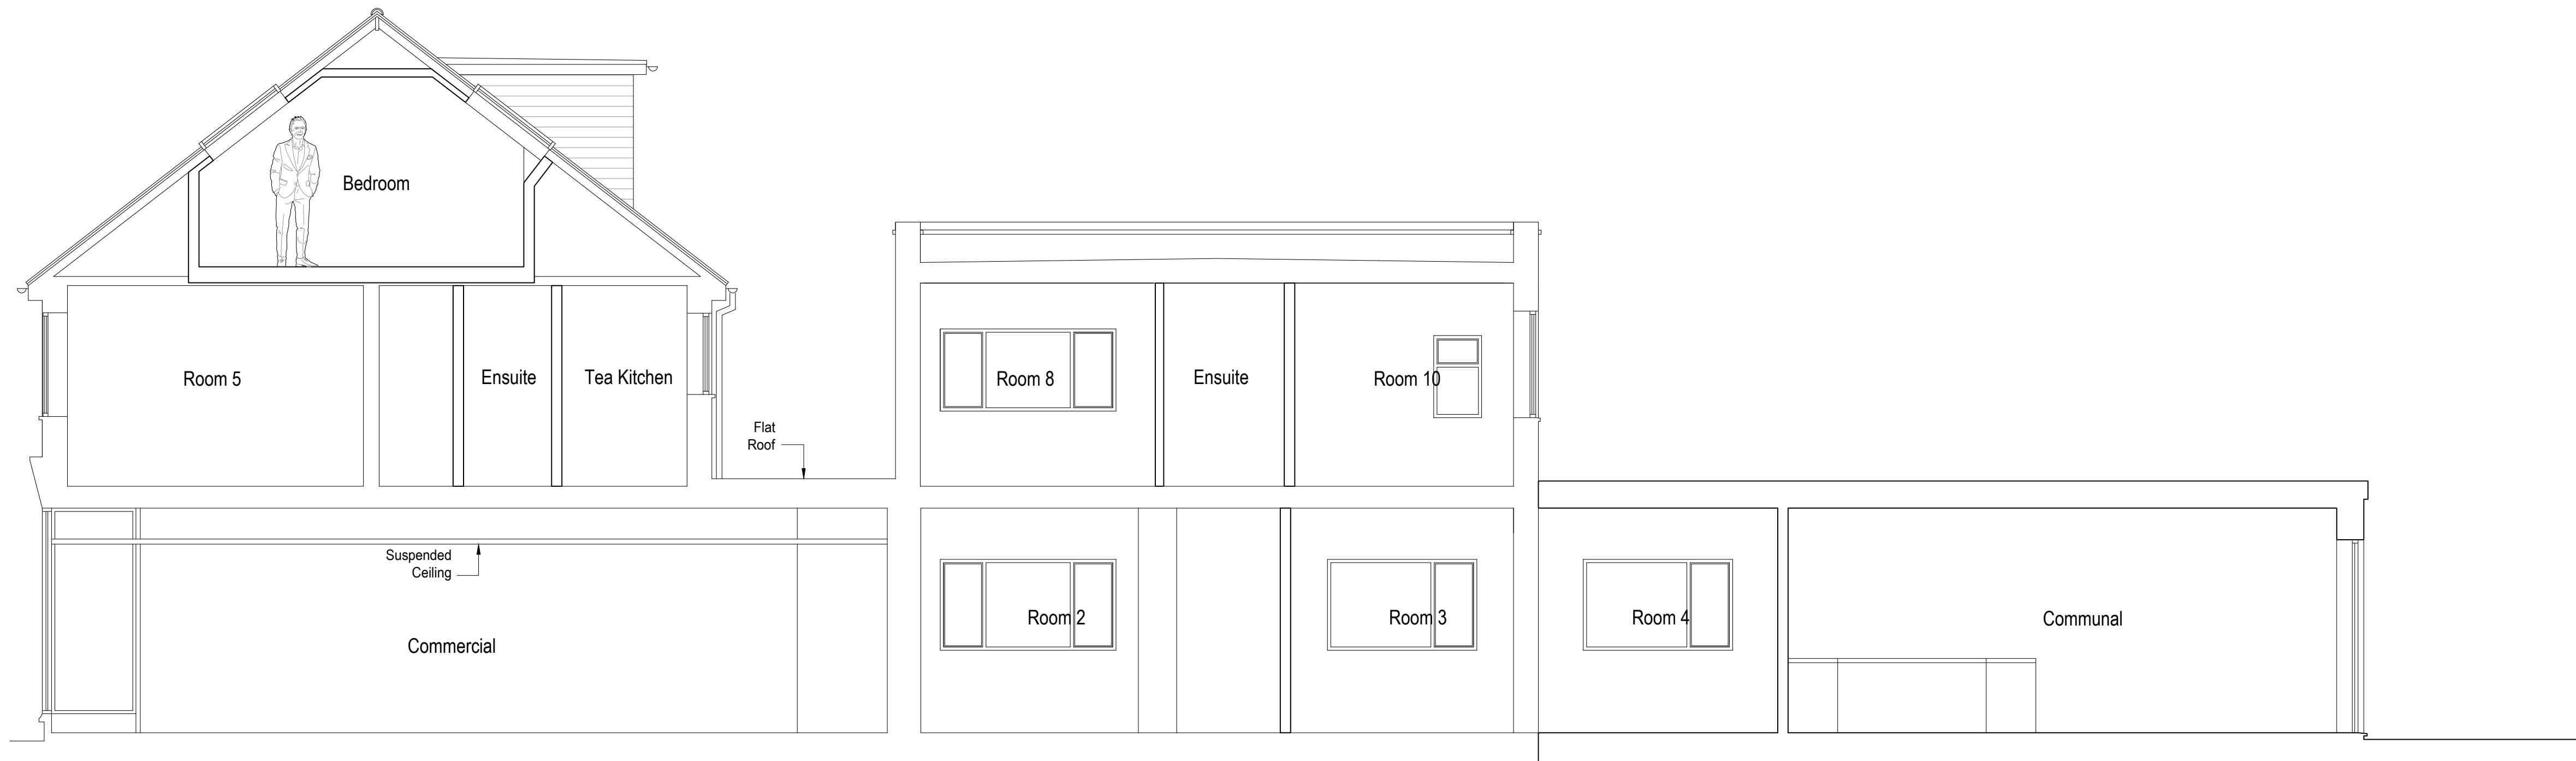

Proposed Section A-A 1:50

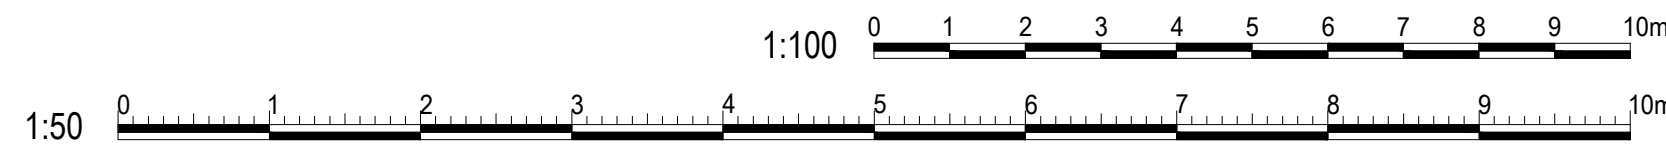

Rev A 14/02/2022 - Extend commercial and reinstate WC window amendments

bpm Architectural Services Ltd.

client	SPP
project	83 Aldwick Road Bognor Regis PO21 2NT
project ref.	2446
drawing No.	06A
drawing title	Proposed Sections and Elevations
drawn by	DH / AW
date	Feb 22
scale	1:50/100@ A1
	www.bpmnet.co.uk info@bpmnet.co.uk

Do not scale off drawing, check all dimensions on site before all work is commenced. All goods materials workmanship to conform with current building regs BSS and COP's