


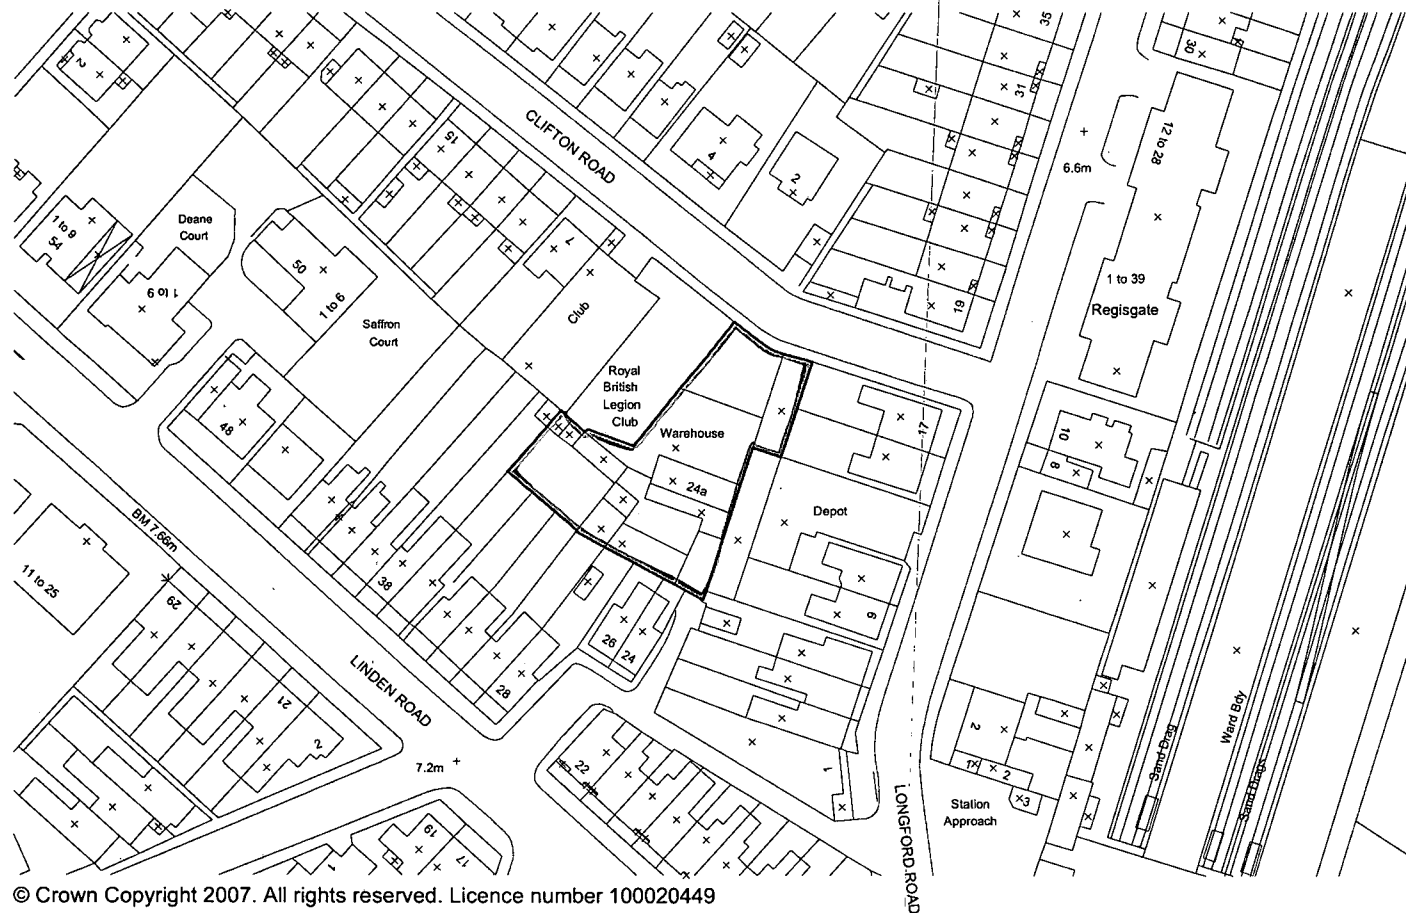

© Crown Copyright 2007. All rights reserved. Licence number 100020449

LOCATION PLAN 1/1250

SUSSEX BUILDING CONSULTANCY LIMITED

SBCL

CLIFTON WORKS, CLIFTON ROAD,
BOGNOR REGIS.

REVISIONS - DATE -

1 COURDELYS
BERSTED STREET
BOGNOR REGIS
PO22 9QE

TEL/FAX - (01243) 861379