



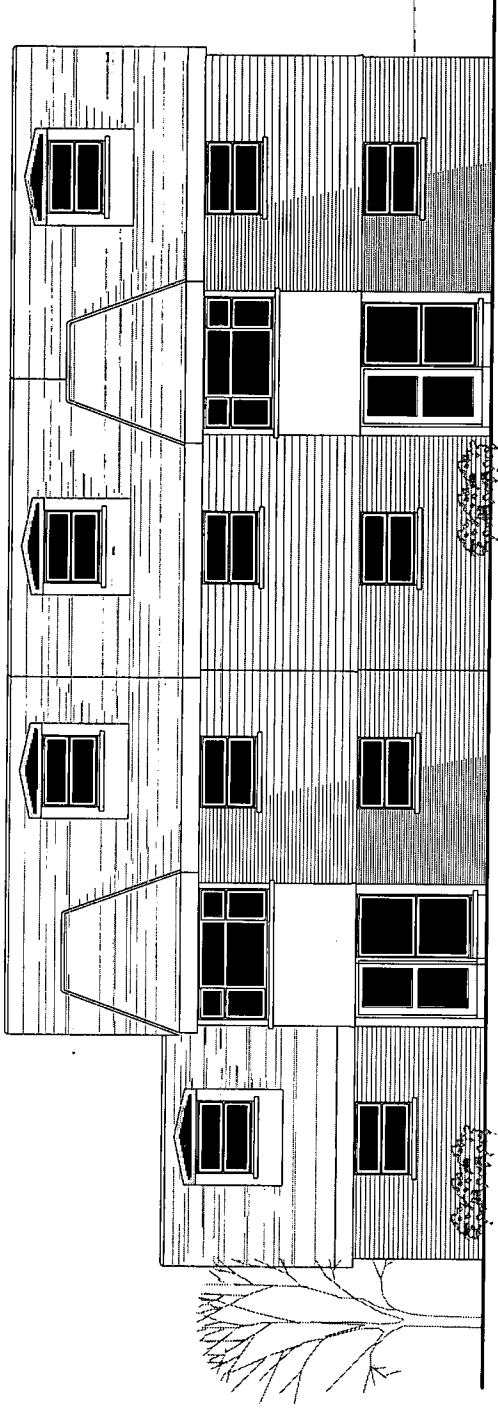

FRONT ELEVATION

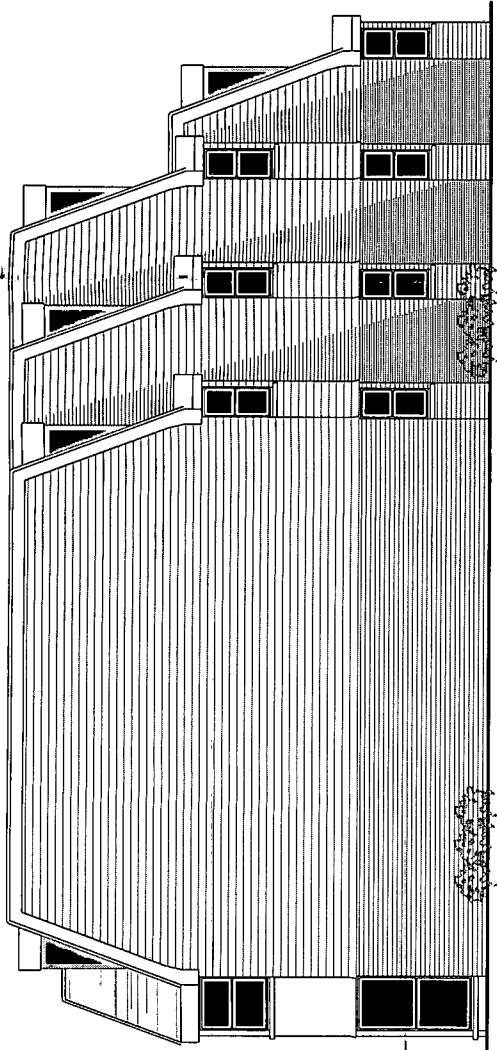

SIDE ELEVATION

NOTES

ROOF - Hi performance felted flat roof with slates to mansard pitched roof to planning approval. Lead faced dormers within roof detail.

WALLS - Contrasting plain concrete tile hanging to upper elevations and gables with face brickwork lower detail, all to planning approval.

WINDOWS - White framed PVC double glazed units and 'Velux' roof lights to mansard slopes.

SUSSEX BUILDING CONSULTANCY LIMITED

FLATS DEVELOPMENT - CENTRAL BLOCK,  
CLIFTON WORKS, BOGNOR REGIS.

SCALE - 1/100 REV - DATE - 12/01/2008

SBCL

1 COURDELYS  
BERSTED STREET  
BOGNOR REGIS  
PO22 8SE  
TEL/FAX: (01243) 881379