


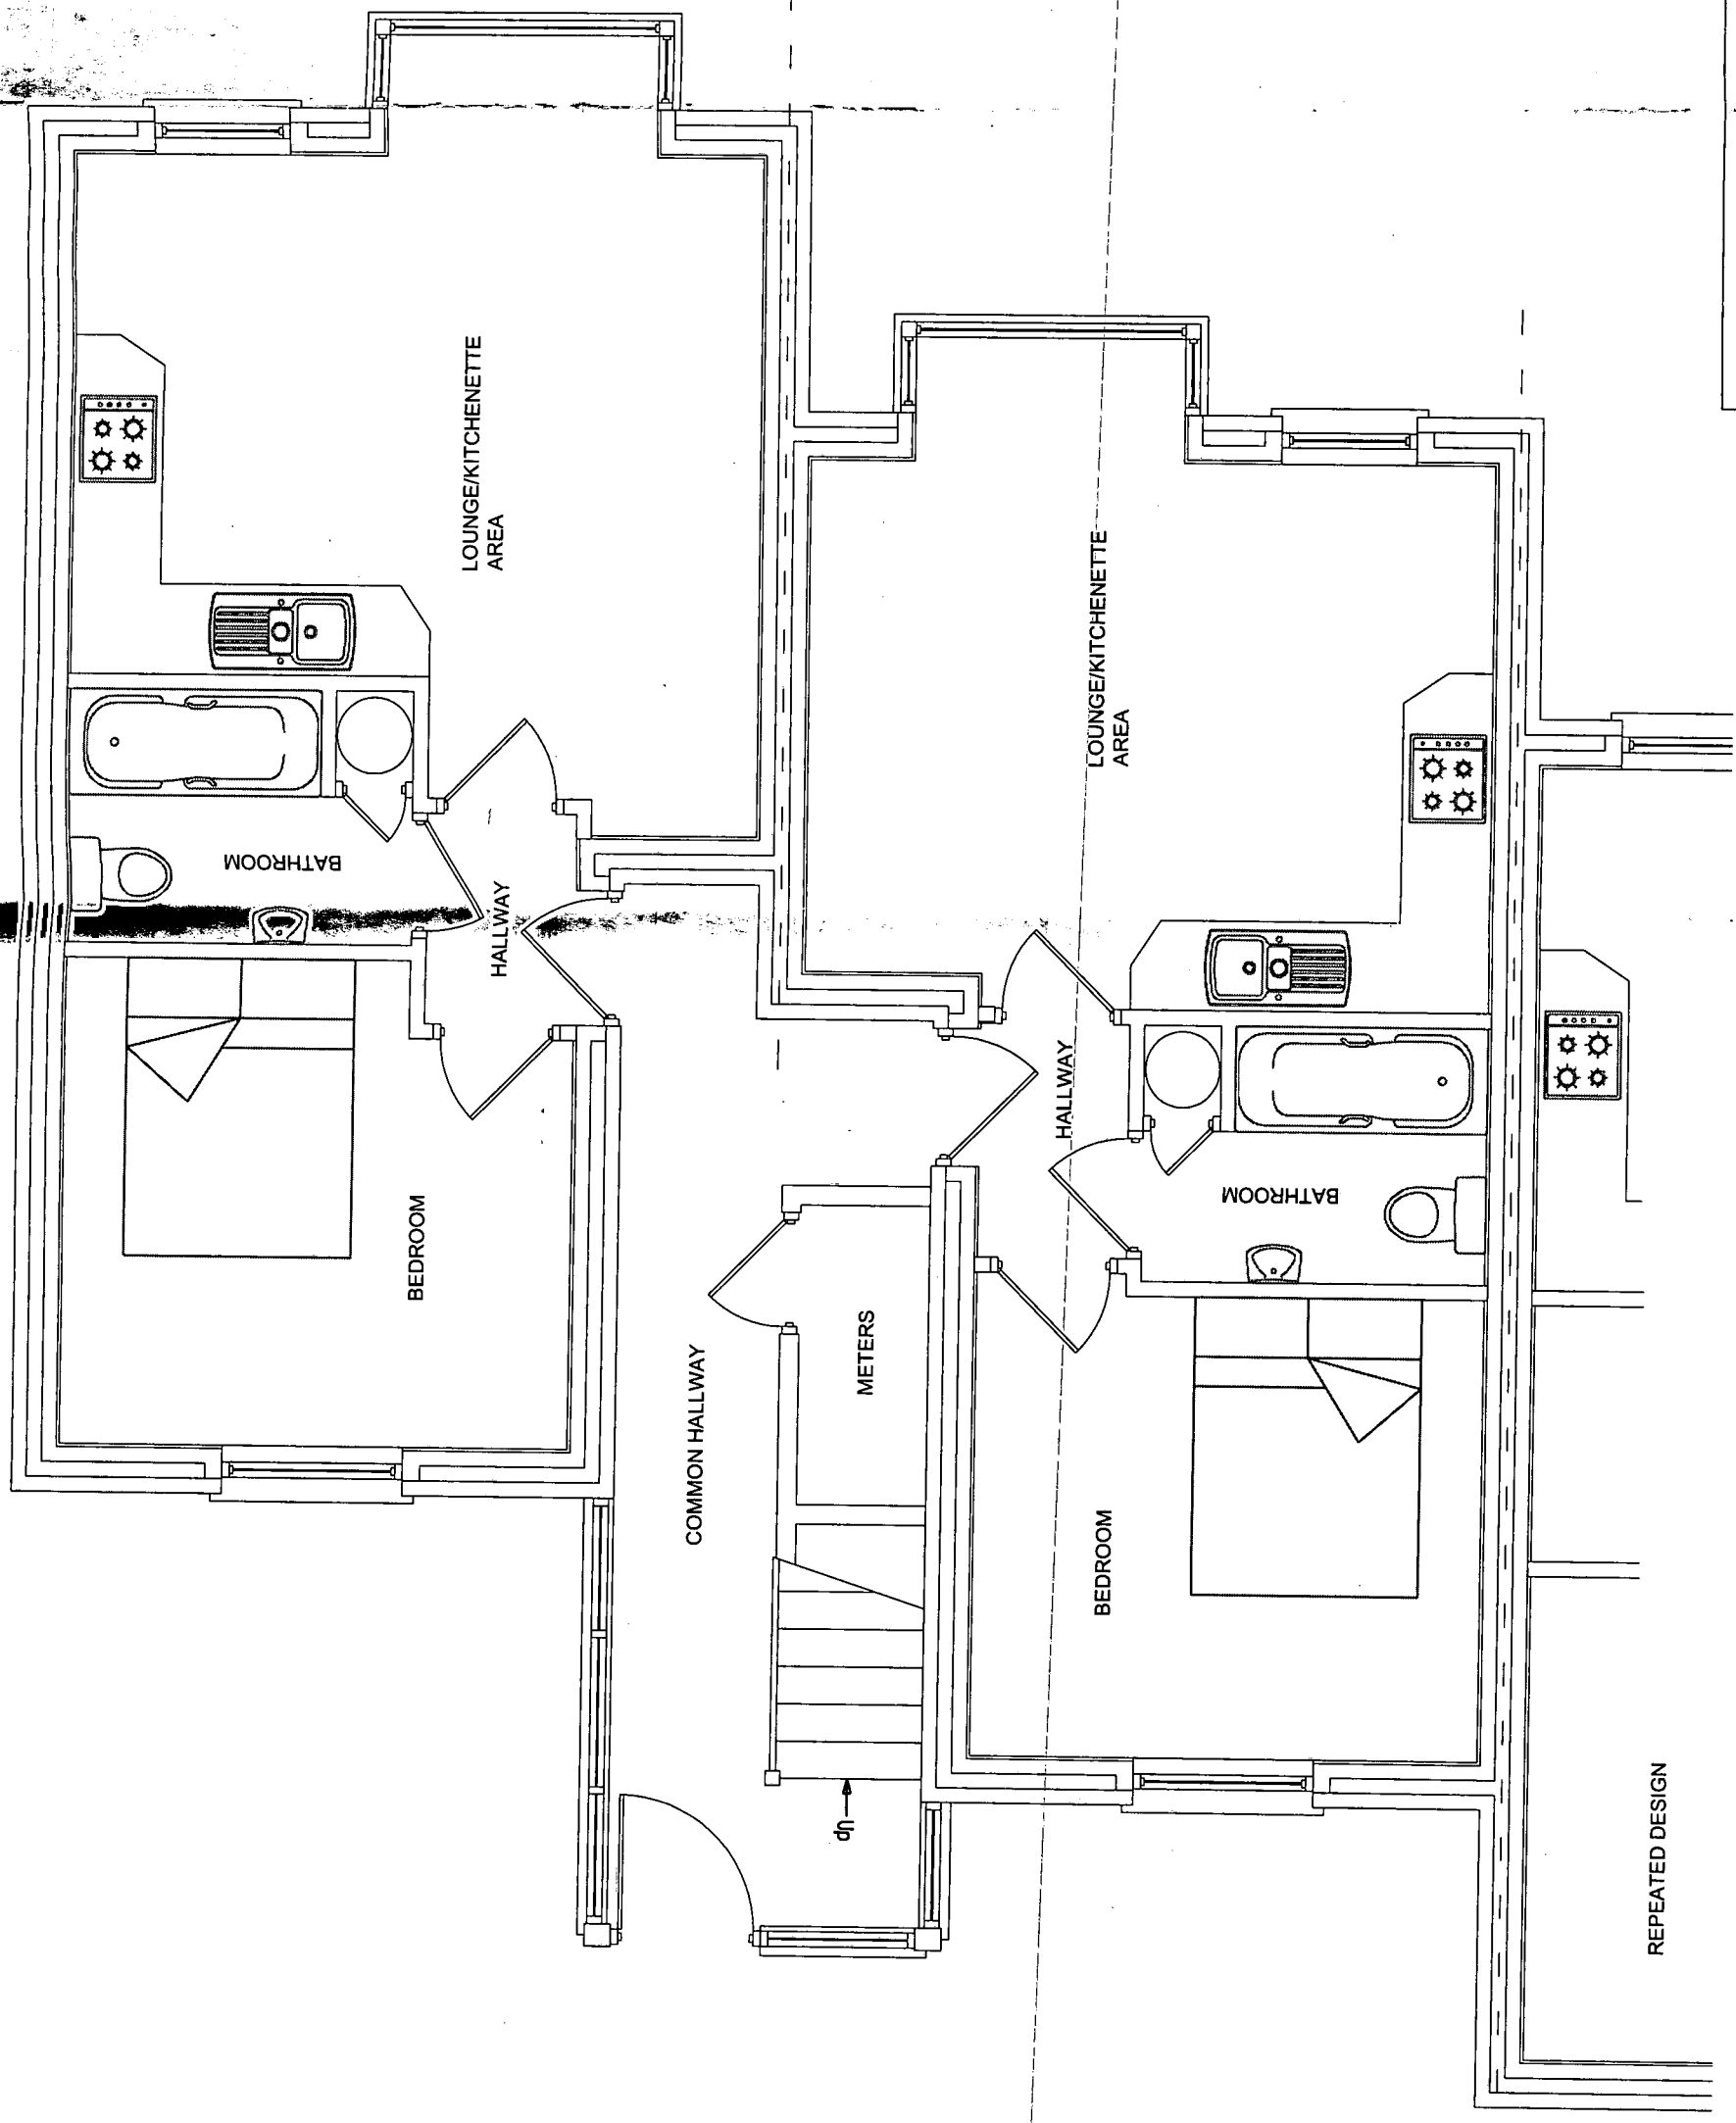

PROPOSED GROUND FLOOR PLAN

SUSSEX BUILDING CONSULTANCY LIMITED		SBCl
CENTRAL BLOCK - CLIFTON WORKS, BOGNOR REGIS.		1 COURDELYS BERSTED STREET BOGNOR REGIS PO22 9QE TELFAX - (01243) 861379
SCALE - 1/50	REV -	DATE - 07/01/2008