


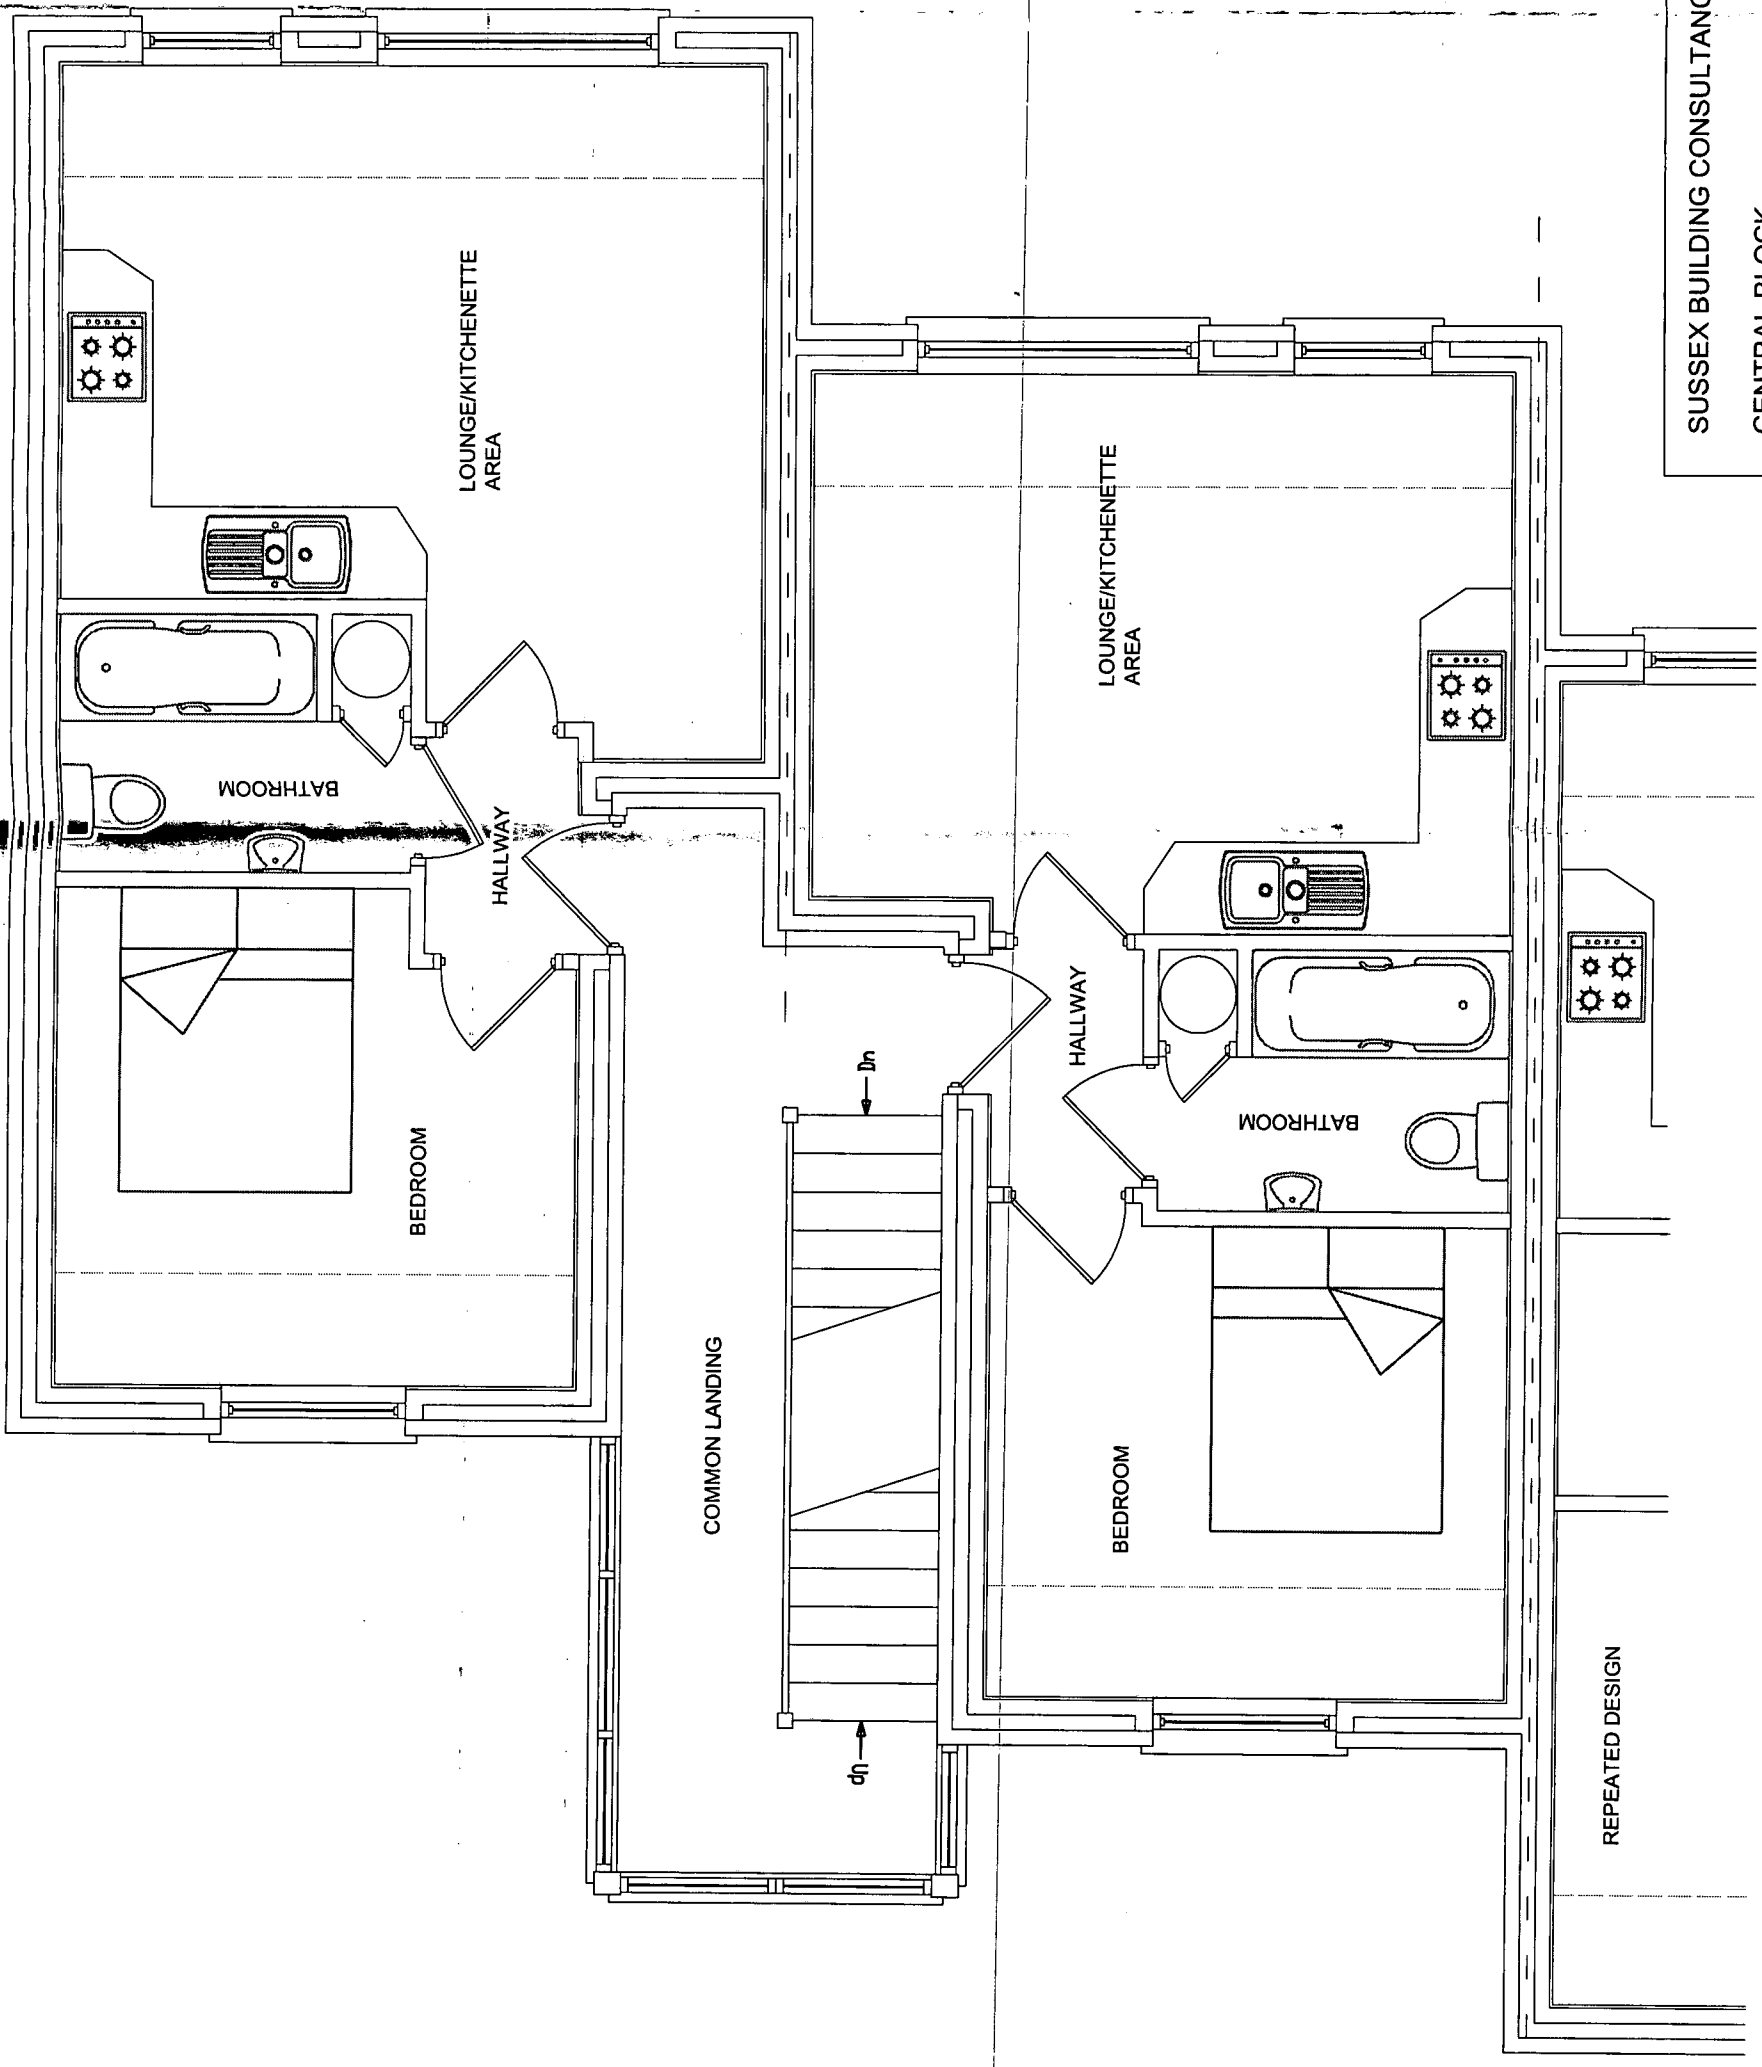

PROPOSED SECOND FLOOR PLAN

SUSSEX BUILDING CONSULTANCY LIMITED CENTRAL BLOCK, CLIFTON WORKS, BOGNOR REGIS. SCALE - 1/50 REV - DATE - 31/01/2008	SBCL
	1 COURDELYS BERG STREET BOGNOR REGIS PO22 9QE TEL/FAX - (01243) 861379