


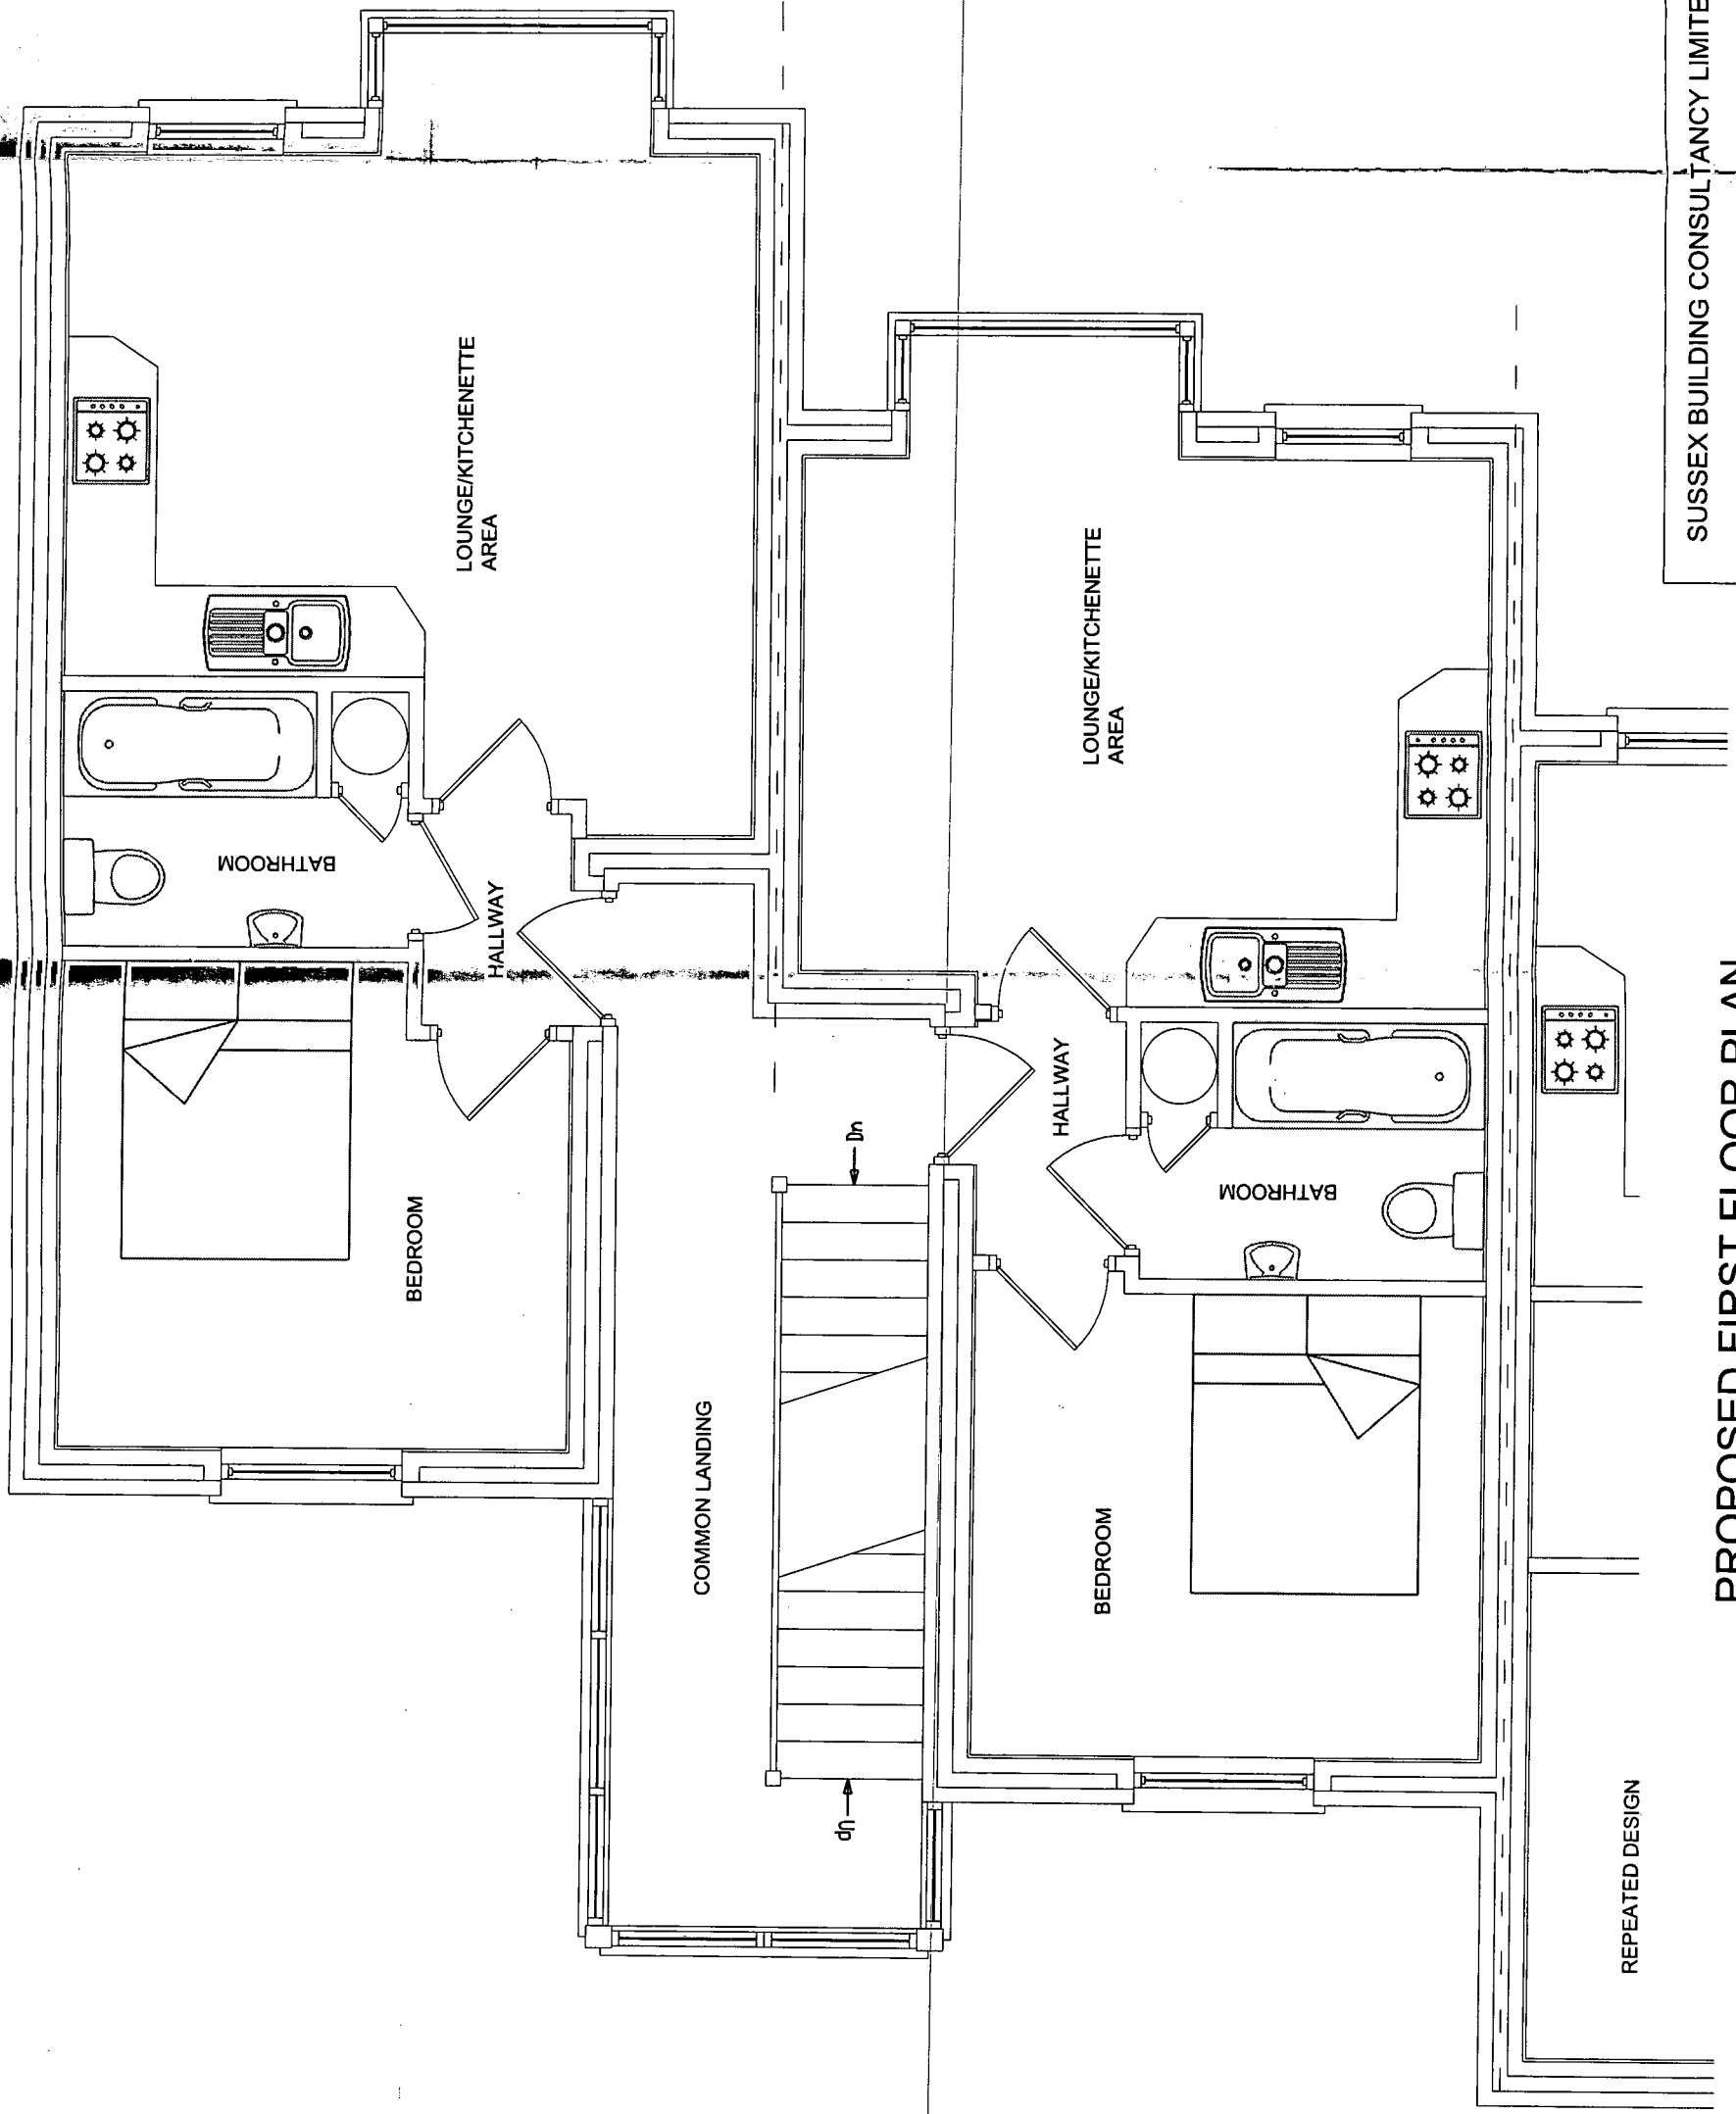

REPEATED DESIGN

PROPOSED FIRST FLOOR PLAN

SUSSEX BUILDING CONSULTANCY LIMITED		SBCL
CENTRAL BLOCK, CLIFTON WORKS, BOGNOR REGIS. SCALE - 1/50 REV - DATE - 10/01/2008		
1 COURDELYS BERSTED STREET BOGNOR REGIS PO22 9QE TEL/FAX - (01243) 861379		