


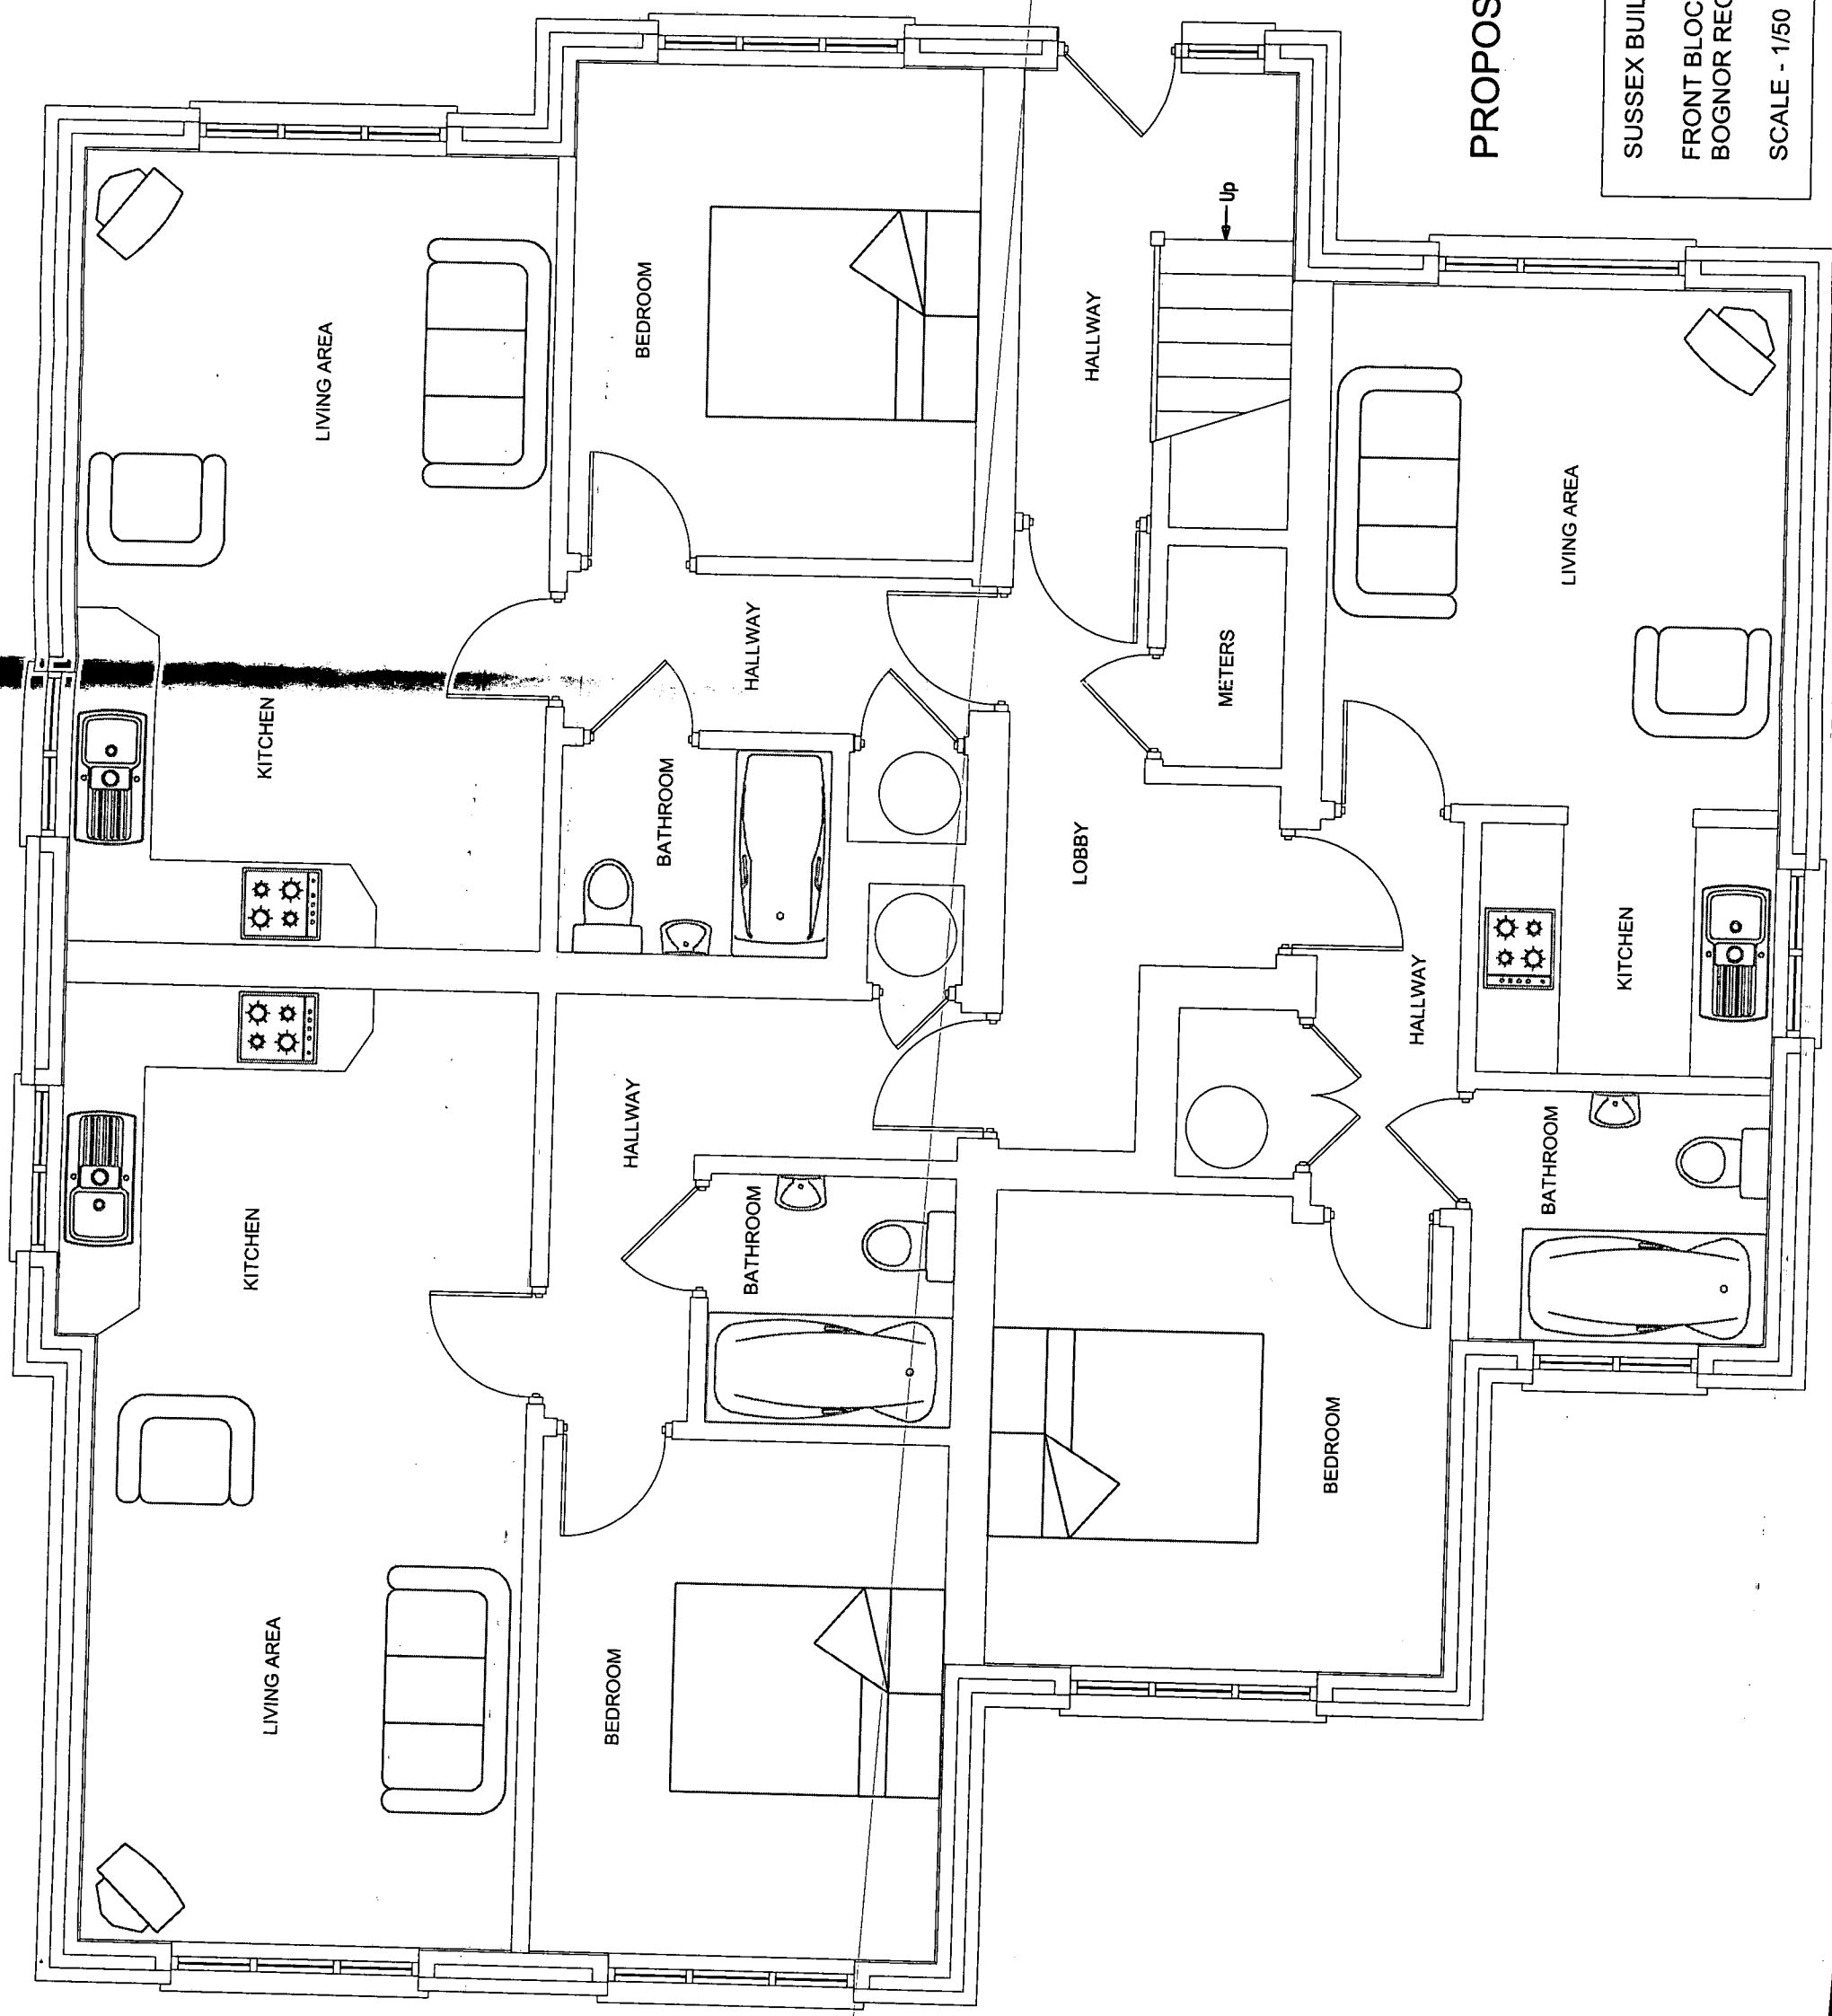

PROPOSED GROUND FLOOR PLAN

SUSSEX BUILDING CONSULTANCY LIMITED FRONT BLOCK - CLIFTON WORKS, BOGNOR REGIS. SCALE - 1/50 REV - DATE - 04/02/2008	
SBCL	
1 COURDELYS BERSTED STREET BOGNOR REGIS PO22 9QE TEL/FAX - (01243) 861379	