


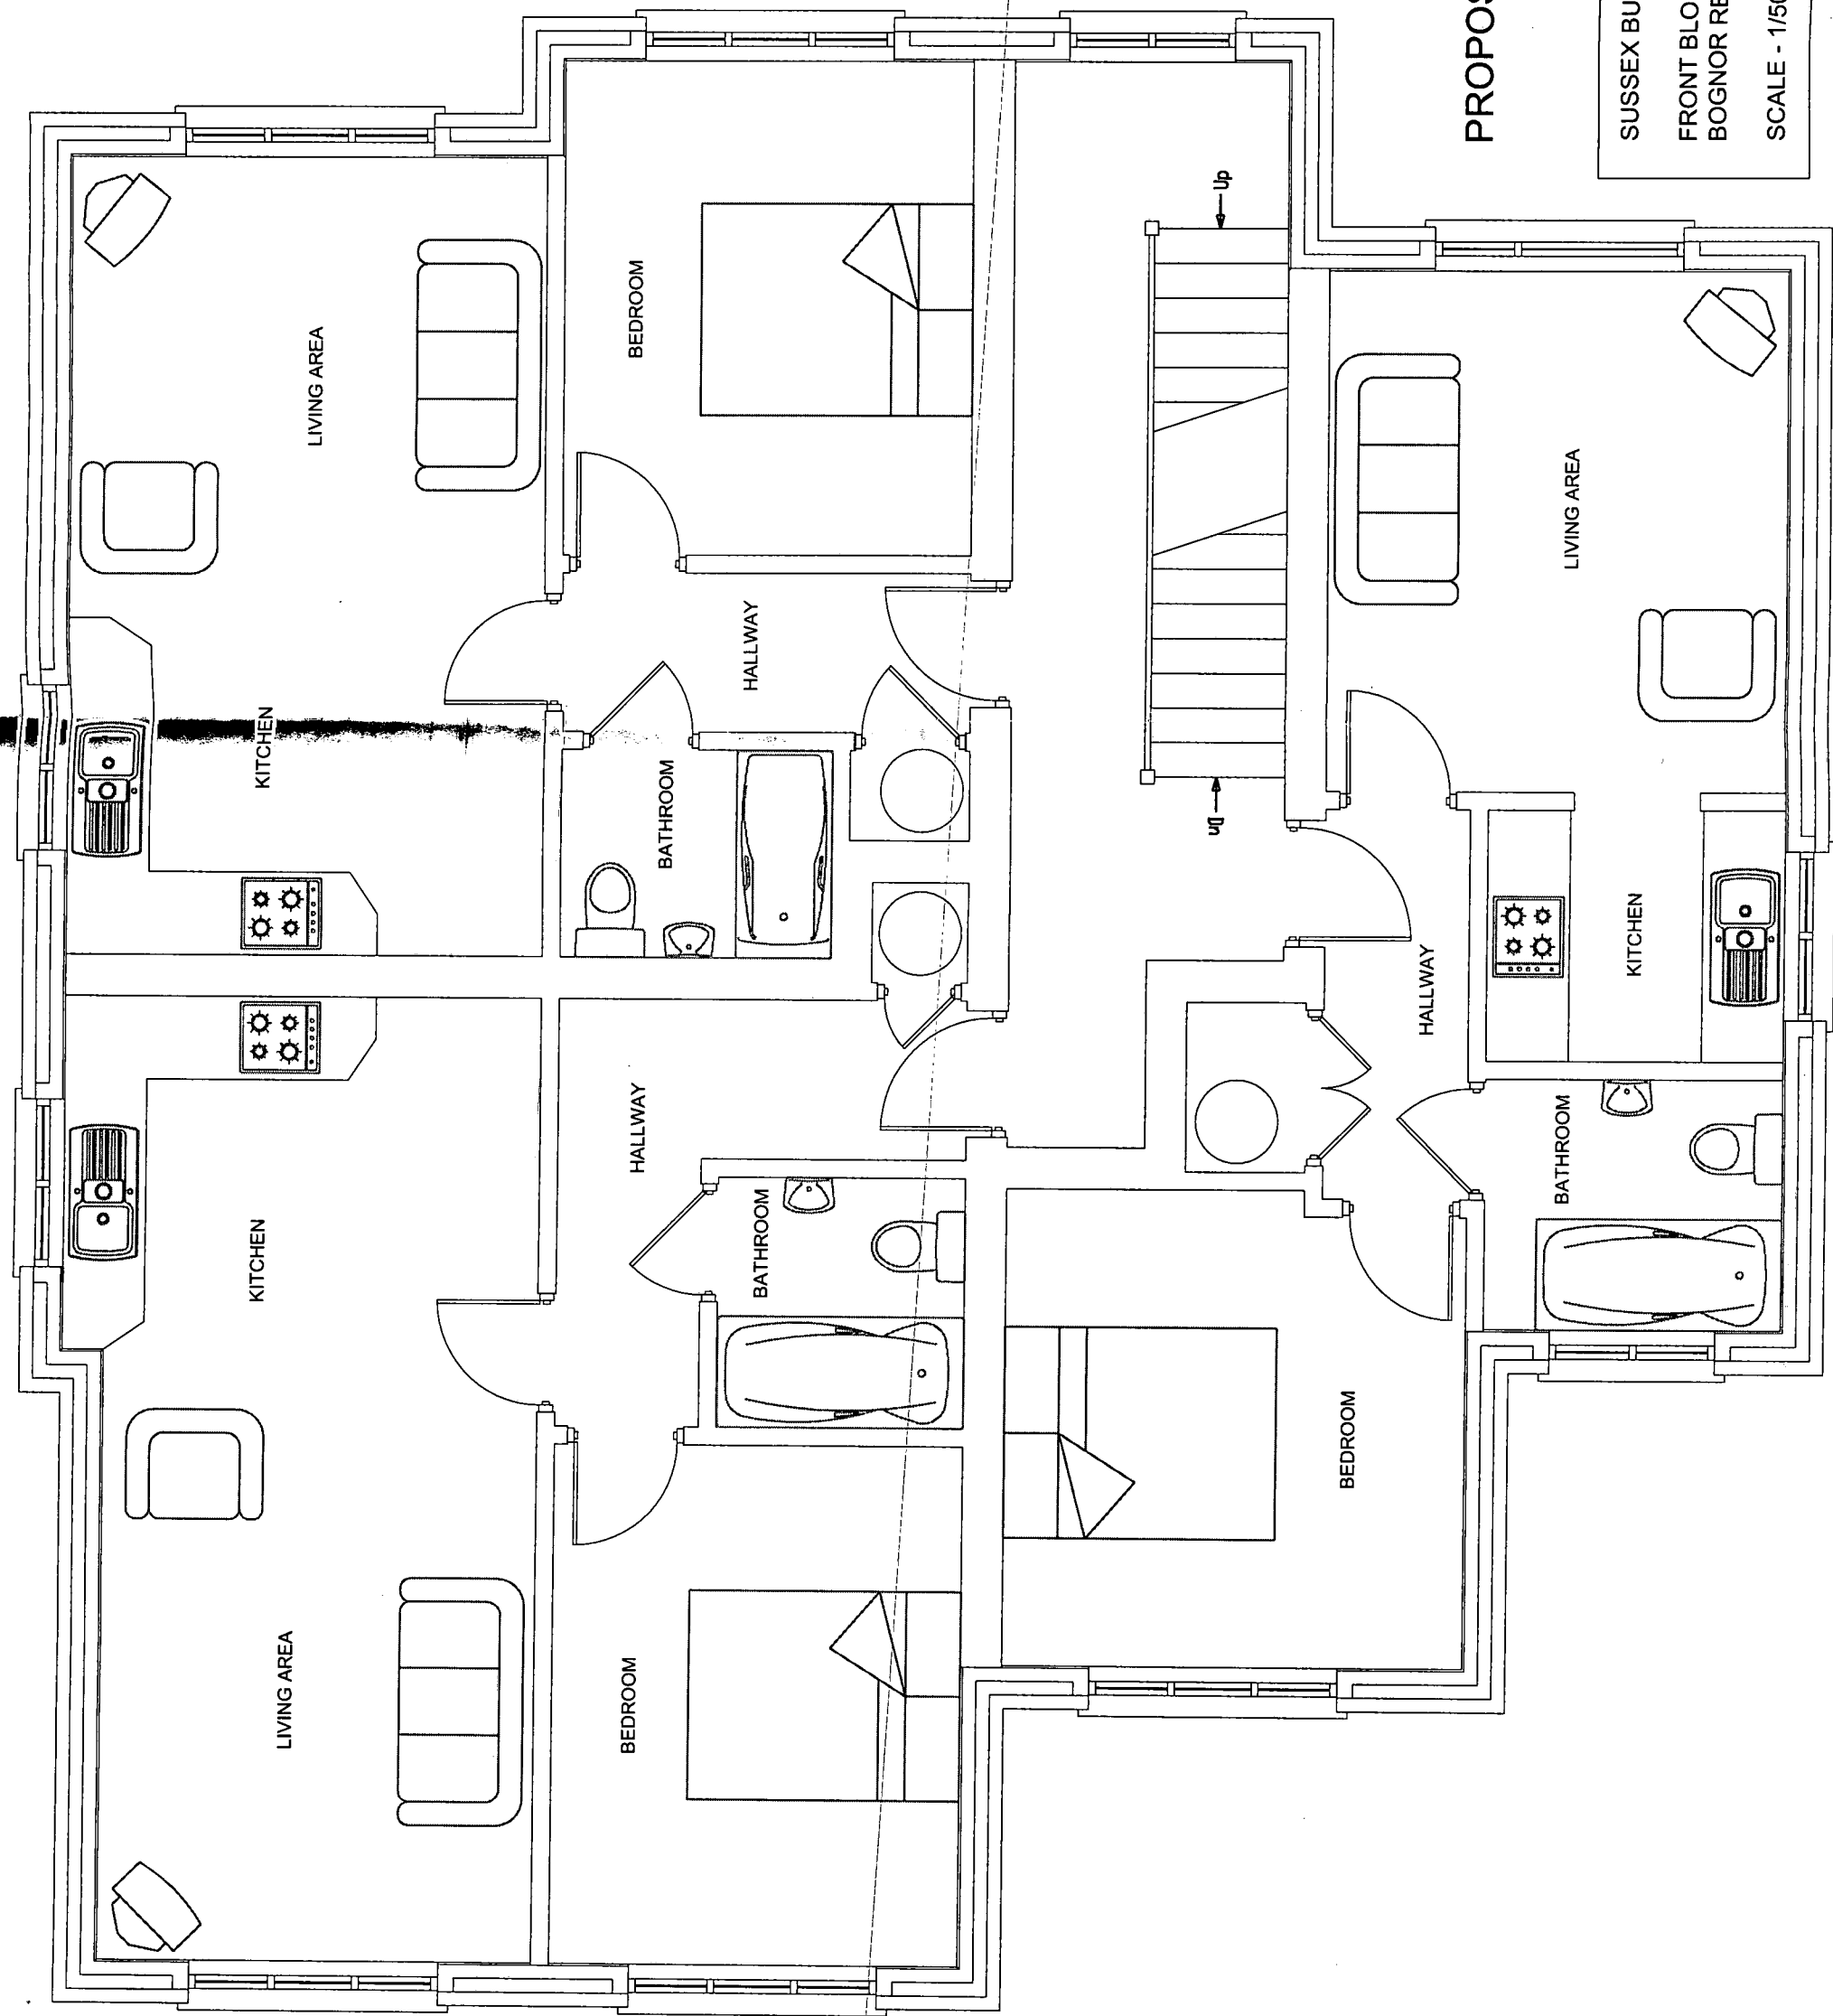

PROPOSED FIRST FLOOR PLAN

SUSSEX BUILDING CONSULTANCY LIMITED		SBCCL
FRONT BLOCKT - CLIFTON WORKS, BOGNOR REGIS.		1 COURDELYS BERSTED STREET BOGNOR REGIS POZZ 9DE
SCALE - 1/50 REV - DATE - 07/01/2008		TELFAX - (01243) 861379