


|                       |          |
|-----------------------|----------|
| ARUN DISTRICT COUNCIL |          |
| No.                   | BR 50-08 |
| SUBSTITUTION          |          |
| RECEIVED              | 13-2-08  |

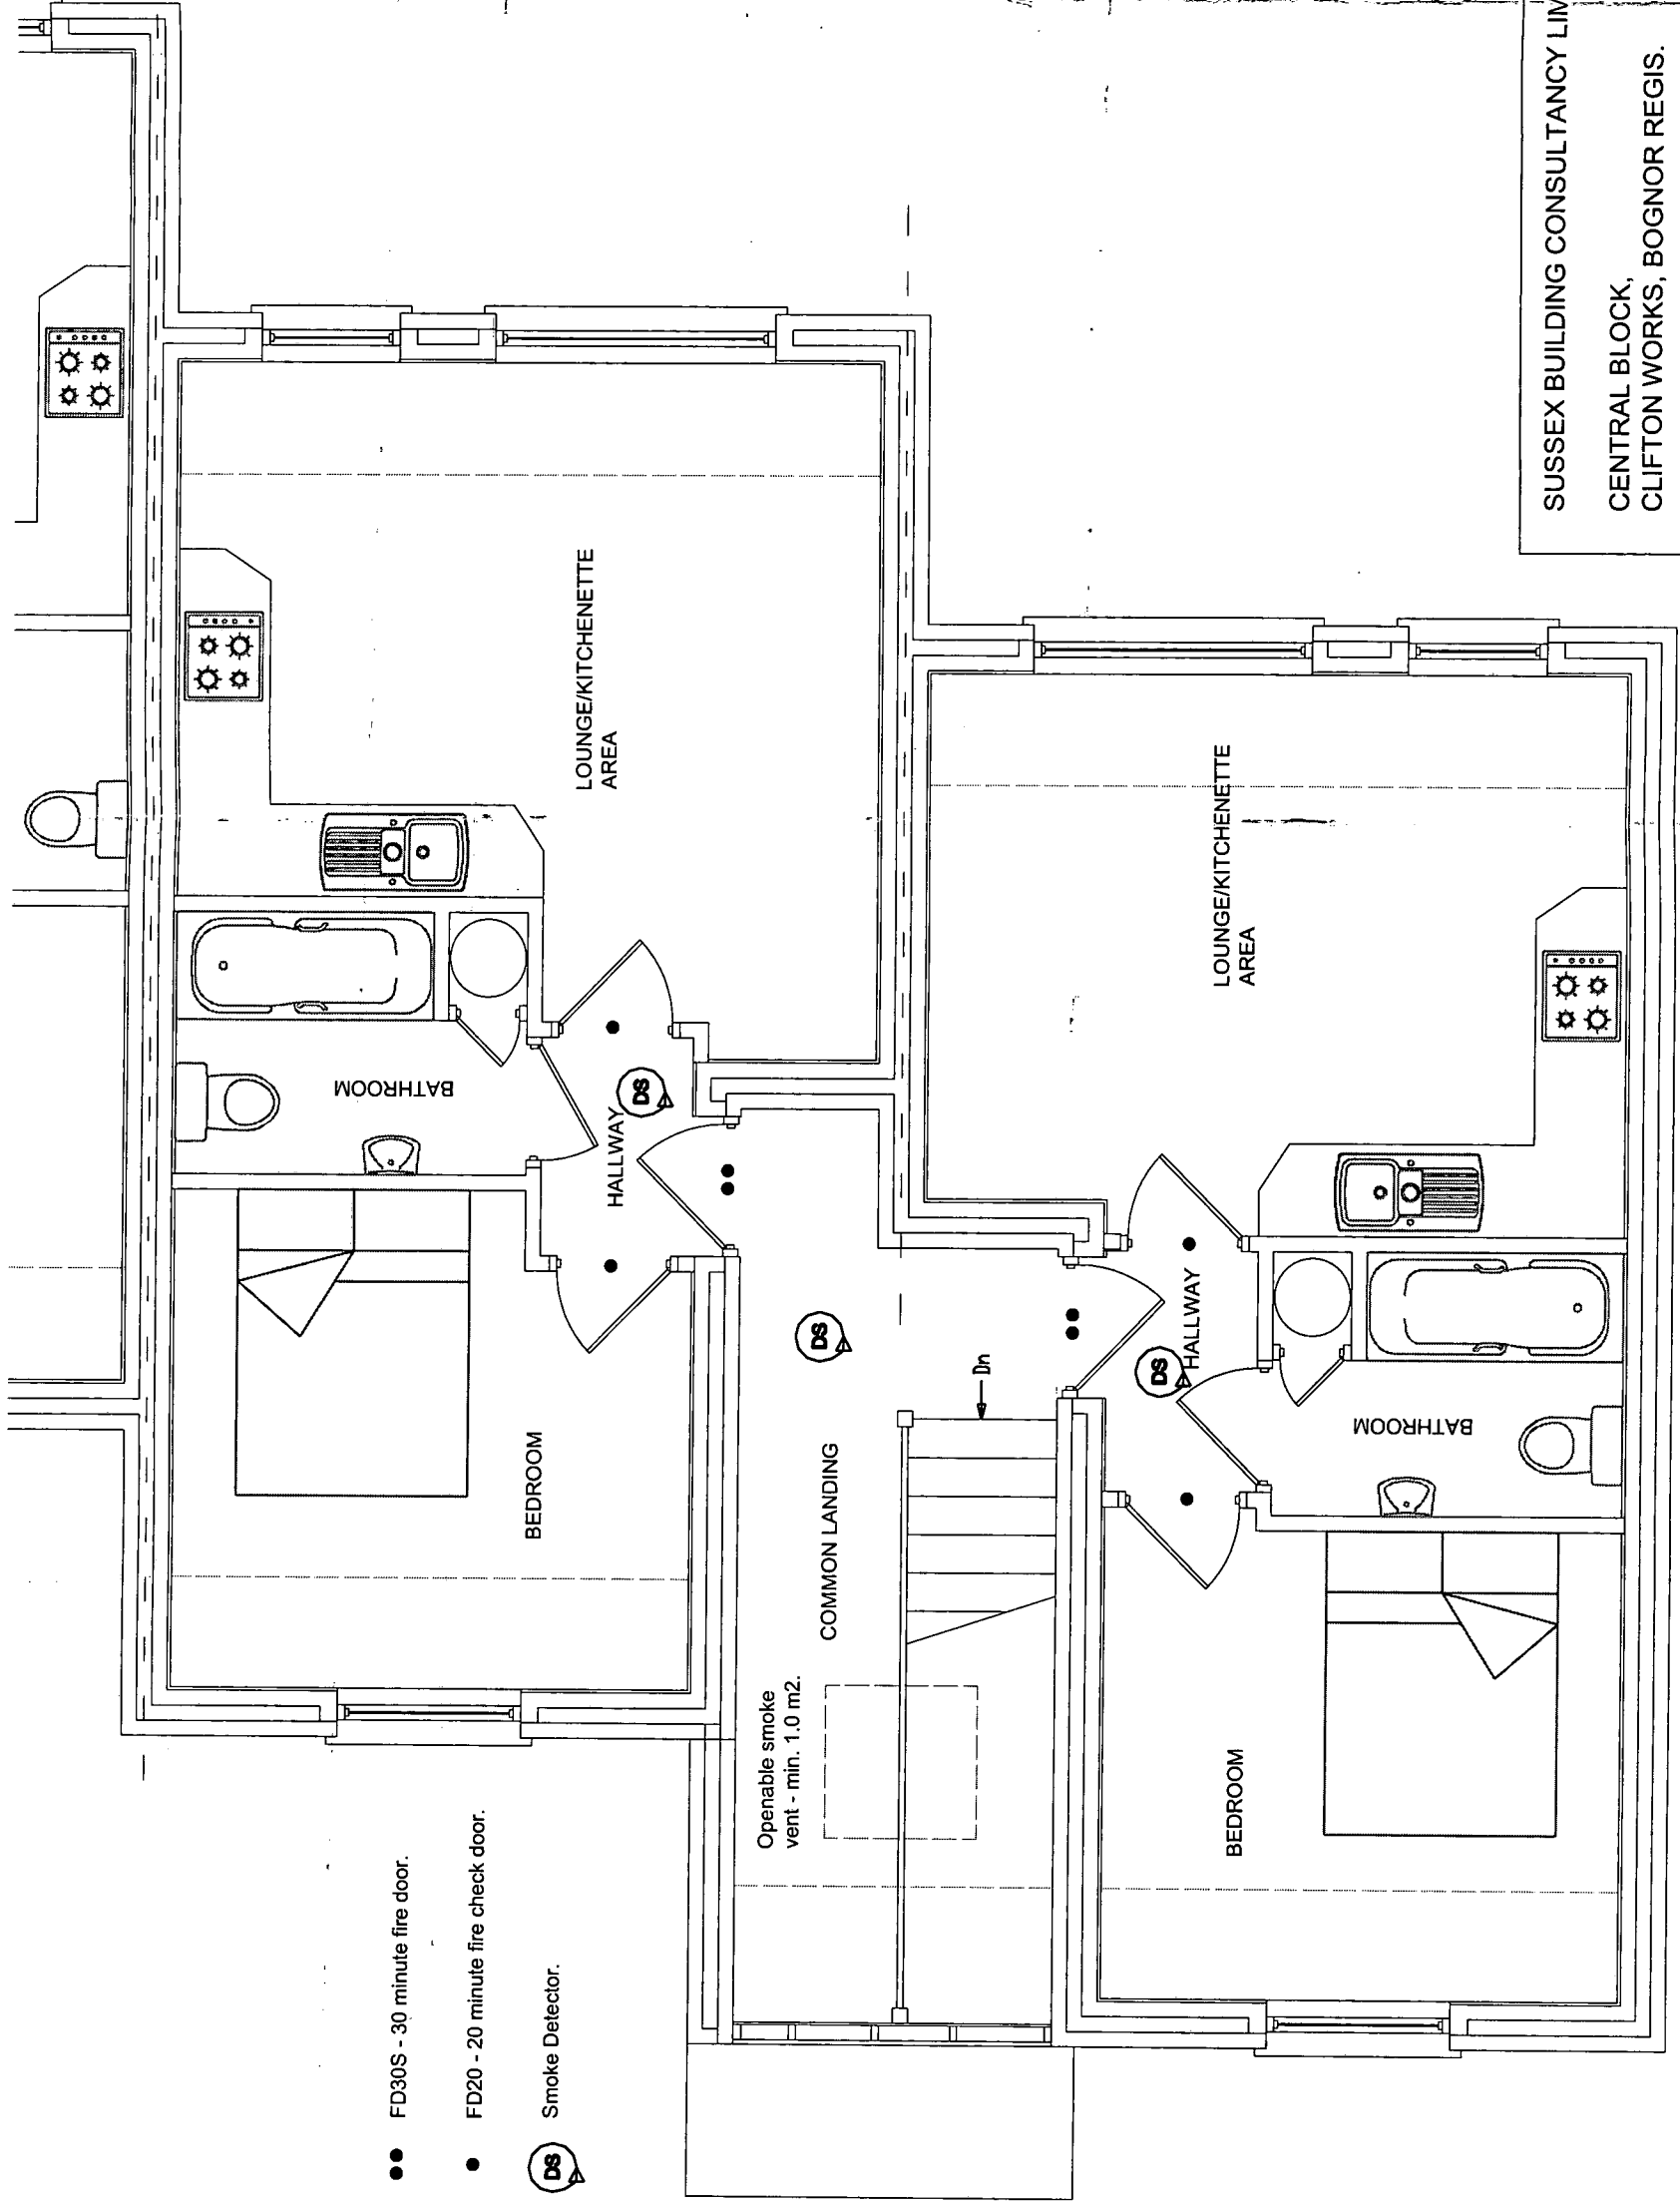

- FD30S - 30 minute fire door.
- FD20 - 20 minute fire check door.
- DS Smoke Detector.

Openable smoke vent - min. 1.0 m<sup>2</sup>.

|                                                                                       |  |
|---------------------------------------------------------------------------------------|--|
| SUSSEX BUILDING CONSULTANCY LIMITED                                                   |  |
| CENTRAL BLOCK,<br>CLIFTON WORKS, BOGNOR REGIS.                                        |  |
| SCALE - 1/50 REV - B DATE - 15/02/2008                                                |  |
| SBCL                                                                                  |  |
| 1 COURDELYS<br>BERSTED STREET<br>BOGNOR REGIS<br>POZZ 9GE<br>TEL/FAX - (01243) 861379 |  |

PART PROPOSED SECOND FLOOR PLAN