


|                       |    |    |    |
|-----------------------|----|----|----|
| ARUN DISTRICT COUNCIL |    |    |    |
| No.                   | BR | 50 | 08 |
| SUBSTITUTION          |    |    |    |
| RECEIVED 13-2-08      |    |    |    |

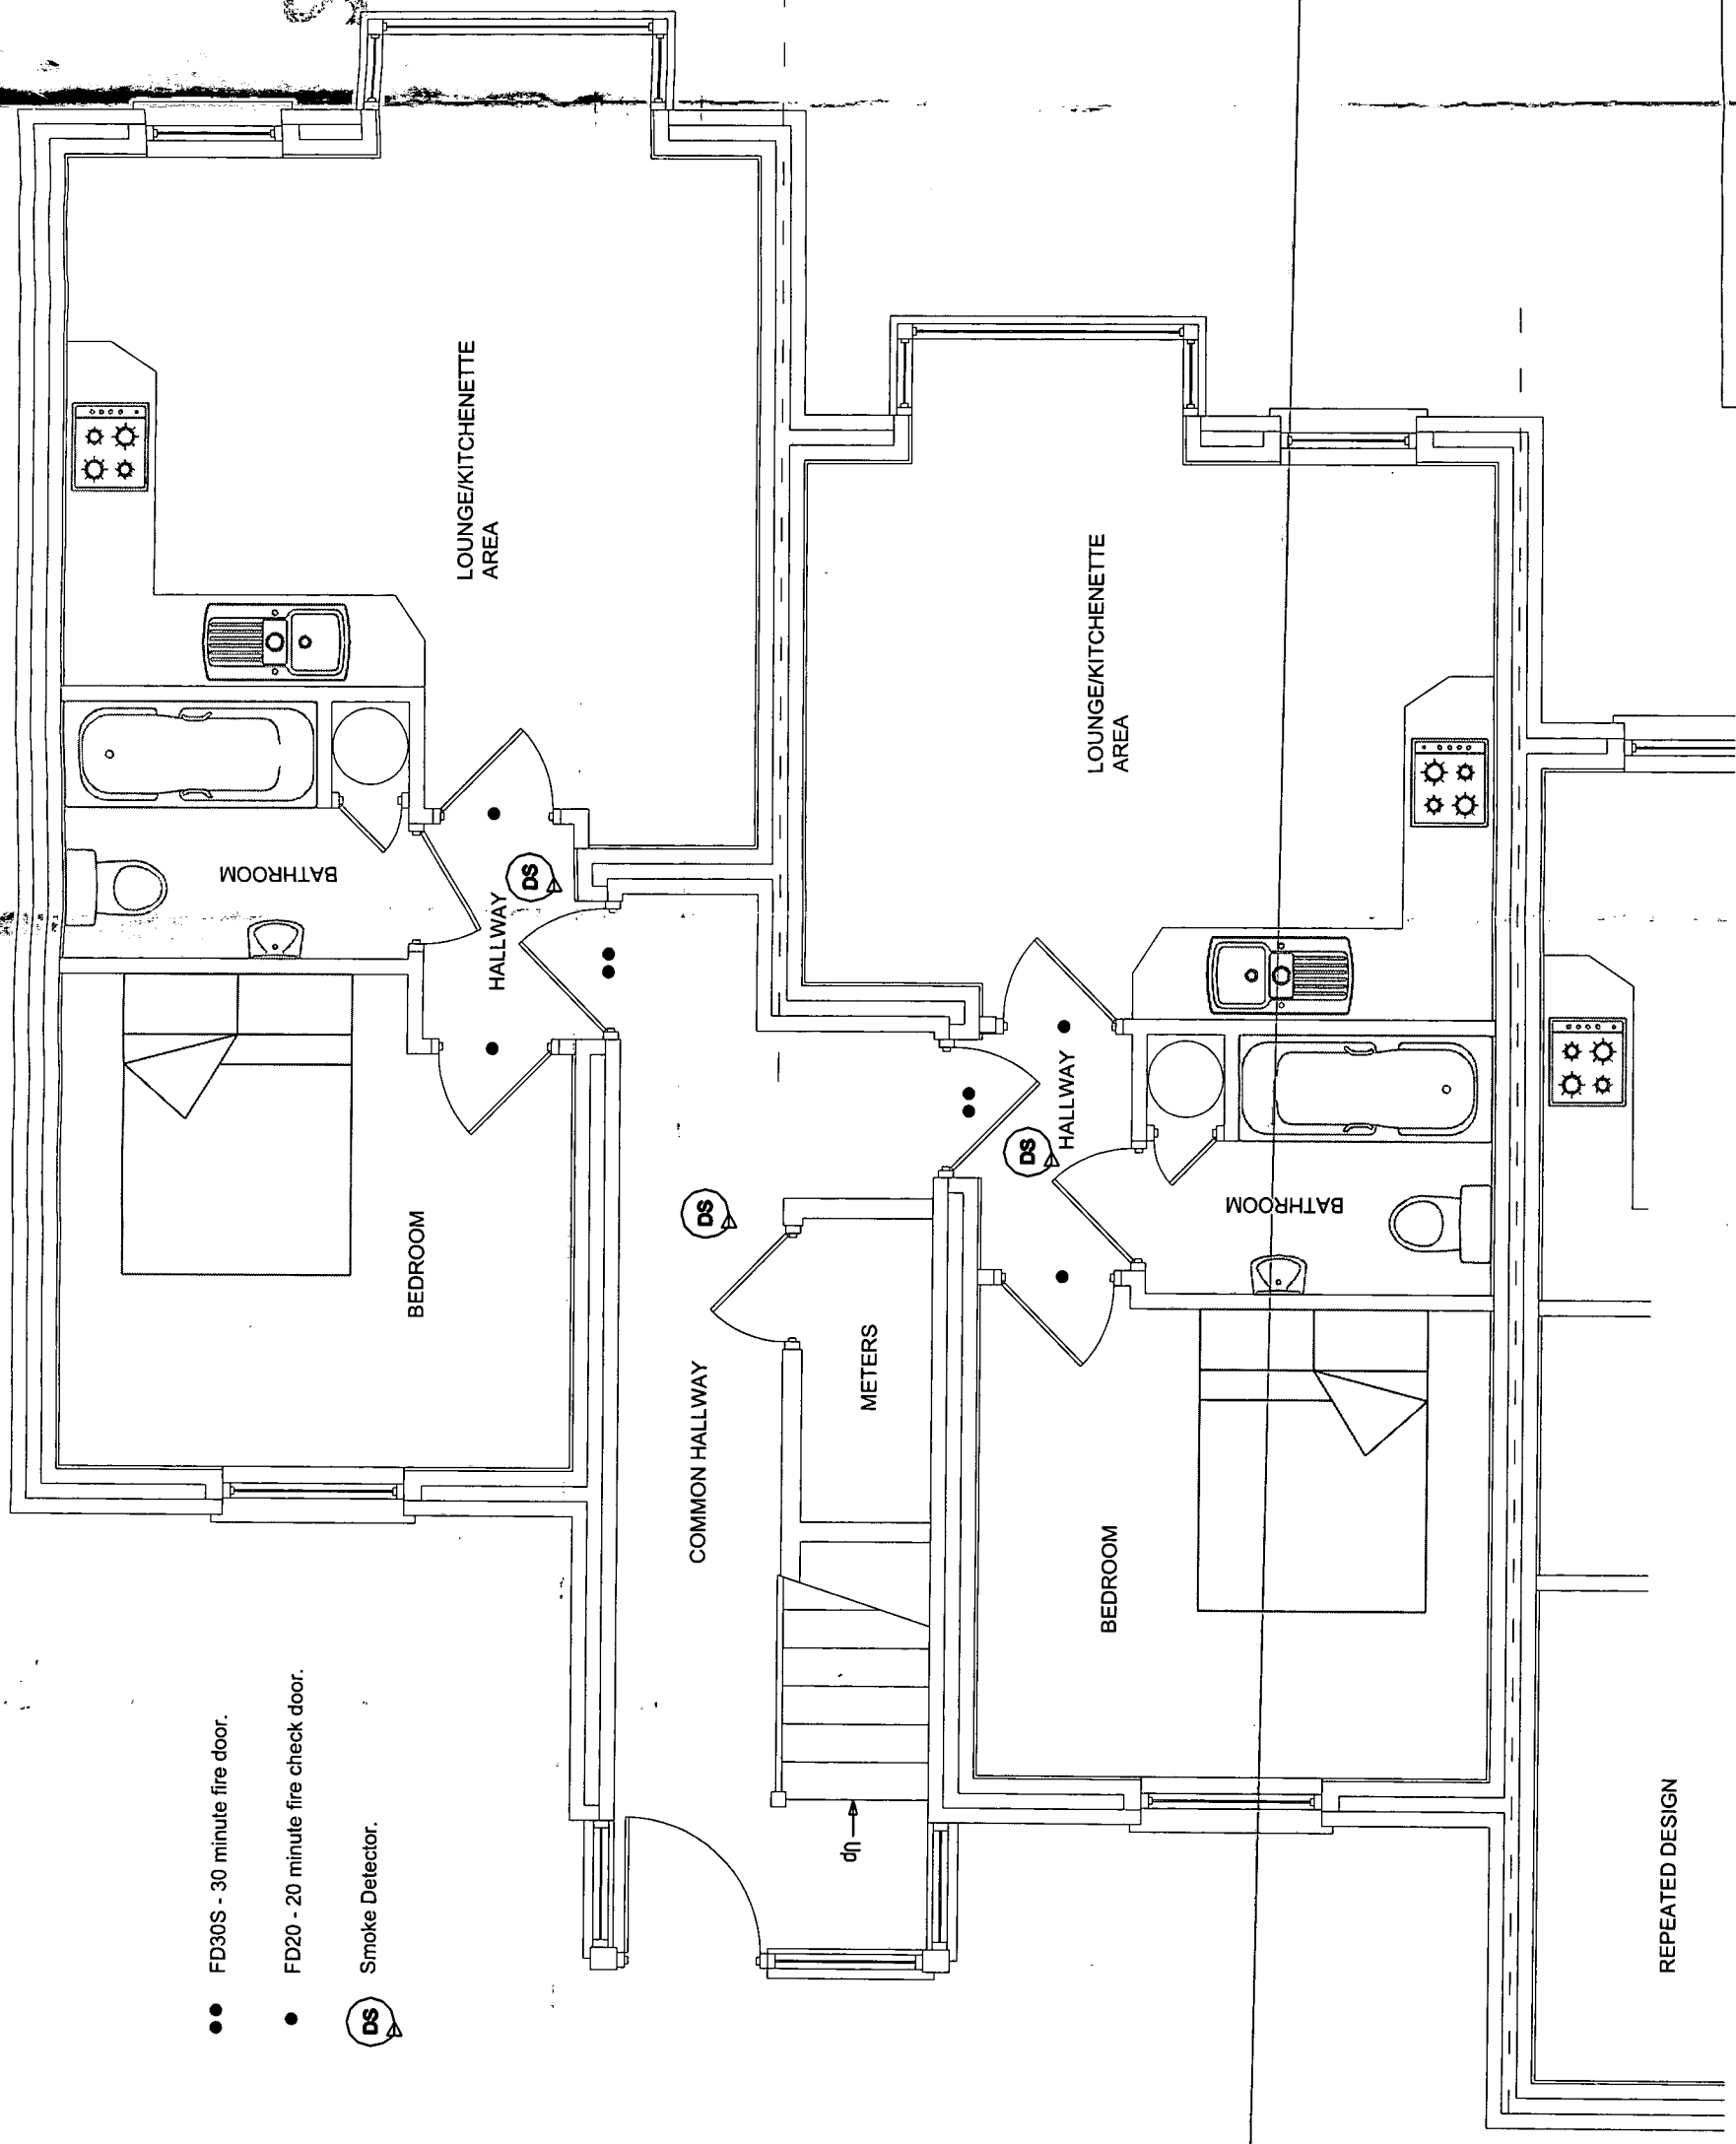

- FD30S - 30 minute fire door.
- FD20 - 20 minute fire check door.
- DS Smoke Detector.

PROPOSED GROUND FLOOR PLAN

|   |                                                                                       |
|---|---------------------------------------------------------------------------------------|
| SUSSEX BUILDING CONSULTANCY LIMITED<br>CENTRAL BLOCK - CLIFTON WORKS,<br>BOGNOR REGIS.<br>SCALE - 1/50 REV - B DATE - 15/02/2008 | <b>SBCL</b>                                                                           |
|   | 1 COURDELYS<br>BERSTED STREET<br>BOGNOR REGIS<br>PO22 9QE<br>TEL/FAX - (01243) 861379 |