



ARUN DISTRICT COUNCIL	
No.	BR/50/08
SUBSTITUTION	
RECEIVED	18-8-08

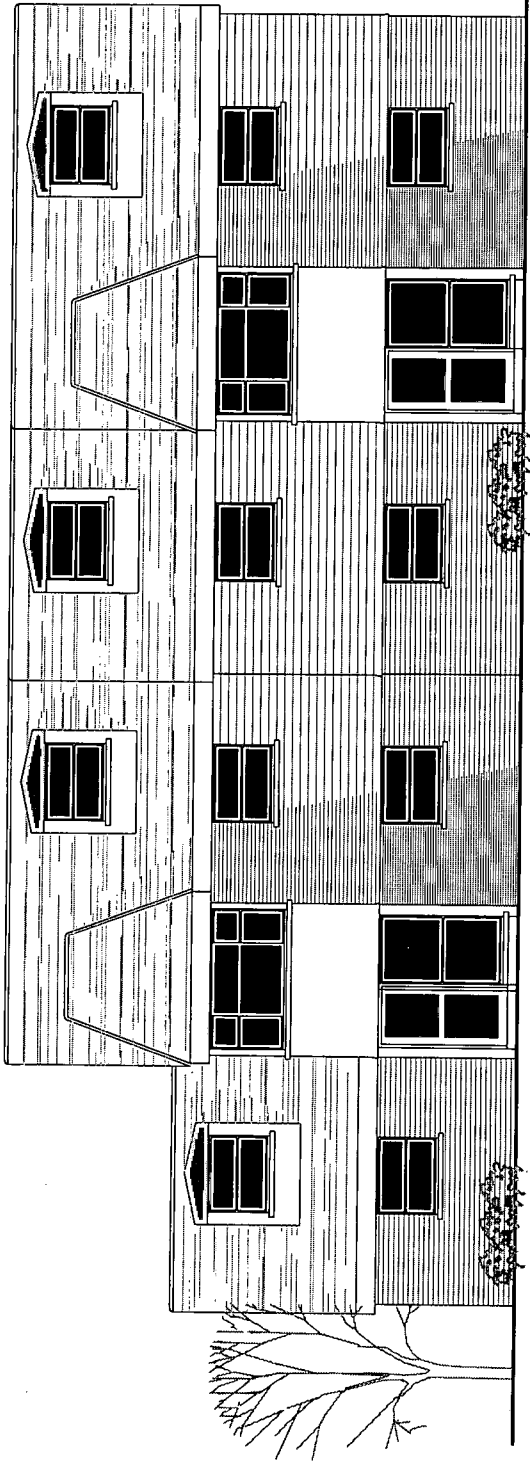

FRONT ELEVATION

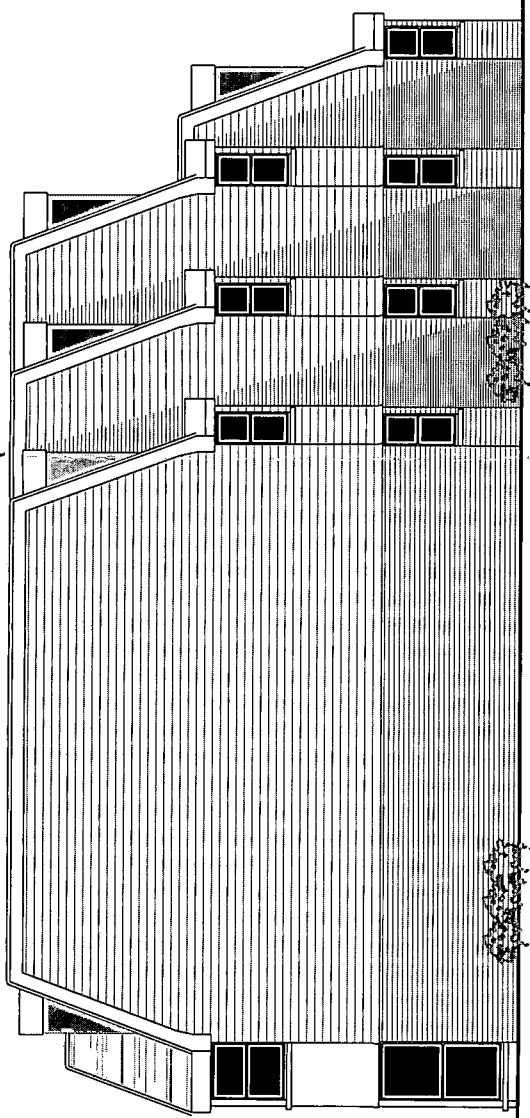

SIDE ELEVATION

NOTES

ROOF - Hi performance felted flat roof with slates to mansard pitched roof to planning approval. Lead faced dormers within roof detail.

WALLS - Contrasting plain concrete tile hanging to upper elevations and gables with face brickwork lower detail, all to planning approval.

WINDOWS - White framed PVC double glazed units and 'Velux' roof lights to mansard slopes.

SUSSEX BUILDING CONSULTANCY LIMITED	SBCCL
FLATS DEVELOPMENT - CENTRAL BLOCK, CLIFTON WORKS, BOGNOR REGIS	1 COURDELYS BERSTED STREET BOGNOR REGIS POZZ. 20E
SCALE - 1/100 REV - A DATE - 15/02/2008	TELEFAX - (01243) 861379