



|                       |    |    |         |
|-----------------------|----|----|---------|
| ARUN DISTRICT COUNCIL |    |    |         |
| No.                   | BR | 50 | 08      |
| SUBSTITUTION          |    |    |         |
| RECEIVED              |    |    | 18-2-08 |

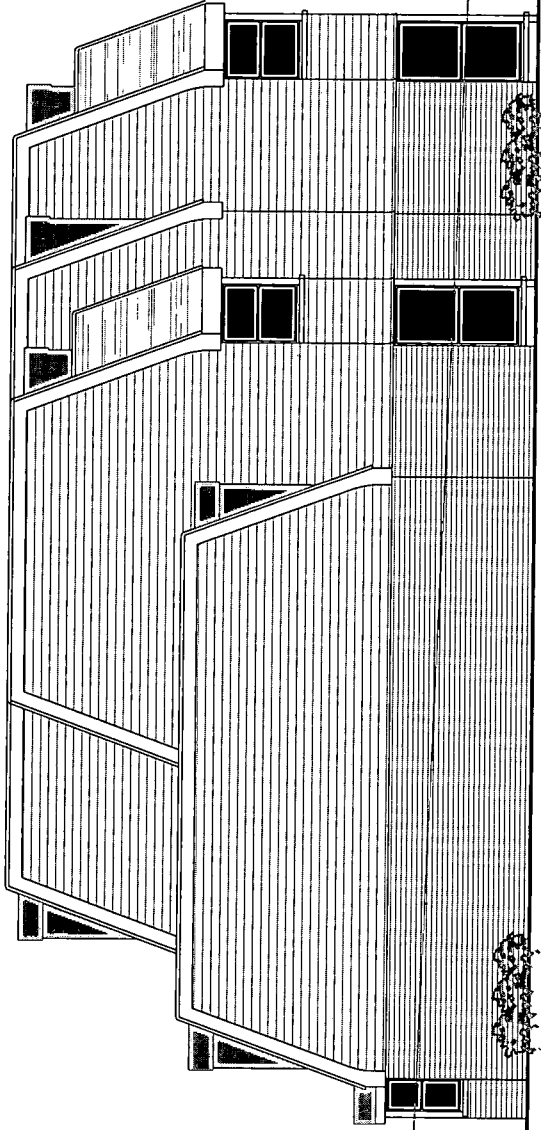

SIDE ELEVATION

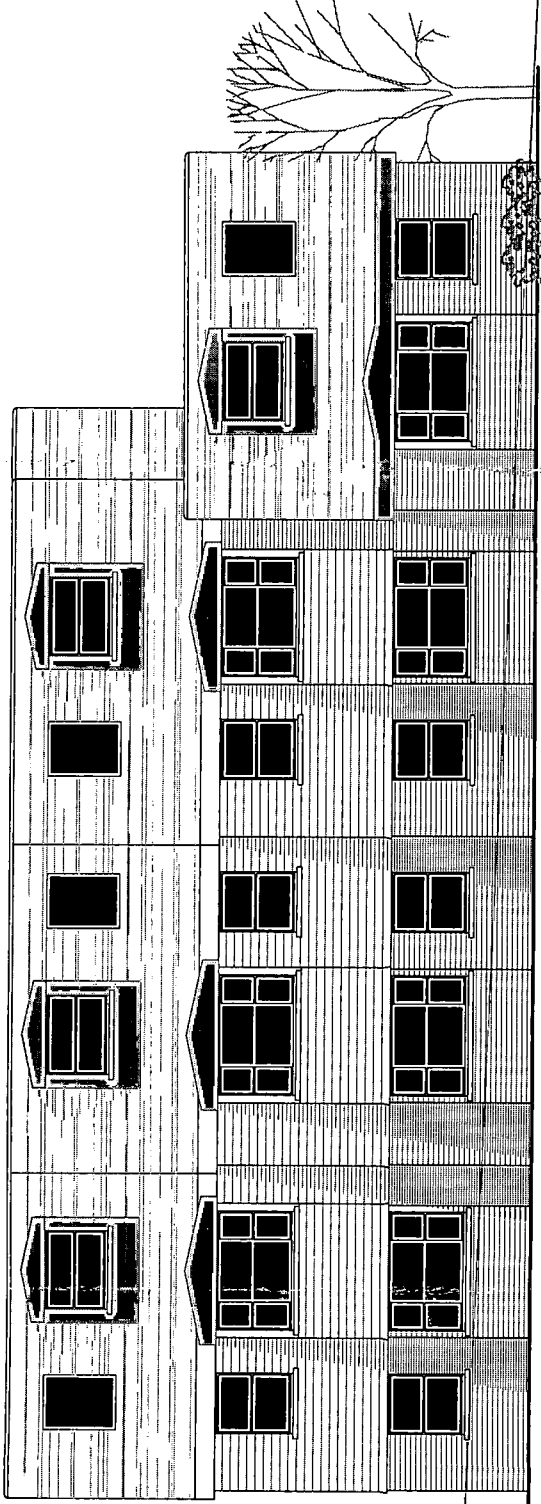

REAR ELEVATION

NOTES

- ROOF - Hi performance felted flat roof with slates to mansard pitched roof to planning approval. Lead faced dormers within roof detail.
- WALLS - Contrasting plain concrete tile hanging to upper elevations and gables with face brickwork lower detail, all to planning approval.
- WINDOWS - White framed PVC double glazed units and 'Velux' roof lights to mansard slopes.

|   |   |
|---|---|
| SUSSEX BUILDING CONSULTANCY LIMITED<br>FLATS DEVELOPMENT - CENTRAL BLOCK,<br>CLIFTON WORKS, BOGNOR REGIS.<br>SCALE - 1/100 REV - A DATE - 15/02/2008 | <b>SBCL</b><br><small>1 COURDELYS<br/>BOGNOR STREET<br/>BOGNOR REGIS<br/>PO22 9QE<br/>TEL/FAX - (01243) 861379</small> |
|---|---|