


ARUN DISTRICT COUNCIL	
No.	BR 50 08
SUBSTITUTION	
RECEIVED	13-2-08

- FD30S - 30 minute fire door.
- FD20 - 20 minute fire check door.
- DS Smoke Detector.

Roof above two storey part.

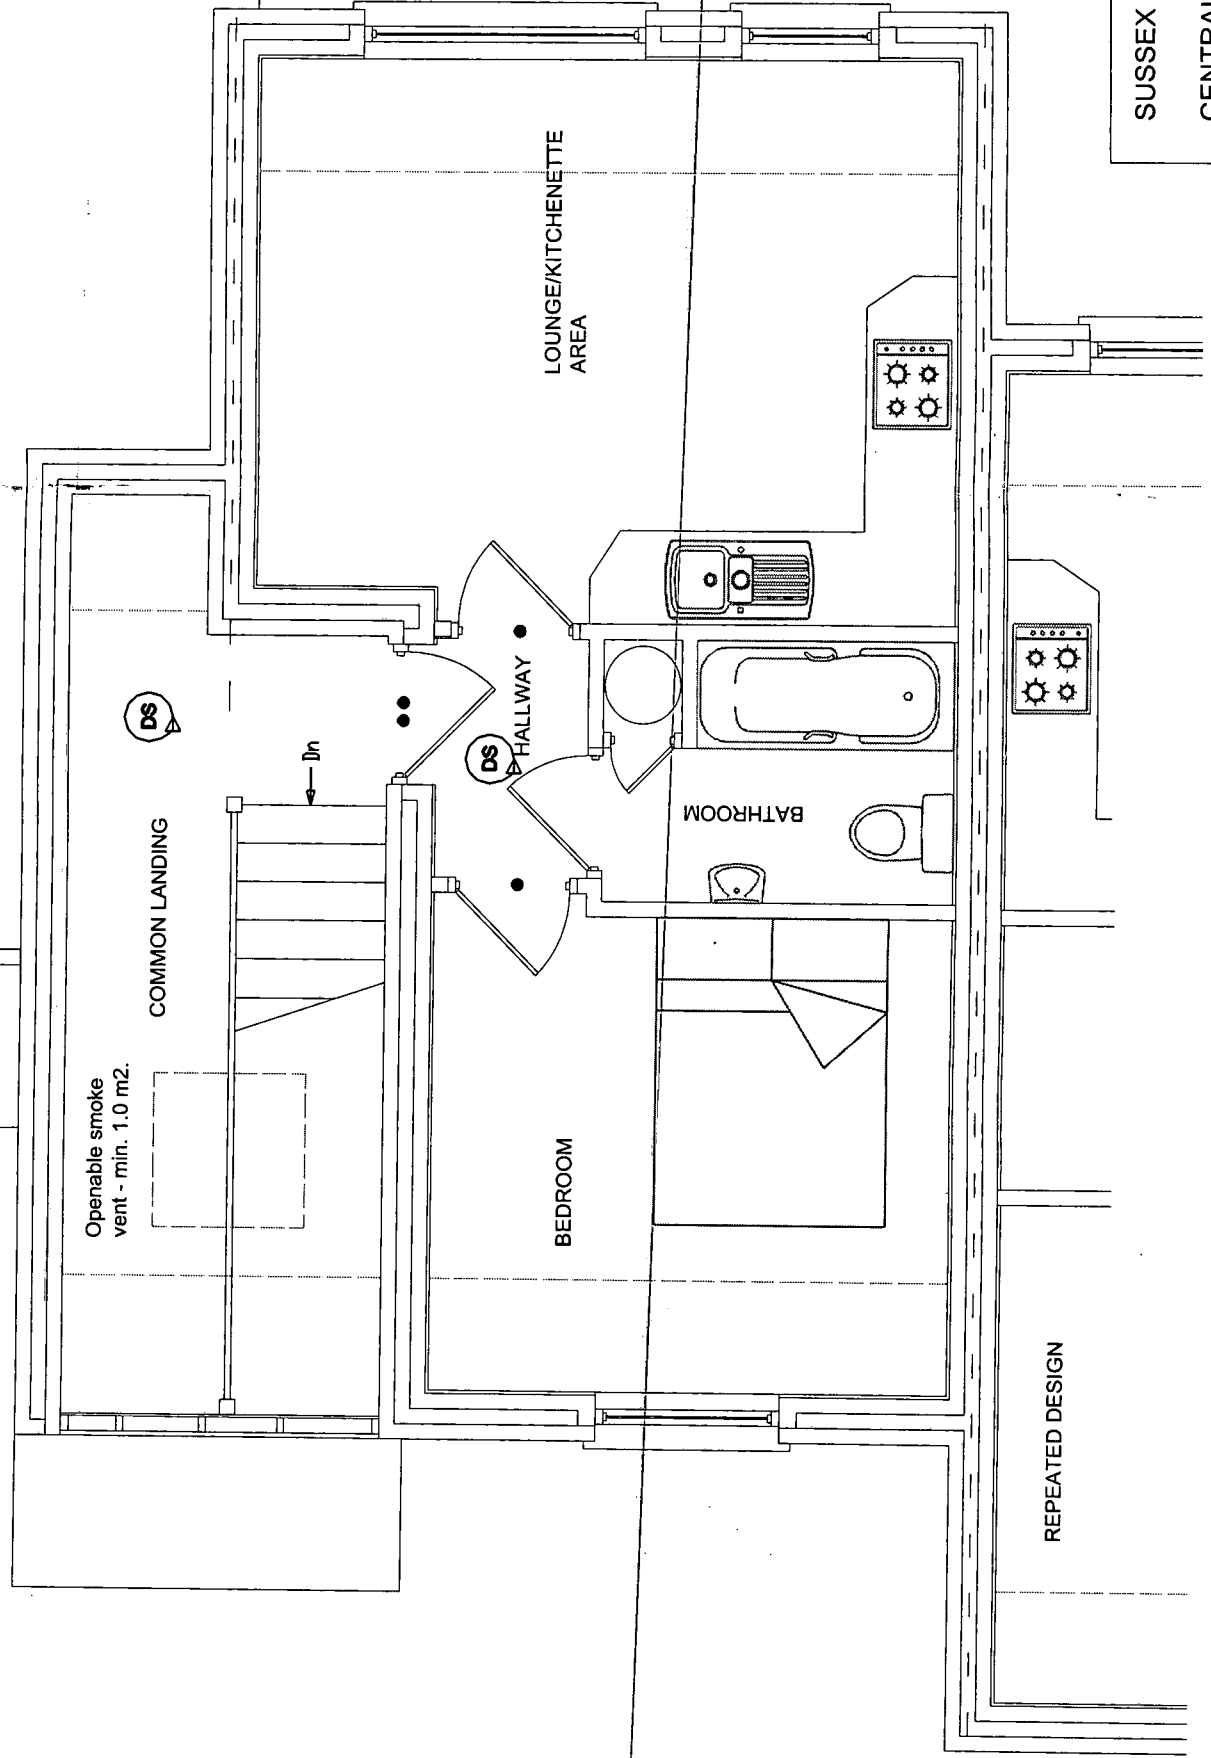

SUSSEX BUILDING CONSULTANCY LIMITED	
SBCL	
CENTRAL BLOCK, CLIFTON WORKS, BOGNOR REGIS.	
SCALE - 1/50 REV - B DATE - 15/02/2008	
1 COURDELYS BERSTED STREET BOGNOR REGIS PO22 9QE TELEFAX - (01243) 861379	

PART PROPOSED SECOND FLOOR PLAN