


62 Longford Road, Bognor Regis, West Sussex. PO21 1AG
Location Plan. Ref: 7503

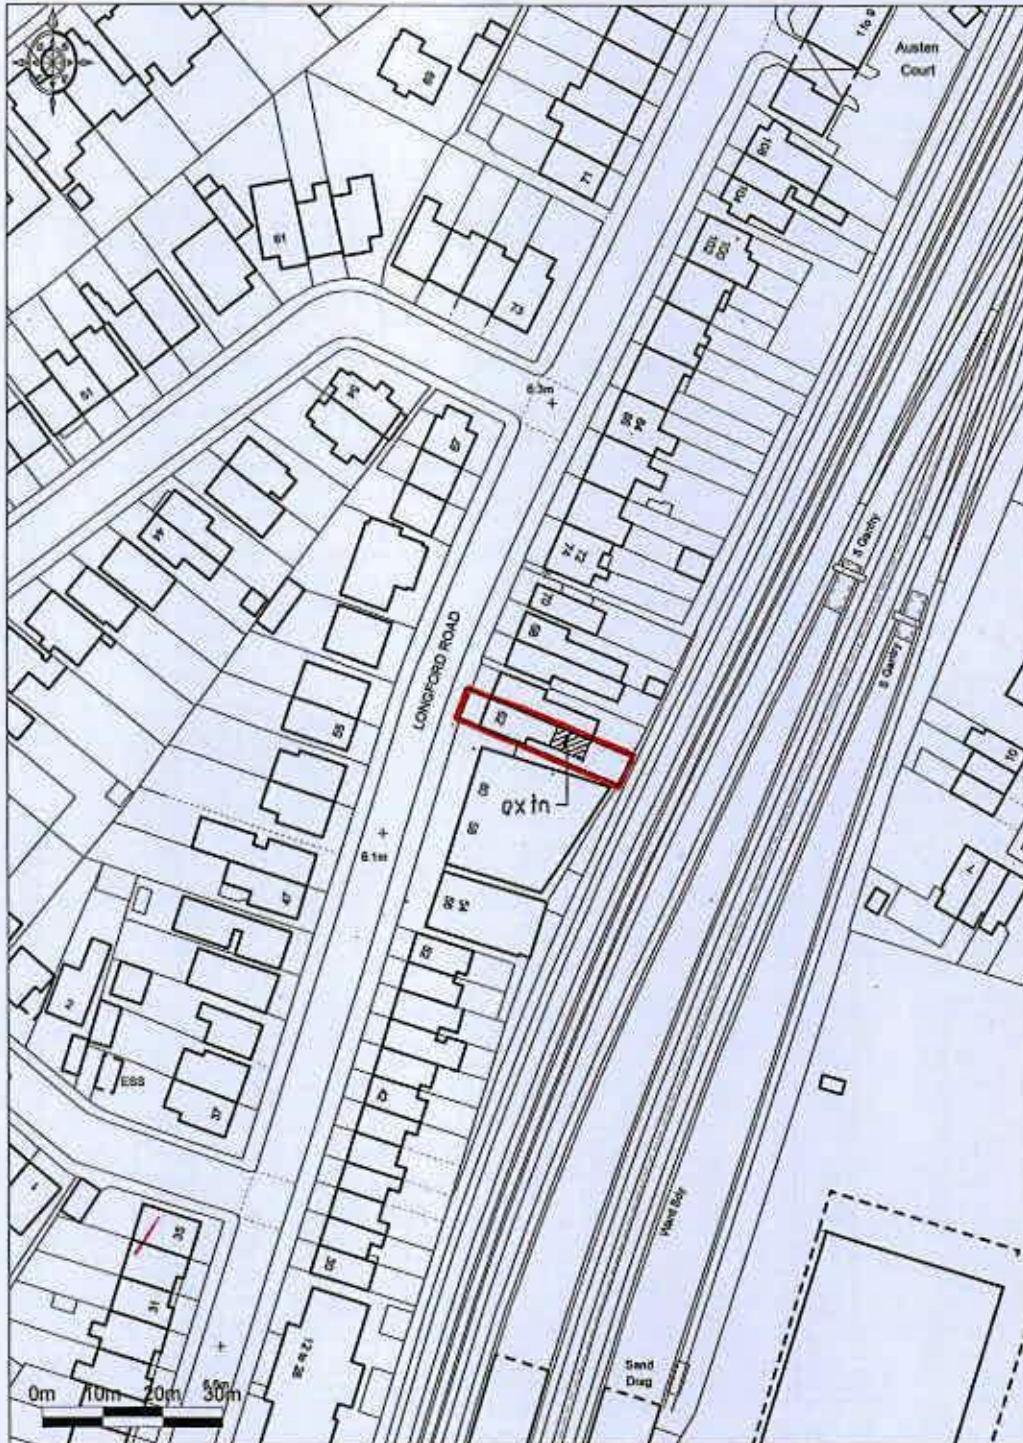

Promap
© LANDMARK INFORMATION GROUP

Ordnance Survey © Crown Copyright 2018. All rights reserved.
Licence number 100022432. Plotted Scale - 1:1250