ALL DIMENSIONS ARE TO BE CHECKED ON SITE
SCALED DIMENSIONS ARE NOT TO BE USED

PROPOSALS ARE SUBJECT TO SITE SURVEY
AND STATUTORY APPROVALS

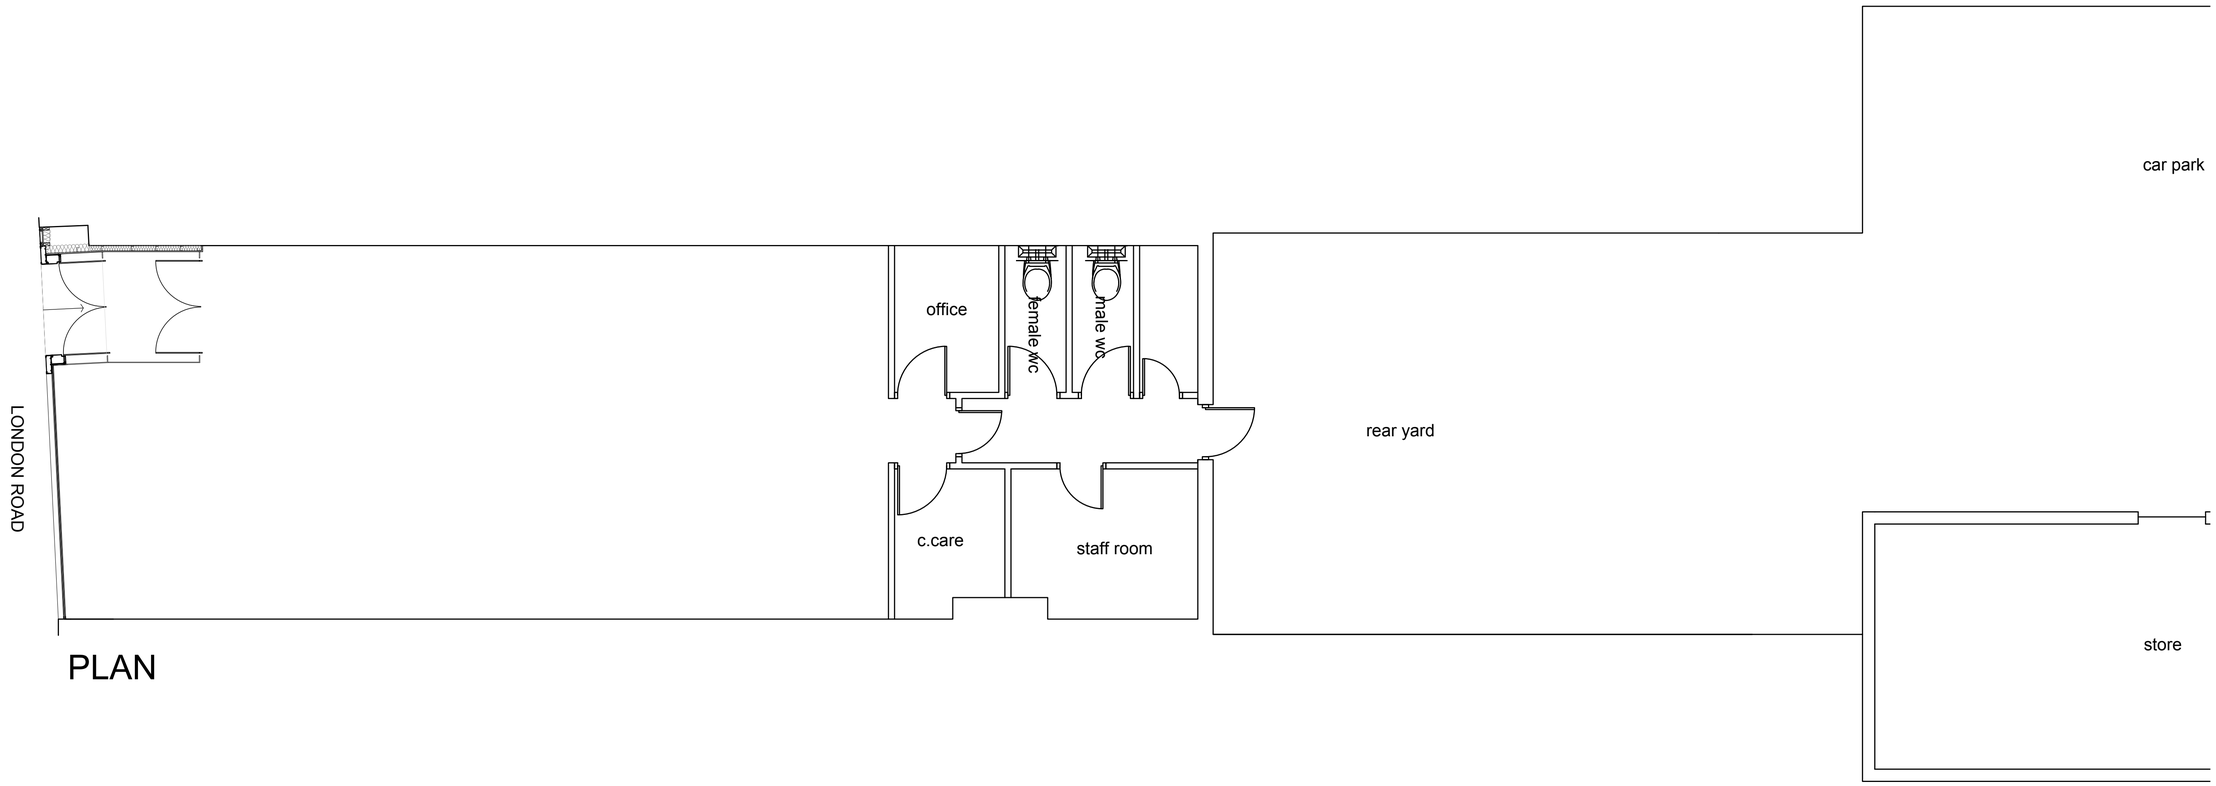

PLAN

ELEVATION

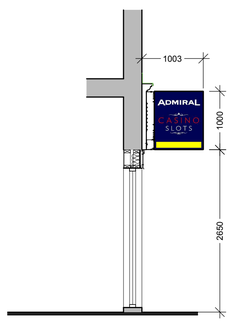

SECTION

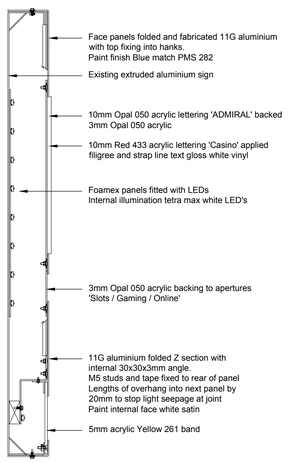

STANDARD FACIA SIGN (1:10)

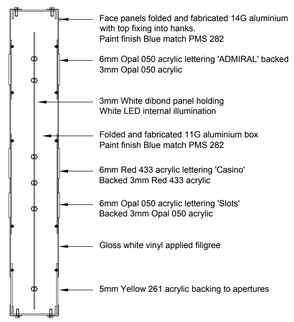

STANDARD PROJECTING SIGN
SECTION (1:10)

1:10 0 100 200 300 400 500
Scale in mm.

1:50 0 0.5 1 1.5 2 2.5
Scale in m.

P1 14.02.17 first issue

PRELIMINARY

ian Belsham Associates
Chartered Architects

Keel Row 4
The Watermark
Gateshead
NE11 9SZ

Tel. 0191 461 1411
Fax. 0191 460 5223
architects@belsham.com
www.belsham.com

32 LONDON ROAD
BOGNOR REGIS
PO21 1PY

PROPOSED
PLAN & ELEVATION

777 LUXURY LEISURE
NOVOMATIC GROUP

DRAWN	SCALE	DATE
NF	various @A1	01.02.17
CHECK: PW		

THIS DRAWING IS COPYRIGHT

1363 (0)02 P1

ARUN DISTRICT COUNCIL BR/51/17/PL