



Site Boundary

Site Boundary

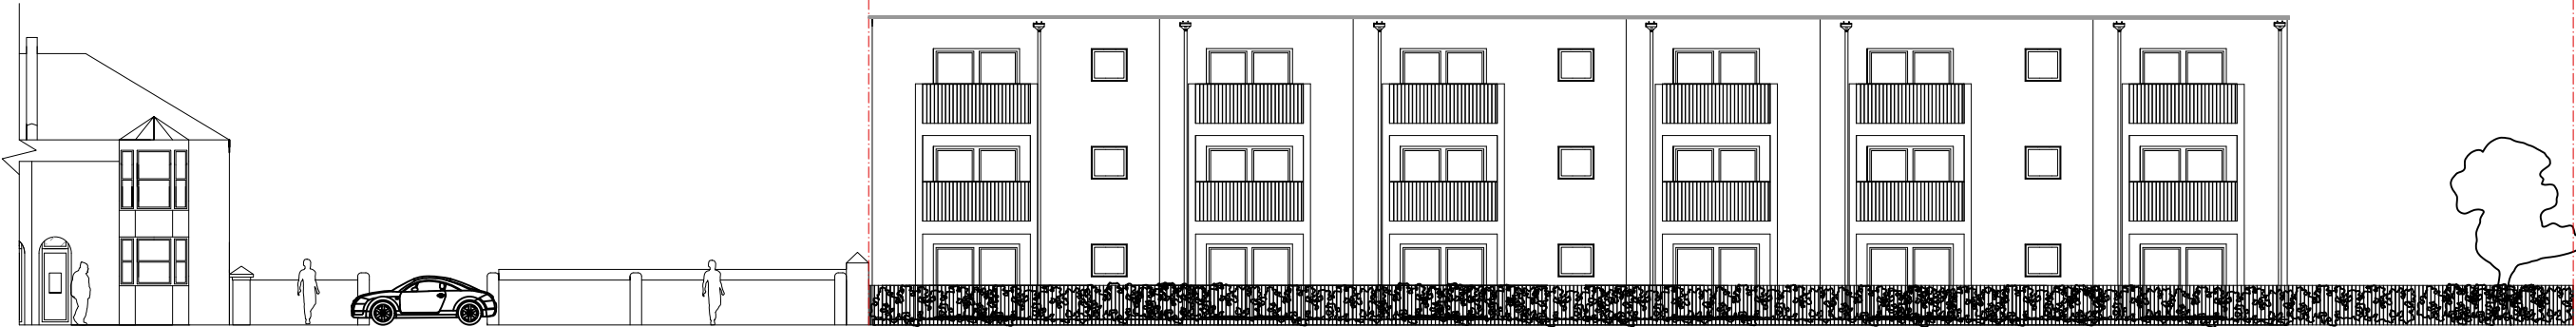


Site Boundary

Site Boundary

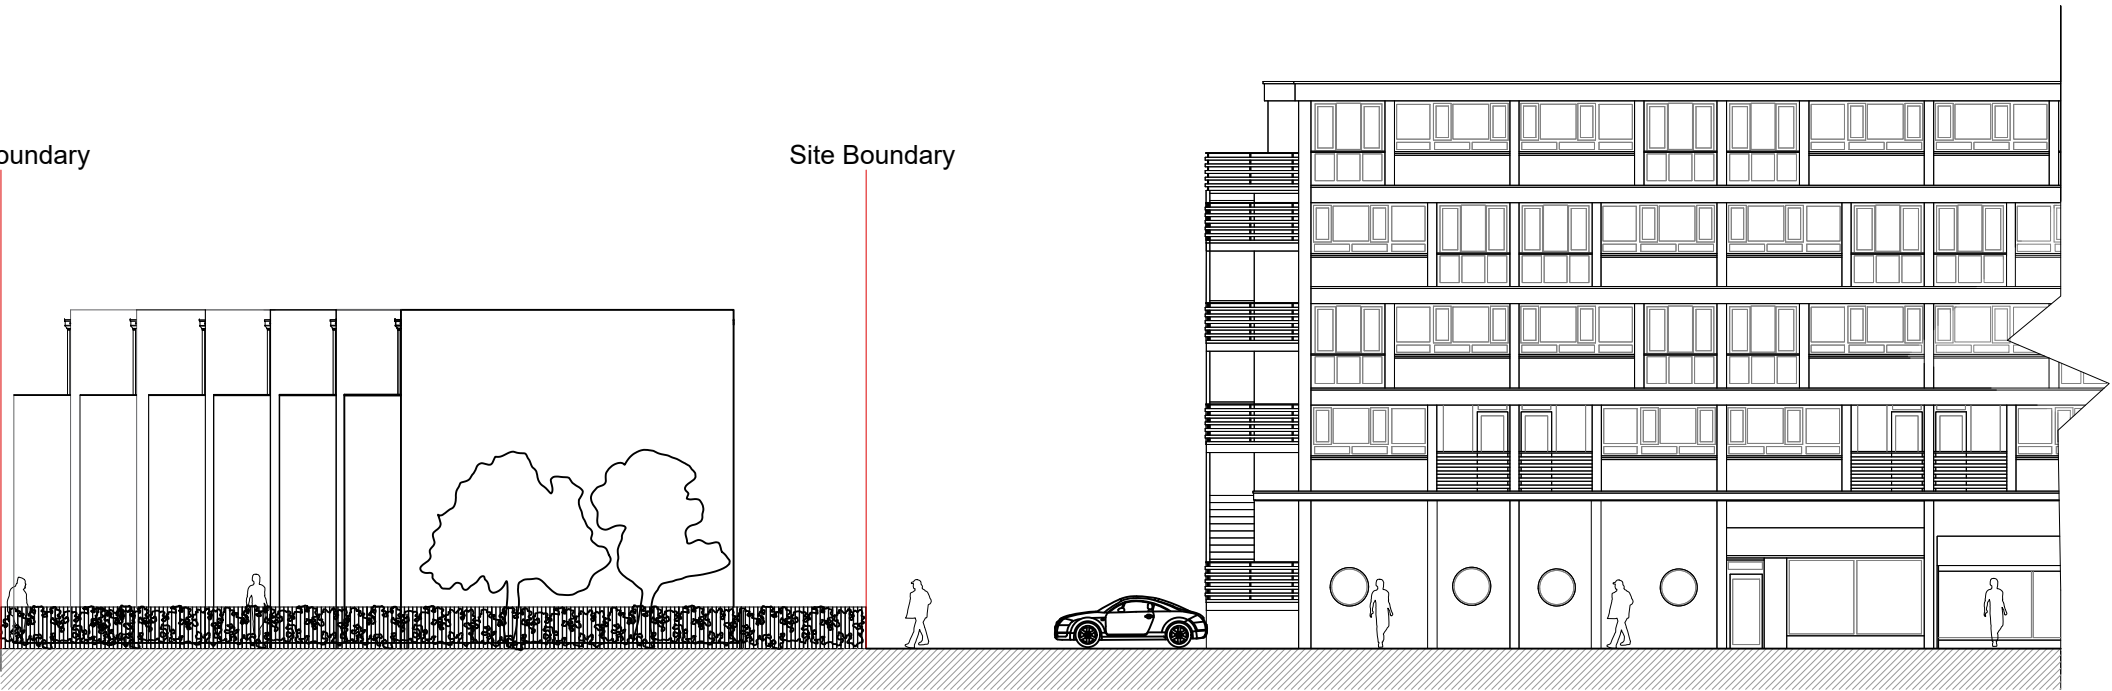

REVISION

All dimensions and particulars are to be checked on site before work commences and any discrepancy to be reported to Hughes Jay & Panter Ltd.
DO NOT SCALE from this drawing, use written dimensions only

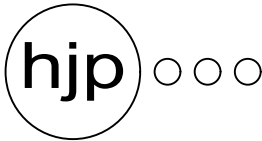

hughes jay & panter ltd
chartered surveyors & property consultants

Grove House
64 Sutton Grove
Sutton, Surrey, SM1 4LP

Tel: 020 8661 2228

mail@hjpsurveyors.com
www.hjpsurveyors.com

e-mail: mail@hjpsurveyors.com website: www.hjpsurveyors.com

Project

57 Queensway
P021 1QN
Bognor Regis

Drawing

Streetscenes

Job Number

6304

Drawing Number: Revision

6 : 1

Drawn

MZ

Date

July 2026

Computer Reference

-

Scale

1:200

Freshwater Group of Companies