



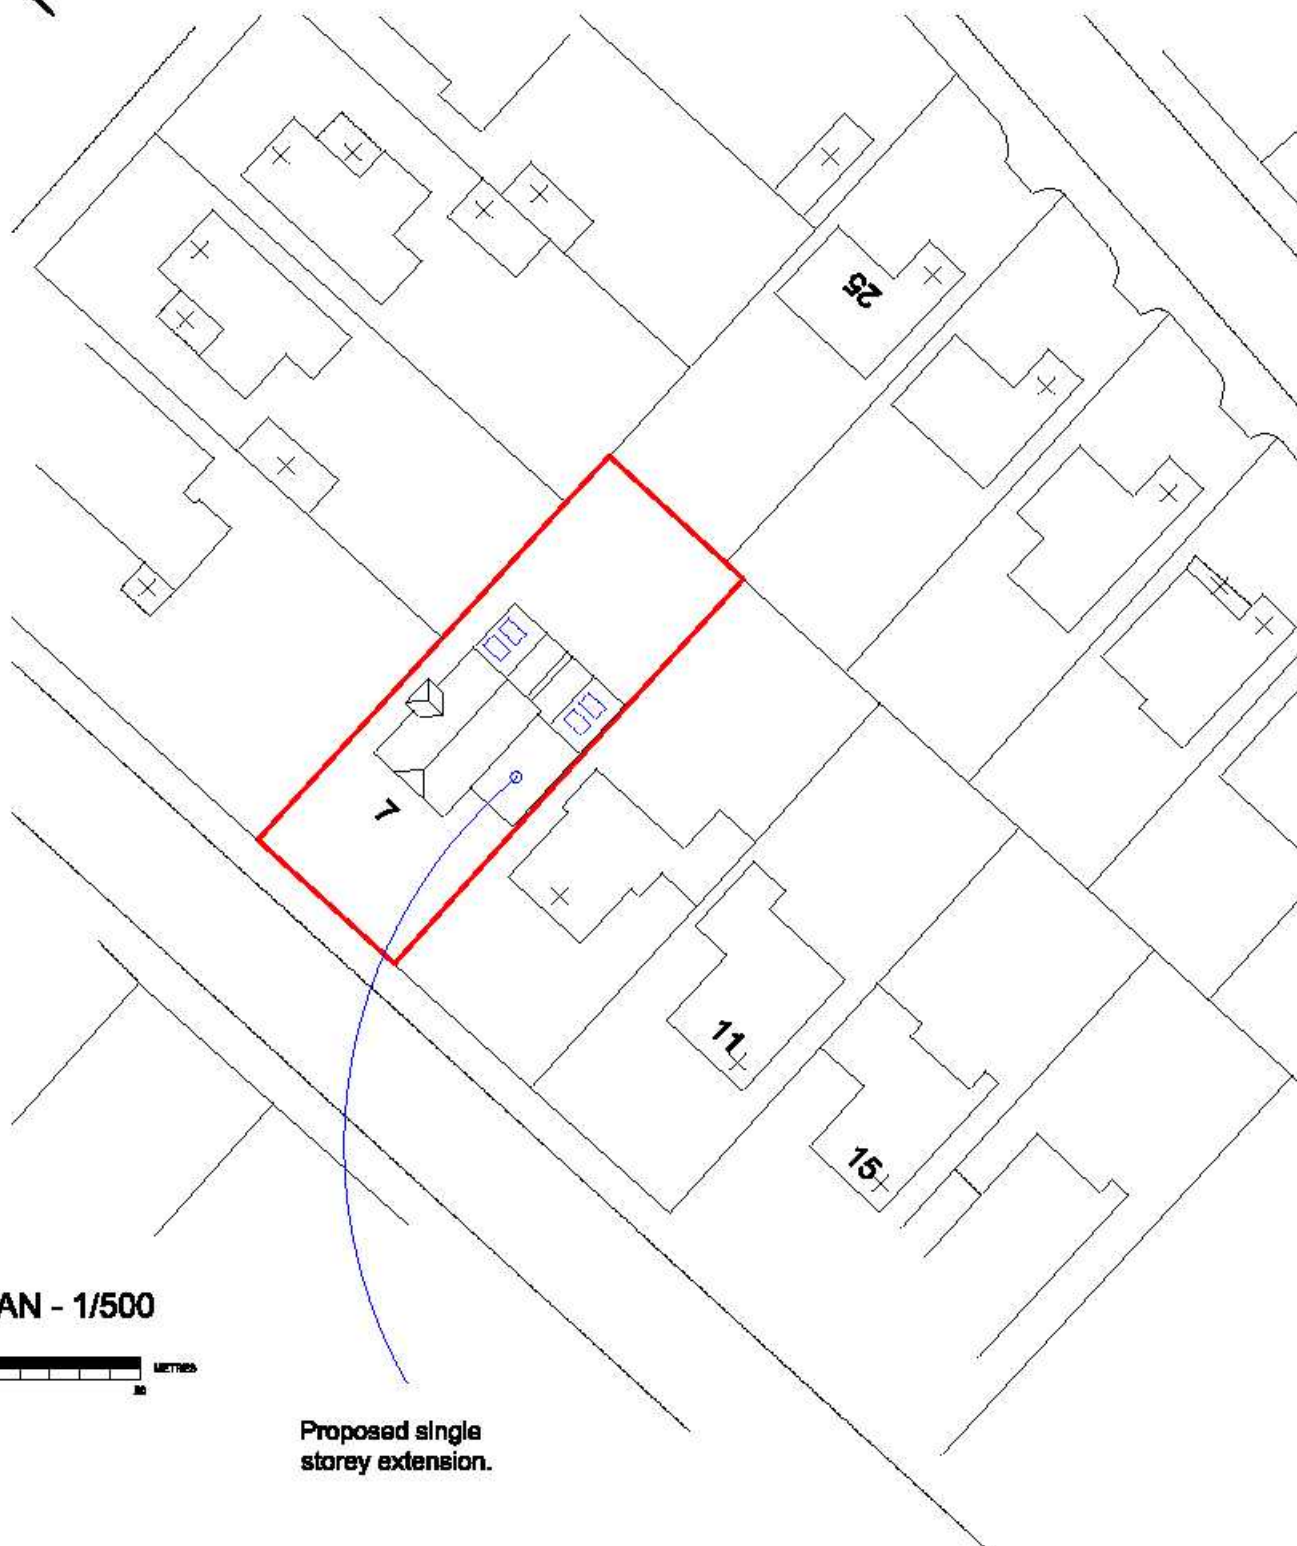

ROOF PLAN - 1/500

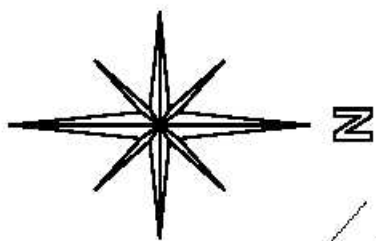

**Proposed single
storey extension.**

SUSSEX BUILDING CONSULTANCY LIMITED

**7 PARKWAY, ALDWICK,
BOGNOR REGIS.**

SCALE - 1/1250 REV - DATE - 10/03/2009

SBCL

**1 COUNSELLYR
DERBY STREET
BOGNOR REGIS
PO22 9GE**

TEL/FAX - (01243) 881379